| FINAL SURVEY | NOTE BOOK | PAGE NO. |
|---|---|---|

| NO. | BY | DATE |
|---|---|---|
| | | |

SURVEYED
PLOTTED
TEMPLATE
AREAS
AREAS CHECKED

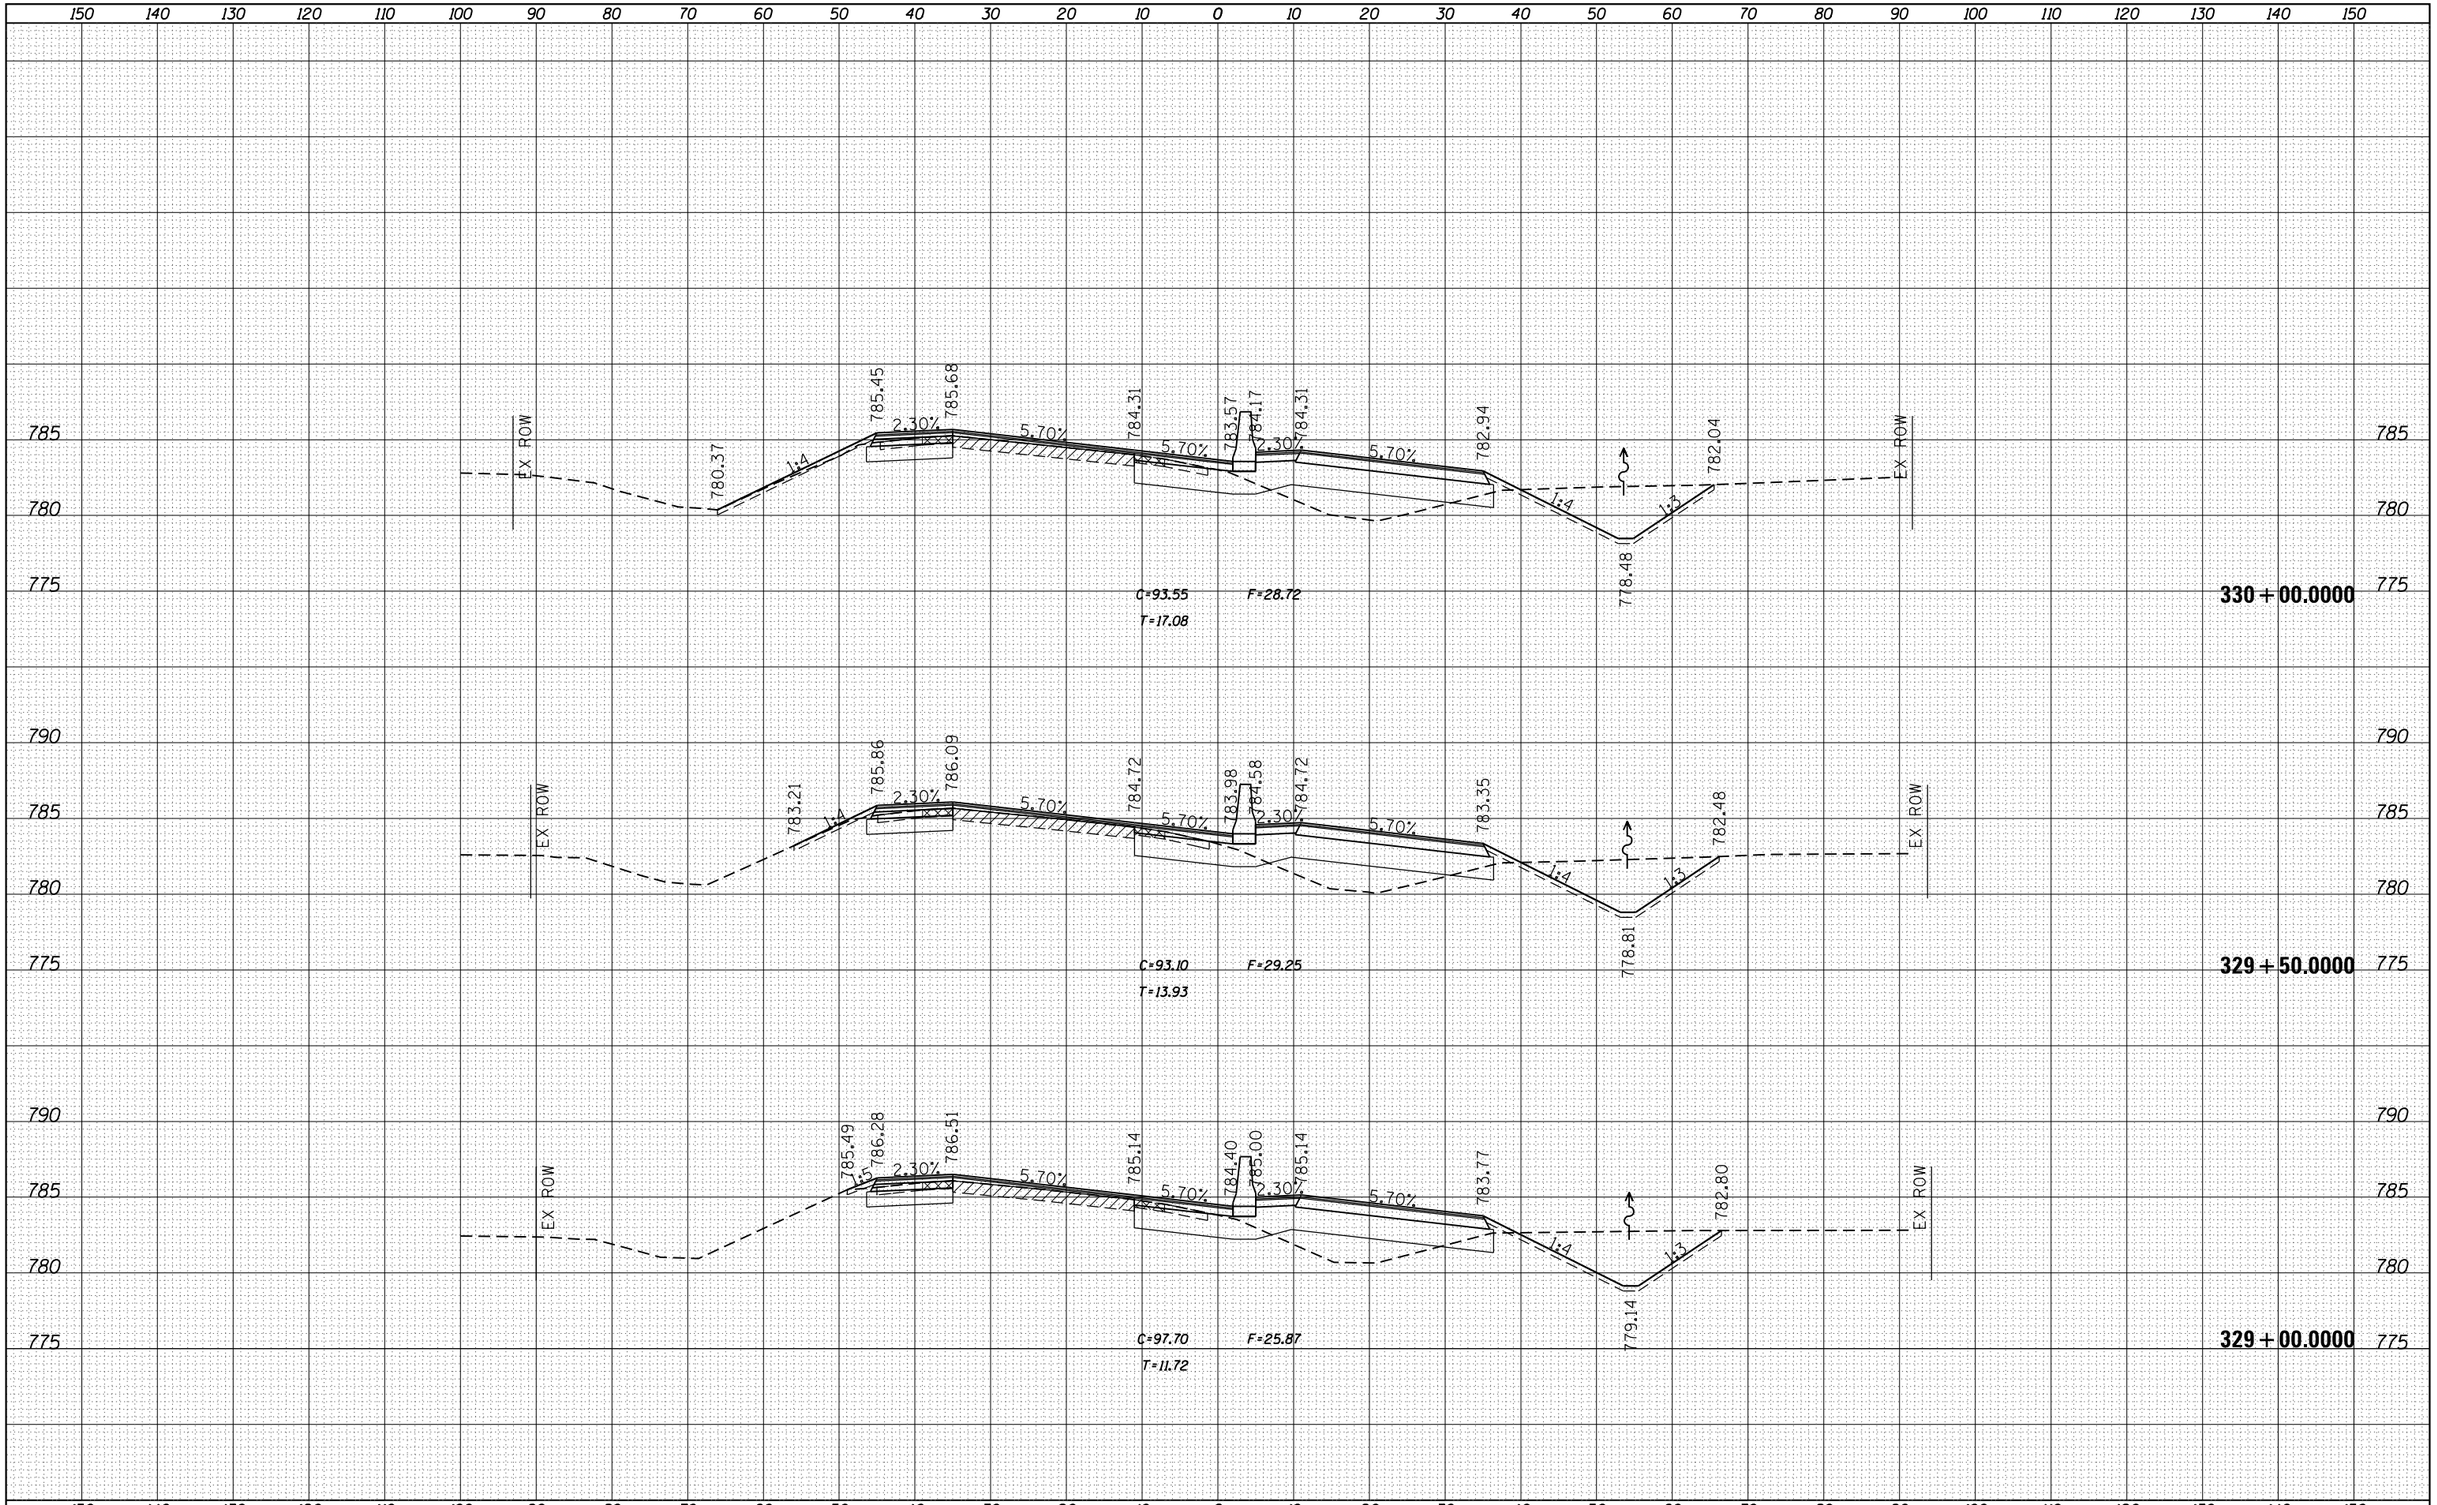


ORIGINAL SURVEY

SURVEYED
PLOTTED
TEMPLATE
AREAS
AREAS CHECKED

| NO. | BY | DATE |
|---|---|---|
| | | |

| | | | |
|---|---|---|---|
| FILE NAME = c:\pw_work\pwidot\rundbladerrr\d0275050\D20621-xsc_ml.dgn | USER NAME = rundbladerr | DESIGNED - | REVISED - |
| | | DRAWN - | REVISED - |
| | PLOT SCALE = 20.0000 ' / in. | CHECKED - | REVISED - |
| Default | PLOT DATE = Fri Mar 15 13:41:03 2013 | DATE - | REVISED - |

**STATE OF ILLINOIS**
**DEPARTMENT OF TRANSPORTATION**

**US RTE 20 BUS**

SCALE: | SHEET OF SHEETS | STA. 329+00.0000 TO STA. 330+00.0000

| F.A.P. RTE. | SECTION | COUNTY | TOTAL SHEETS | SHEET NO. |
|---|---|---|---|---|
| 517 | 1R | BOONE | 126 | 99 |
| | | CONTRACT NO. 64G97 | | |
| | | ILLINOIS FED. AID PROJECT | | |