| FINAL SURVEY | BY | DATE |
|---|---|---|
| SURVEYED | | |
| PLOTTED | | |
| TEMPLATE | | |
| NOTE BOOK | | |
| AREAS | | |
| NO. | AREAS CHECKED | |

| ORIGINAL SURVEY | BY | DATE |
|---|---|---|
| SURVEYED | | |
| PLOTTED | | |
| TEMPLATE | | |
| NOTE BOOK | | |
| AREAS | | |
| NO. | AREAS CHECKED | |

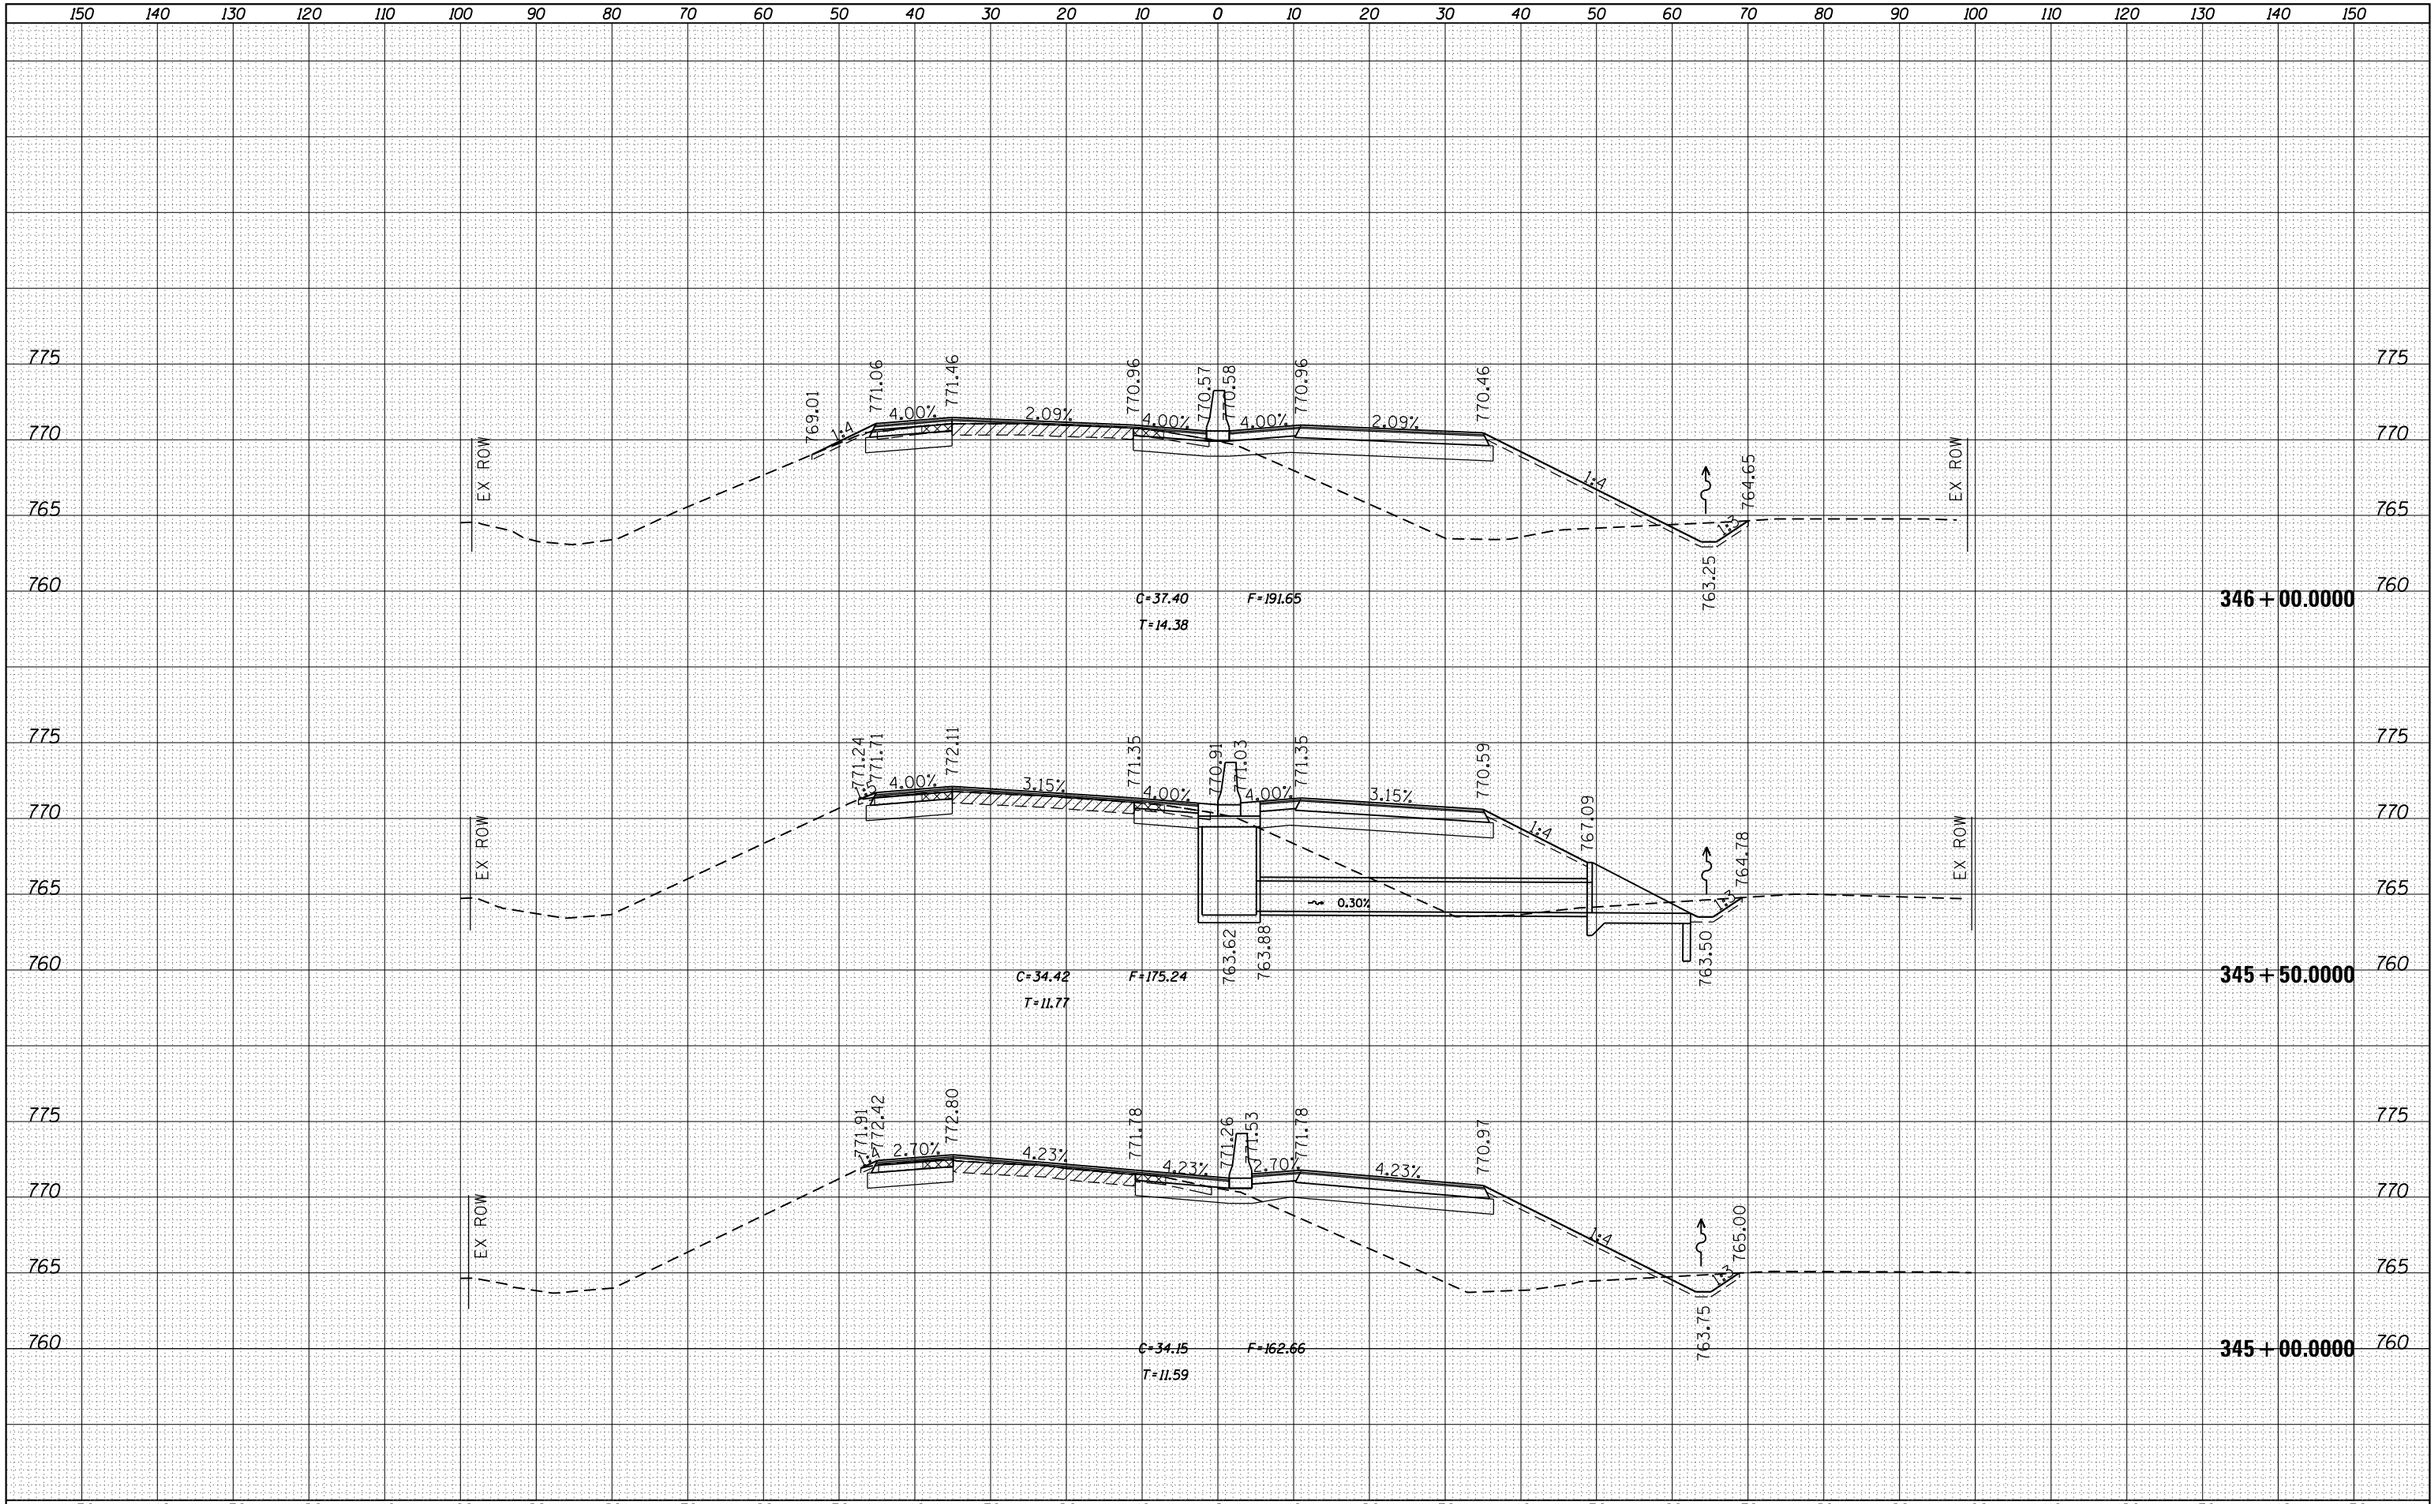


| FILE NAME = | USER NAME = rundbladerr | DESIGNED - | REVISED - |
|---|---|---|---|
| c:\pw_work\pwidot\rundbladerrr\d0275050\D220621-xsc_ml.dgn | | DRAWN - | REVISED - |
| | PLOT SCALE = 20.0000 ' / in. | CHECKED - | REVISED - |
| Default | PLOT DATE = Fri Mar 15 13:42:19 2013 | DATE - | REVISED - |

**STATE OF ILLINOIS**
**DEPARTMENT OF TRANSPORTATION**

**US RTE 20 BUS**

SCALE: | SHEET OF SHEETS | STA. 345+00.0000 TO STA. 346+00.0000

| F.A.P. RTE. | SECTION | COUNTY | TOTAL SHEETS | SHEET NO. |
|---|---|---|---|---|
| 517 | 1R | BOONE | 126 | 110 |
| | | CONTRACT NO. 64G97 | | |
| | | ILLINOIS FED. AID PROJECT | | |