FINAL SURVEY	BY	DATE
SURVEYED		
PLOTTED		
TEMPLATE		
NOTE BOOK		
AREAS		
NO.	AREAS CHECKED	

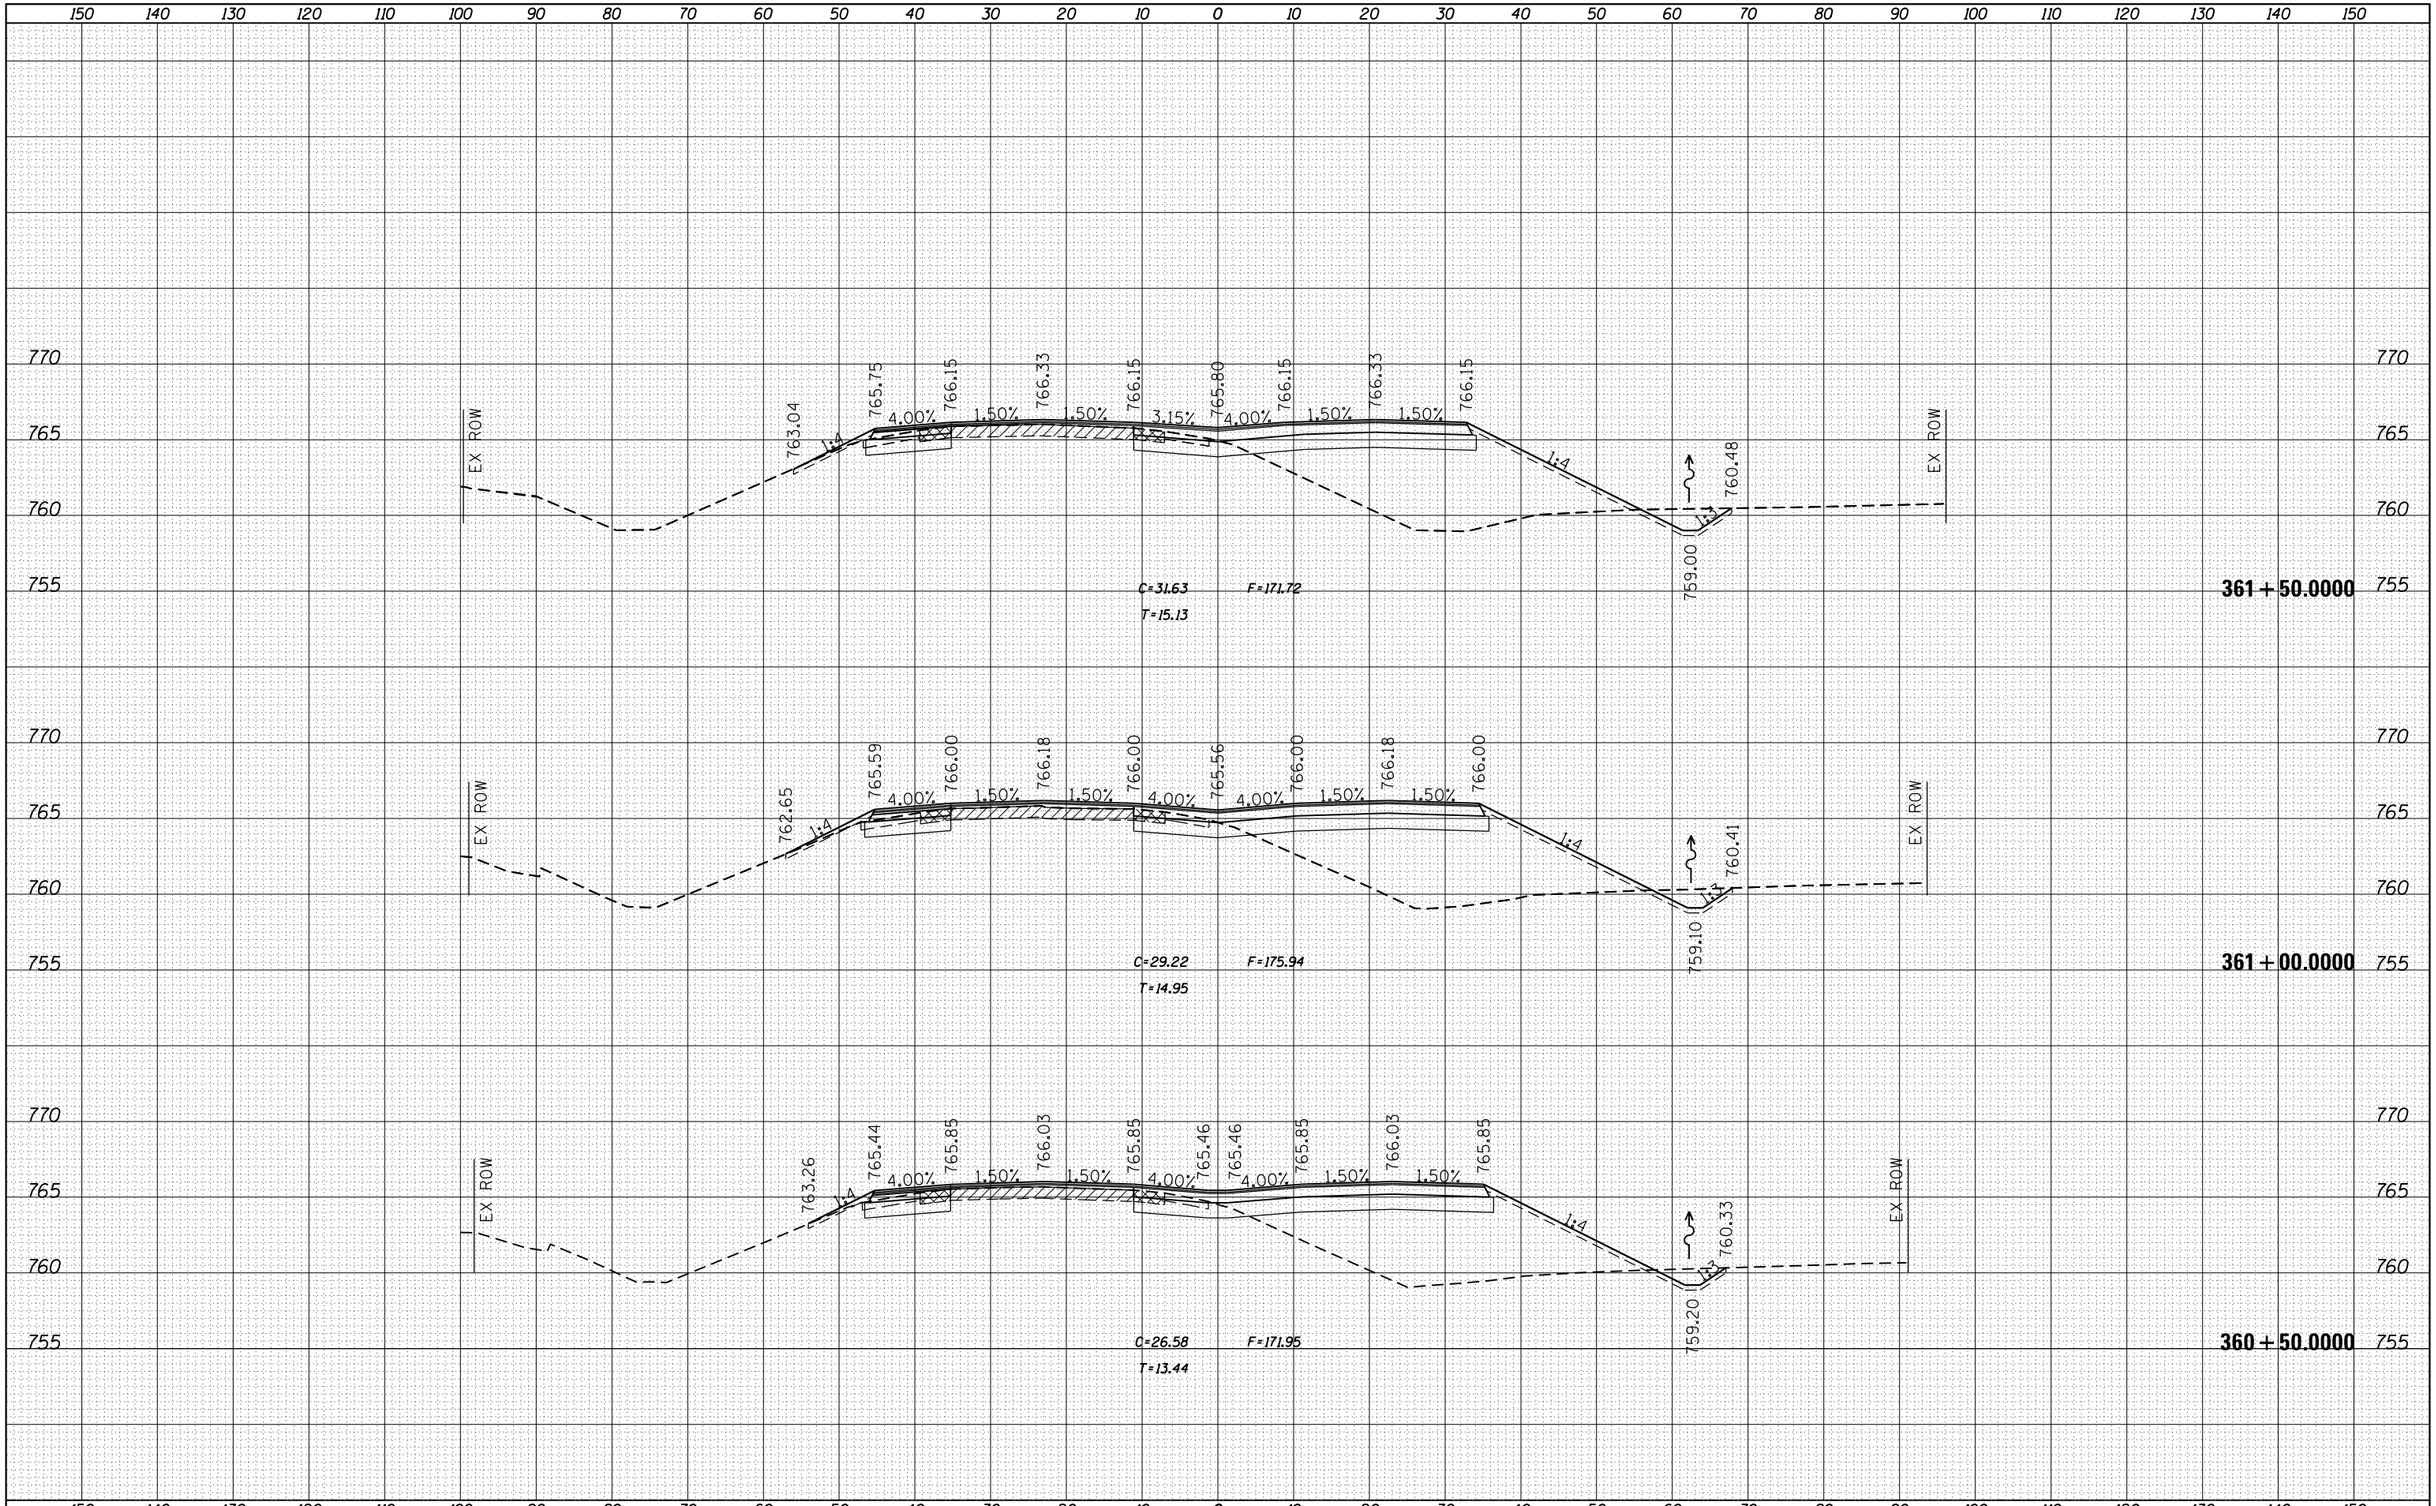

FILE NAME =	USER NAME = rundbladerr	DESIGNED -	REVISED -
c:\pw_work\pwidot\rundbladerrr\d0275050\D2062I-xsc_ml.dgn		DRAWN -	REVISED -
	PLOT SCALE = 20.0000 ' / in.	CHECKED -	REVISED -
Default	PLOT DATE = Fri Mar 15 13:43:28 2013	DATE -	REVISED -

STATE OF ILLINOIS
DEPARTMENT OF TRANSPORTATION

US RTE 20 BUS

SCALE: | SHEET OF SHEETS | STA. 360+50.0000 TO STA. 361+50.0000

F.A.P. RTE.	SECTION	COUNTY	TOTAL SHEETS	SHEET NO.
517	1R	BOONE	126	120
		CONTRACT NO. 64G97		
	ILLINOIS FED. AID PROJECT			