FINAL SURVEY	NOTE BOOK	NO.
SURVEYED	BY	
PLOTTED		
TEMPLATE		
AREAS		
AREAS CHECKED		DATE

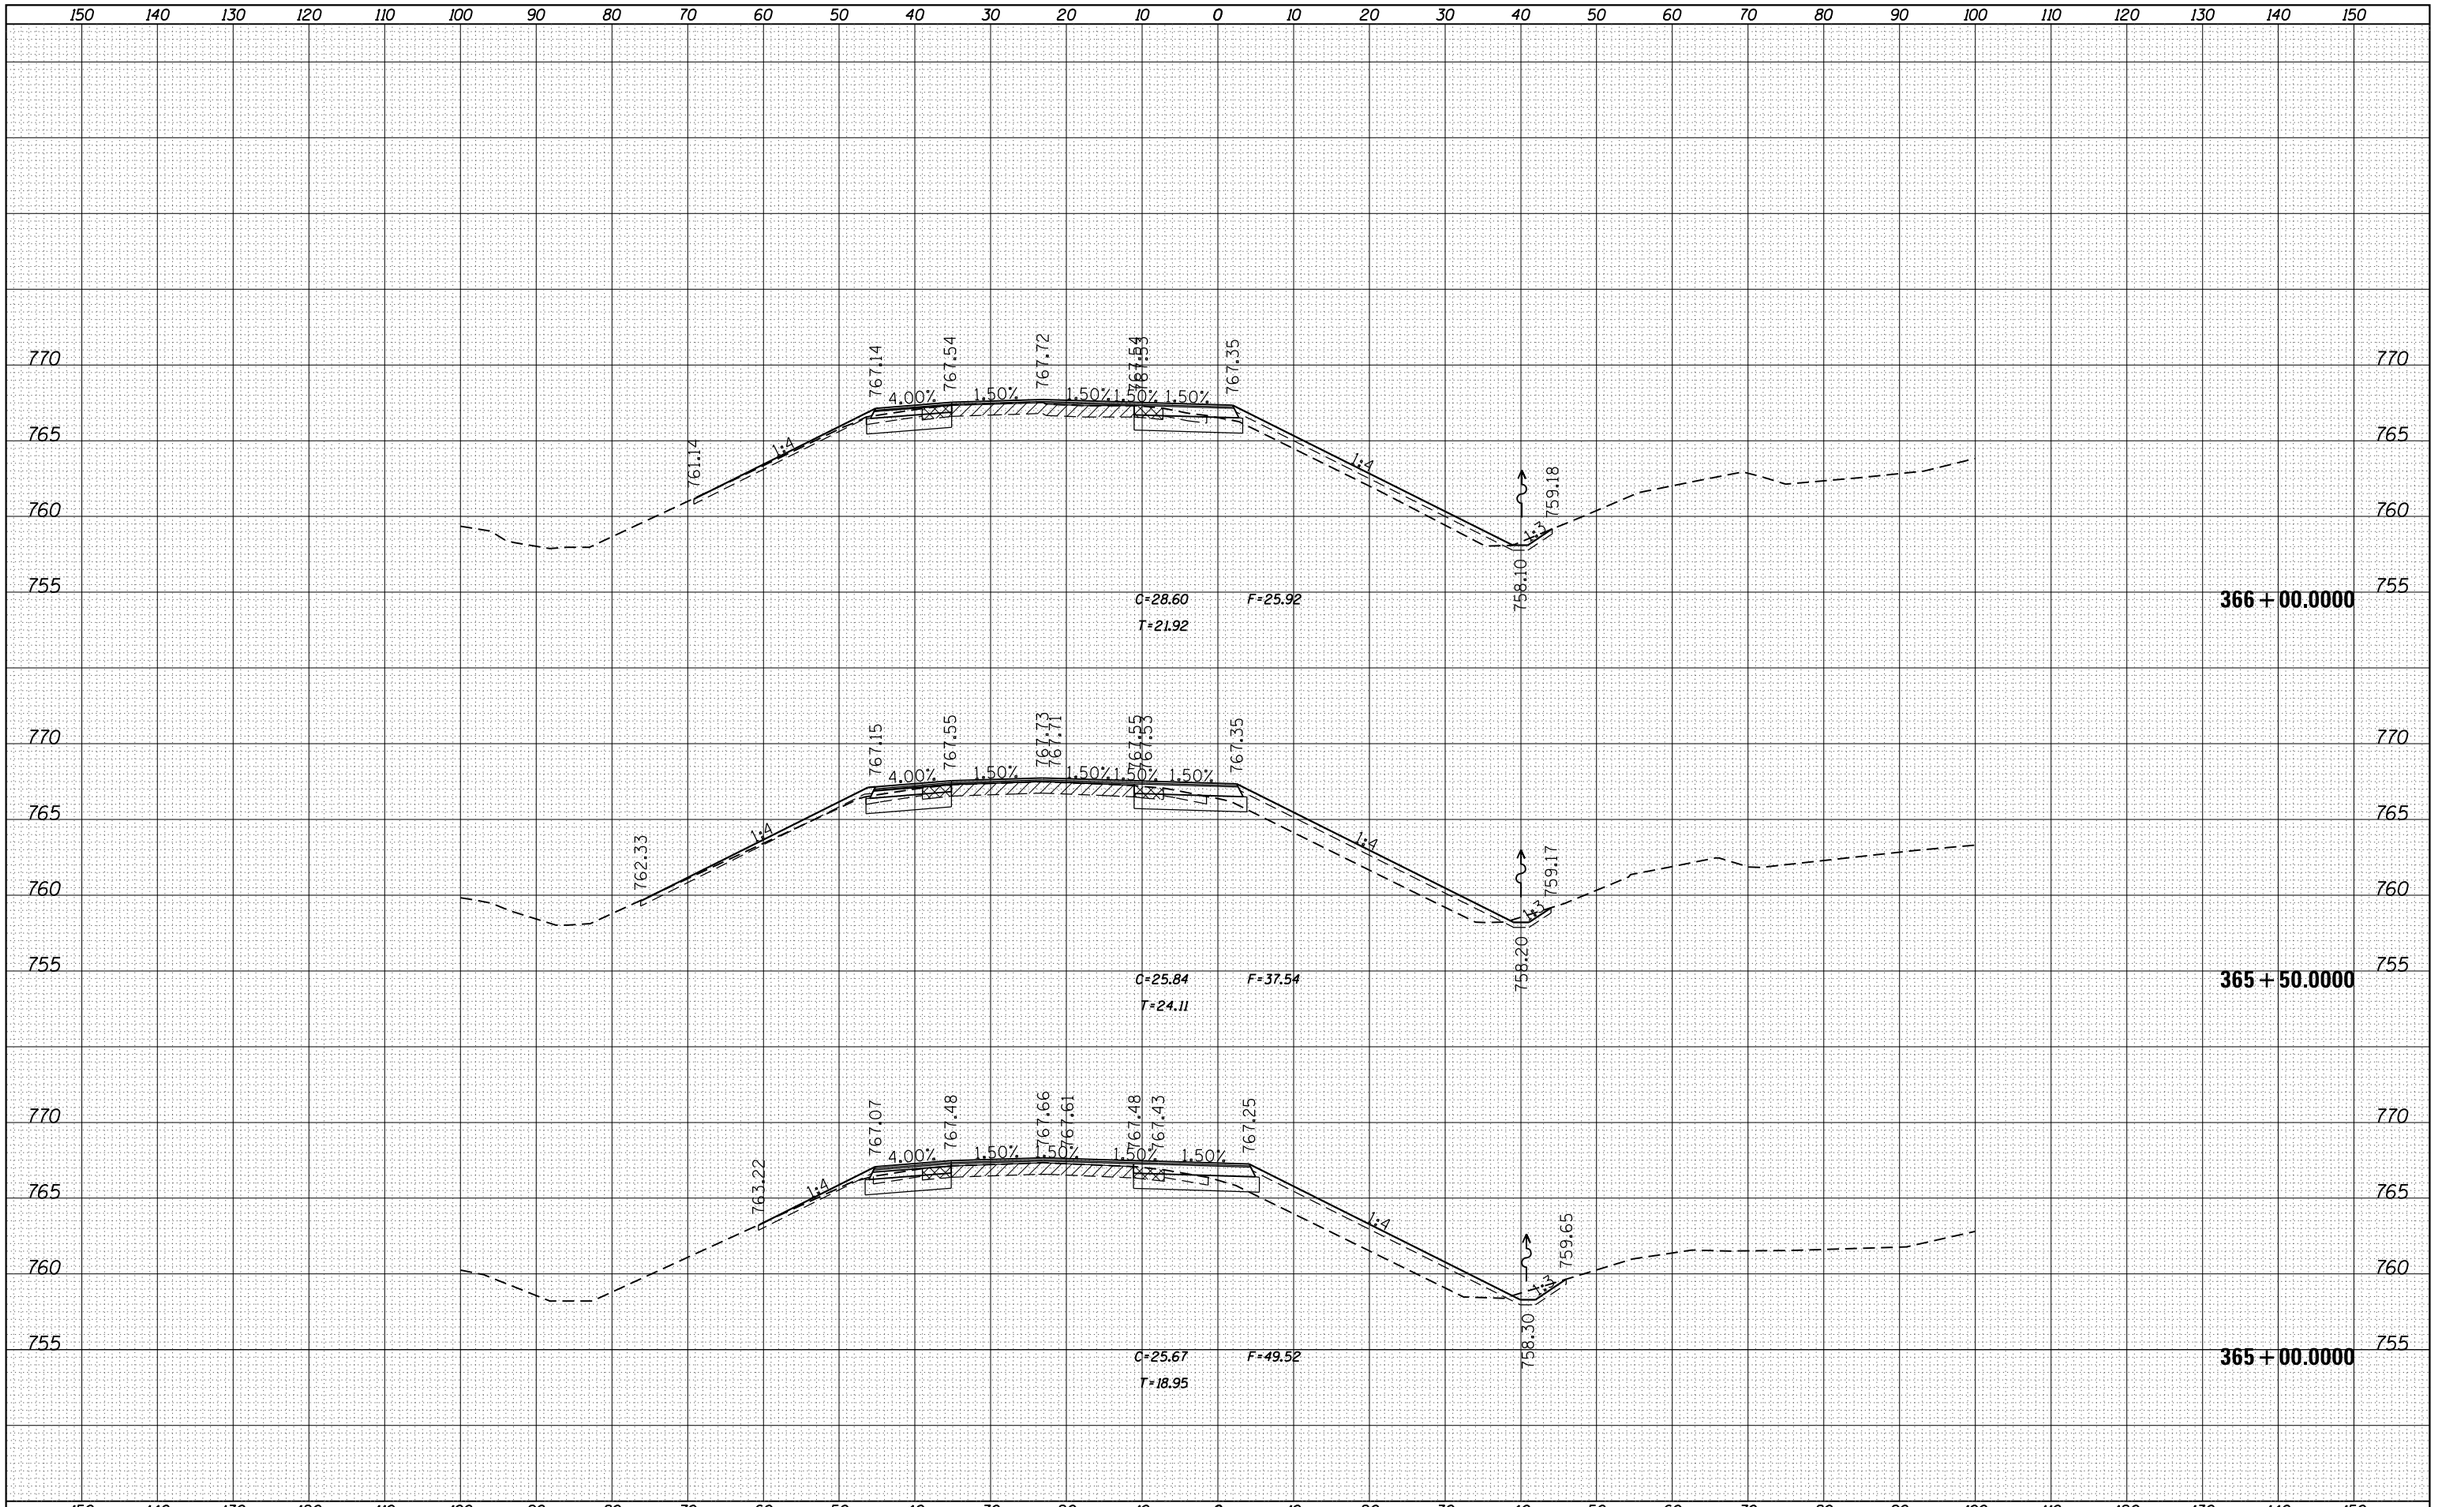

ORIGINAL SURVEY	NOTE BOOK	NO.
SURVEYED	BY	
PLOTTED		
TEMPLATE		
AREAS		
AREAS CHECKED		DATE

FILE NAME =	USER NAME = rundbladerr	DESIGNED -	REVISED -
c:\pw_work\pwidot\rundbladerrr\d0275050\D20621-xsc_ml.dgn		DRAWN -	REVISED -
	PLOT SCALE = 20.0000 ' / in.	CHECKED -	REVISED -
Default	PLOT DATE = Fri Mar 15 13:43:49 2013	DATE -	REVISED -

STATE OF ILLINOIS
DEPARTMENT OF TRANSPORTATION

US RTE 20 BUS

SCALE: | SHEET OF SHEETS | STA. 365+00.0000 TO STA. 366+00.0000

F.A.P. RTE.	SECTION	COUNTY	TOTAL SHEETS	SHEET NO.
517	1R	BOONE	126	123
		CONTRACT NO. 64G97		
	ILLINOIS	FED. AID PROJECT		