LEGEND

FLASHING LIGHT

18"x8" ORANGE FLAG

① DETOUR M4-10 48x18 / 80 M1-1

② M1-1 / 80 / ROAD CLOSED / ½ MILE AHEAD — R11-3a 60x30

③ M1-1 / 80 / ROAD CLOSED / 1 MILE AHEAD — R11-3a 60x30

④ M1-1 / 80 / ROAD CLOSED / 5 MILES AHEAD — R11-3a 60x30

⑤ DETOUR AHEAD — W20-2 36x36

⑥ ROAD CLOSED AHEAD — W20-3 36x36

⑦ DETOUR M4-8 24x12 / 80 M1-1 / ⇧ M6-3 21x15

⑧ DETOUR M4-10 48x18 / 80 M1-1

⑨ M1-1 / 80 / EAST / ROAD CLOSED / FOLLOW DETOUR — M3-2 24x12, R11-2 48x30, SEE "SIGN DETAIL" NO. 1

⑩ M1-1 / 80 / WEST / ROAD CLOSED / FOLLOW DETOUR — M3-4 24x12, R11-2 48x30, SEE "SIGN DETAIL" NO. 1

GENERAL NOTES:

1.) ONLY SIGNS THAT ARE TO BE ADDED ARE SHOWN ON THIS MAP.

2.) ALL SIGNS TO BE POST MOUNTED.

3.) CONTRACTOR IS RESPONSIBLE FOR MAINTAINING ALL SIGNAGE AT ALL TIMES.

4.) WORK SHALL BE IN THE COST FOR TRAFFIC CONTROL AND PROTECTION (SPECIAL)

5.) DETOUR SIGNS SHALL BE COVERED WHEN NOT IN USE.

6.) ALL SIGNS SHALL BE SUPPLIED AND INSTALLED BY THE CONTRACTOR.

7.) THE ALTERNATE ROUTE SIGNS FOR EASTBOUND I-80 MAY BE INCORPORATED INTO THE INTERSTATE CLOSURE DETOUR AS DIRECTED BY THE ENGINEER.

8.) THE RESIDENT ENGINEER SHALL COORDINATE WITH DISTRICT 1 WHEN PLACING SIGNS/MESSAGE BOARDS IN WILL COUNTY.

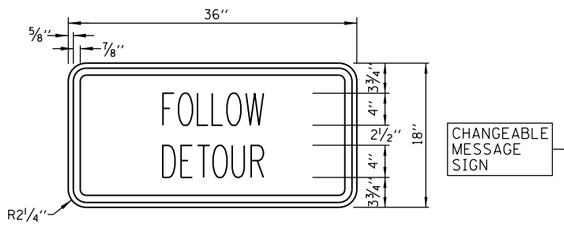

SIGN DETAIL NO. 1

SIGN PANEL - TYPE 1

NOTES:

1.) AREA = 4.50 SQ. FT.
2.) TOTAL AREA REQUIRED (3-SIGNS) = 13.5 SQ. FT.
3.) 4" SERIES C LETTERS
4.) LEGEND = BLACK
5.) BACKGROUND = ORANGE

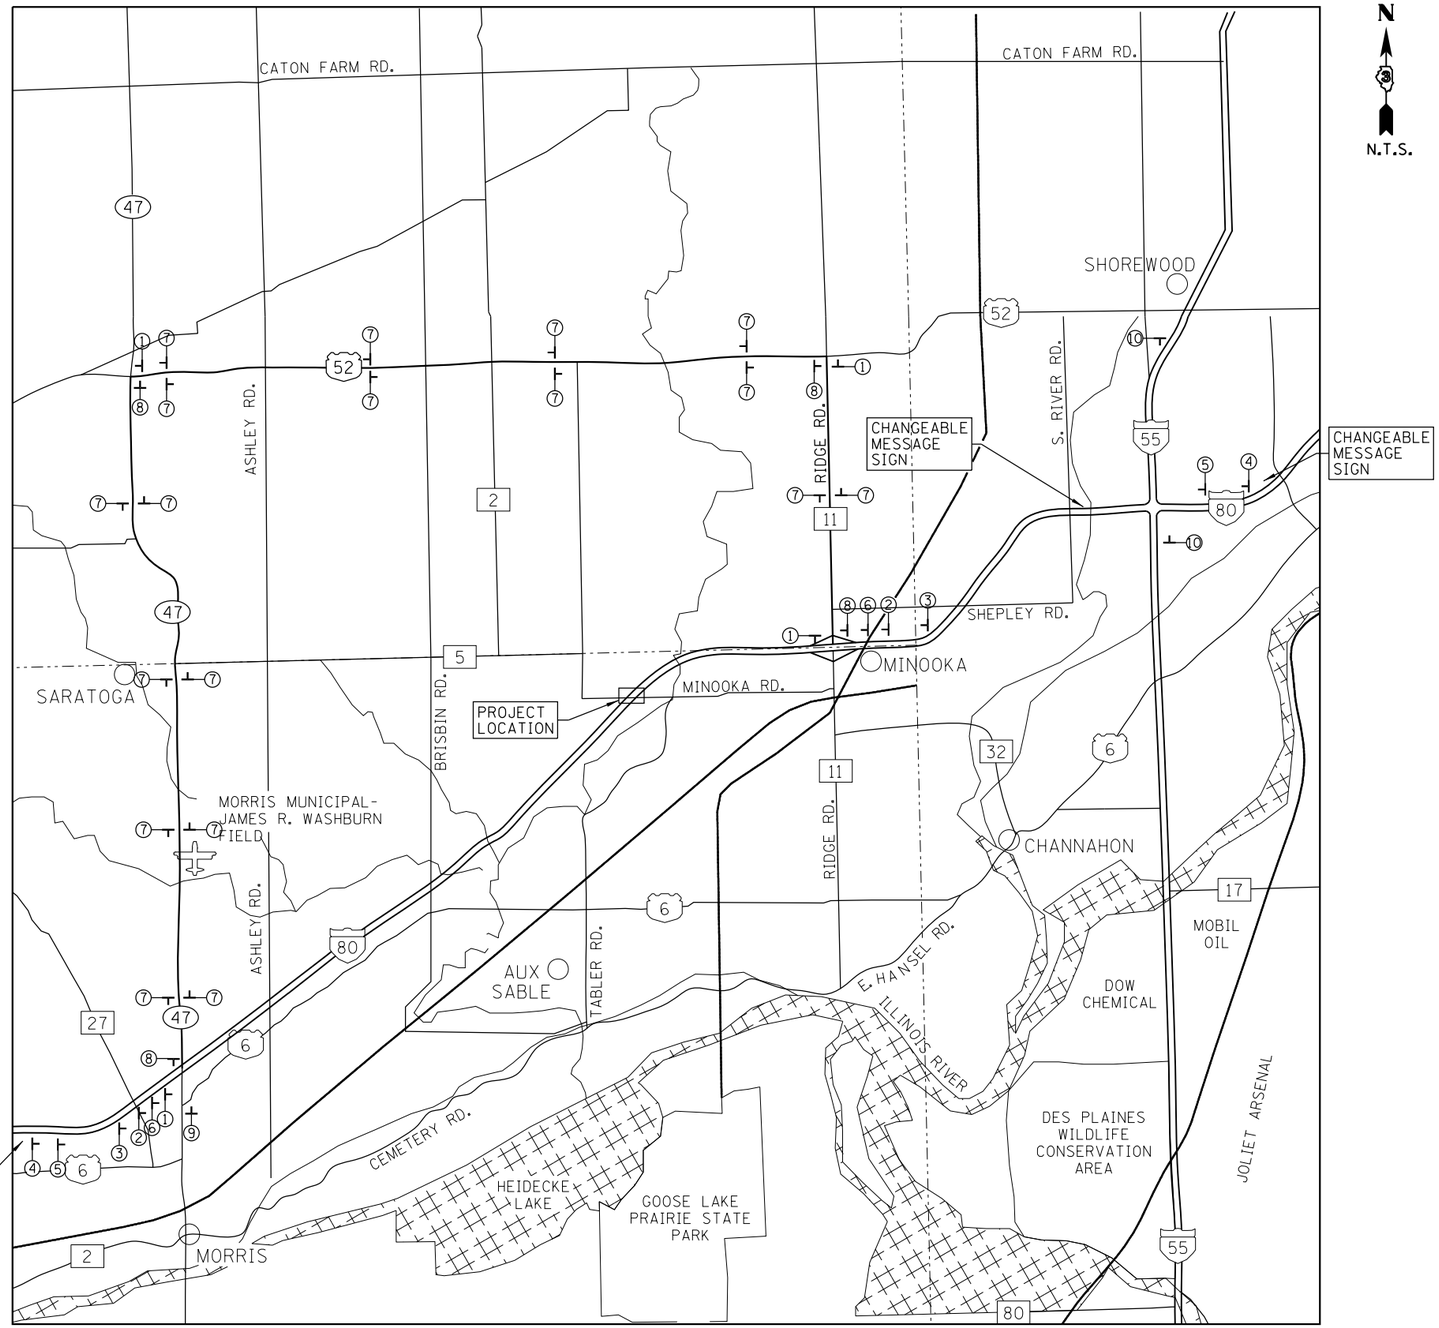

NOTE:

ON RAMPS AT IL 47 TO I-80 EASTBOUND AND MINOOKA TO I-80 WESTBOUND WILL NEED TO BE CLOSED WITH TYPE III BARRICADES AND ROAD CLOSED SIGNS.

FILE NAME = c:\pw_work\pwidot\duncanbd\dms58037\ep01904-sht-detour.DGN	USER NAME = duncanbd	DESIGNED -	REVISED -
		DRAWN -	REVISED -
	PLOT SCALE = 100.0000 ' / in.	CHECKED -	REVISED -
	PLOT DATE = 3/15/2013	DATE -	REVISED -

STATE OF ILLINOIS
DEPARTMENT OF TRANSPORTATION

I-80 DETOUR ROUTE
INTERSTATE CLOSURE

SCALE: | SHEET NO. OF SHEETS | STA. | TO STA.

F.A.I. RTE.	SECTION	COUNTY	TOTAL SHEETS	SHEET NO.
80	(32,47-4)HBR-2	GRUNDY	143	42
		CONTRACT NO. 66873		
	ILLINOIS FED. AID PROJECT			