FINAL SURVEY	NOTE BOOK	SURVEYED	BY	DATE
		PLOTTED		
		TEMPLATE		
NO.		AREAS		
		AREAS CHECKED		

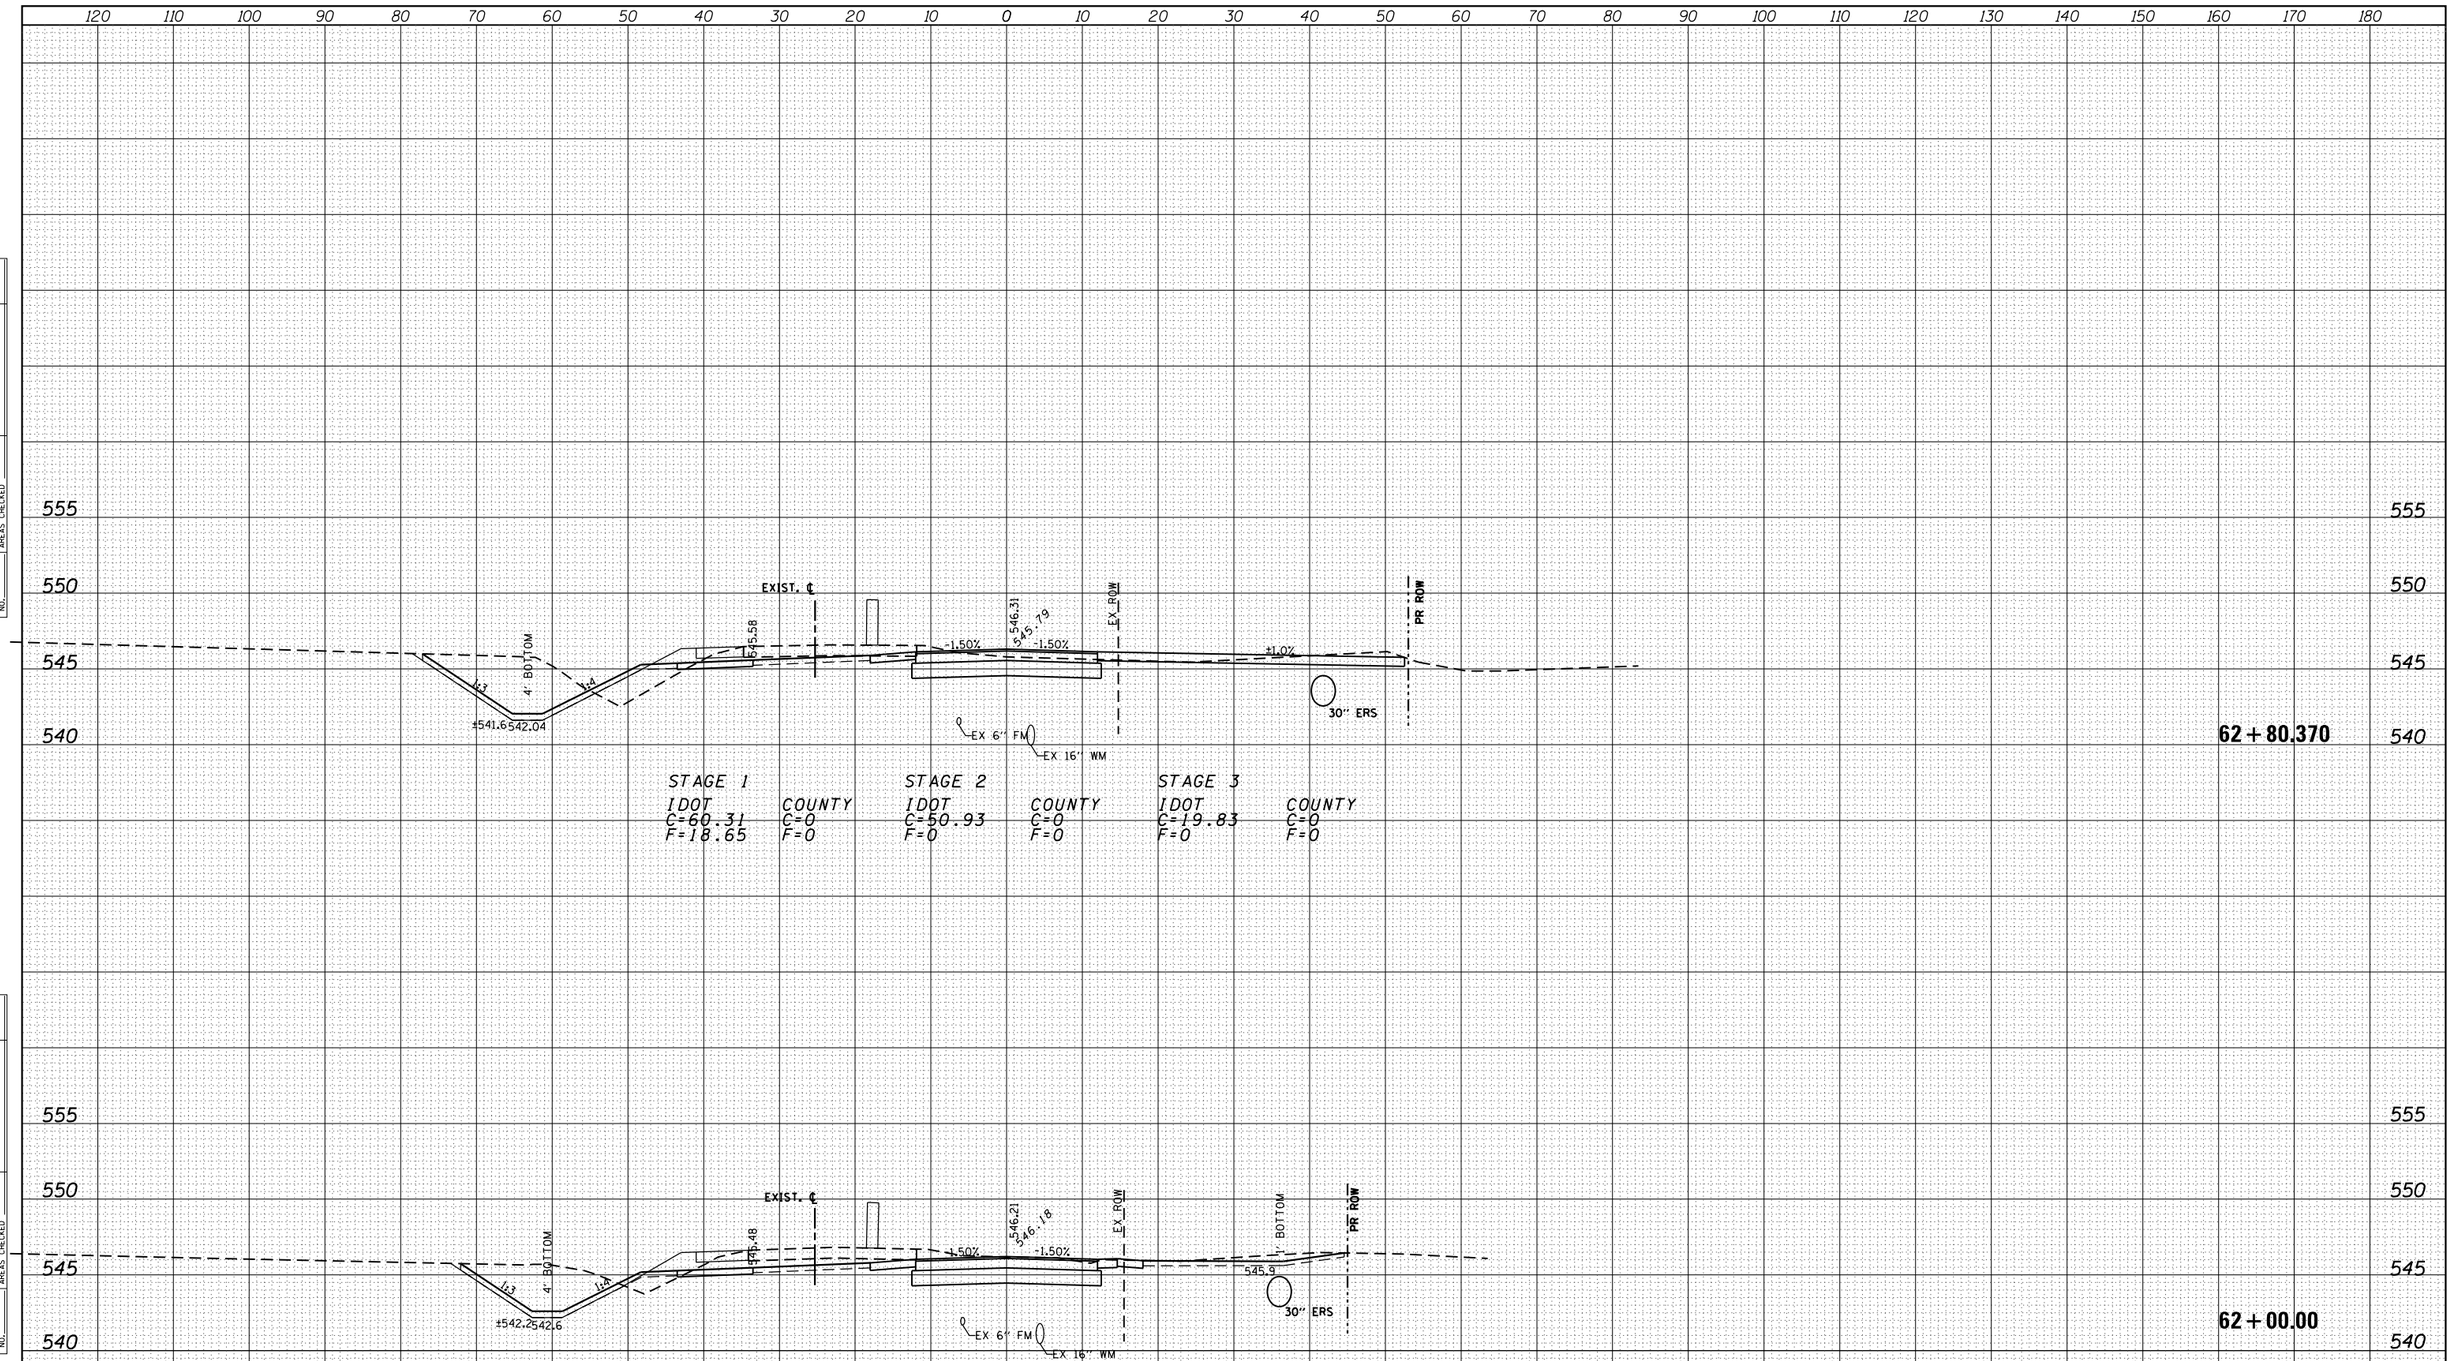

ORIGINAL SURVEY	NOTE BOOK	SURVEYED	BY	DATE
		PLOTTED		
		TEMPLATE		
NO.		AREAS		
		AREAS CHECKED		

FILE NAME =	USER NAME = duncanbd	DESIGNED -	REVISED -
c:\pw_work\pwidot\duncanbd\dms58037\ep01904-SHT-final-XS.dgn		DRAWN -	REVISED -
	PLOT SCALE = 20.0000 ' / in.	CHECKED -	REVISED -
	PLOT DATE = 3/15/2013	DATE -	REVISED -

STATE OF ILLINOIS
DEPARTMENT OF TRANSPORTATION

MINOOKA ROAD

SCALE: | SHEET NO. OF SHEETS | STA. 62+00.00 | TO STA. 62+80.370

F.A.I. RTE.	SECTION	COUNTY	TOTAL SHEETS	SHEET NO.
80	(32,47-4)HBR-2	GRUNDY	143	134
		CONTRACT NO. 66873		
3	ILLINOIS	FED. AID PROJECT		