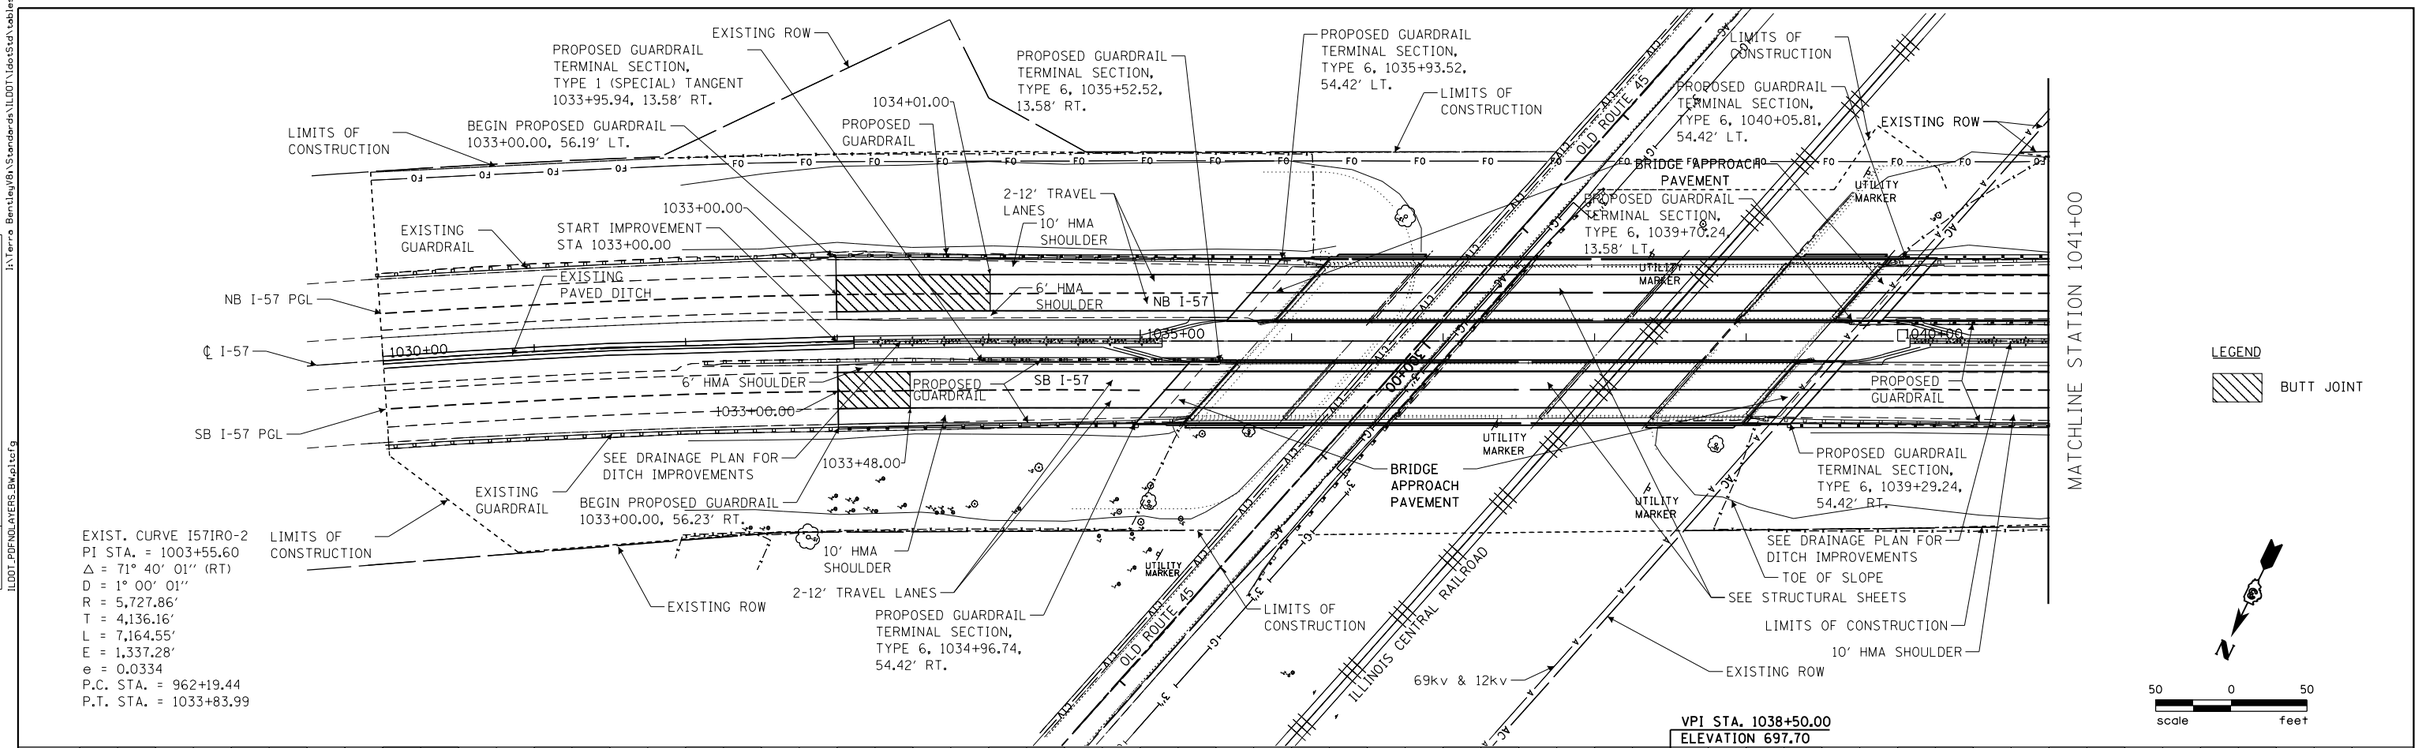

TERRA ENGINEERING LTD.	USER NAME = WAH	DESIGNED -	REVISED -
		DRAWN -	REVISED -
	PLOT SCALE = 100.0000 ' / in.	CHECKED -	REVISED -
	PLOT DATE = 8/24/2012 2:03:58 PM	DATE -	REVISED -

STATE OF ILLINOIS
DEPARTMENT OF TRANSPORTATION

PLAN AND PROFILE
I-57 OVER OLD ROUTE 45 AND ILLINOIS CENTRAL RAILROAD

SCALE: | SHEET NO. 1 OF 3 SHEETS | STA. 1030+00 TO STA. 1041+00

F.A.I. RTE.	SECTION	COUNTY	TOTAL SHEETS	SHEET NO.
57	(38-2)HVBR, HVBR-1	IROQUOIS	146	19

CONTRACT NO. 66942

ILLINOIS FED. AID PROJECT