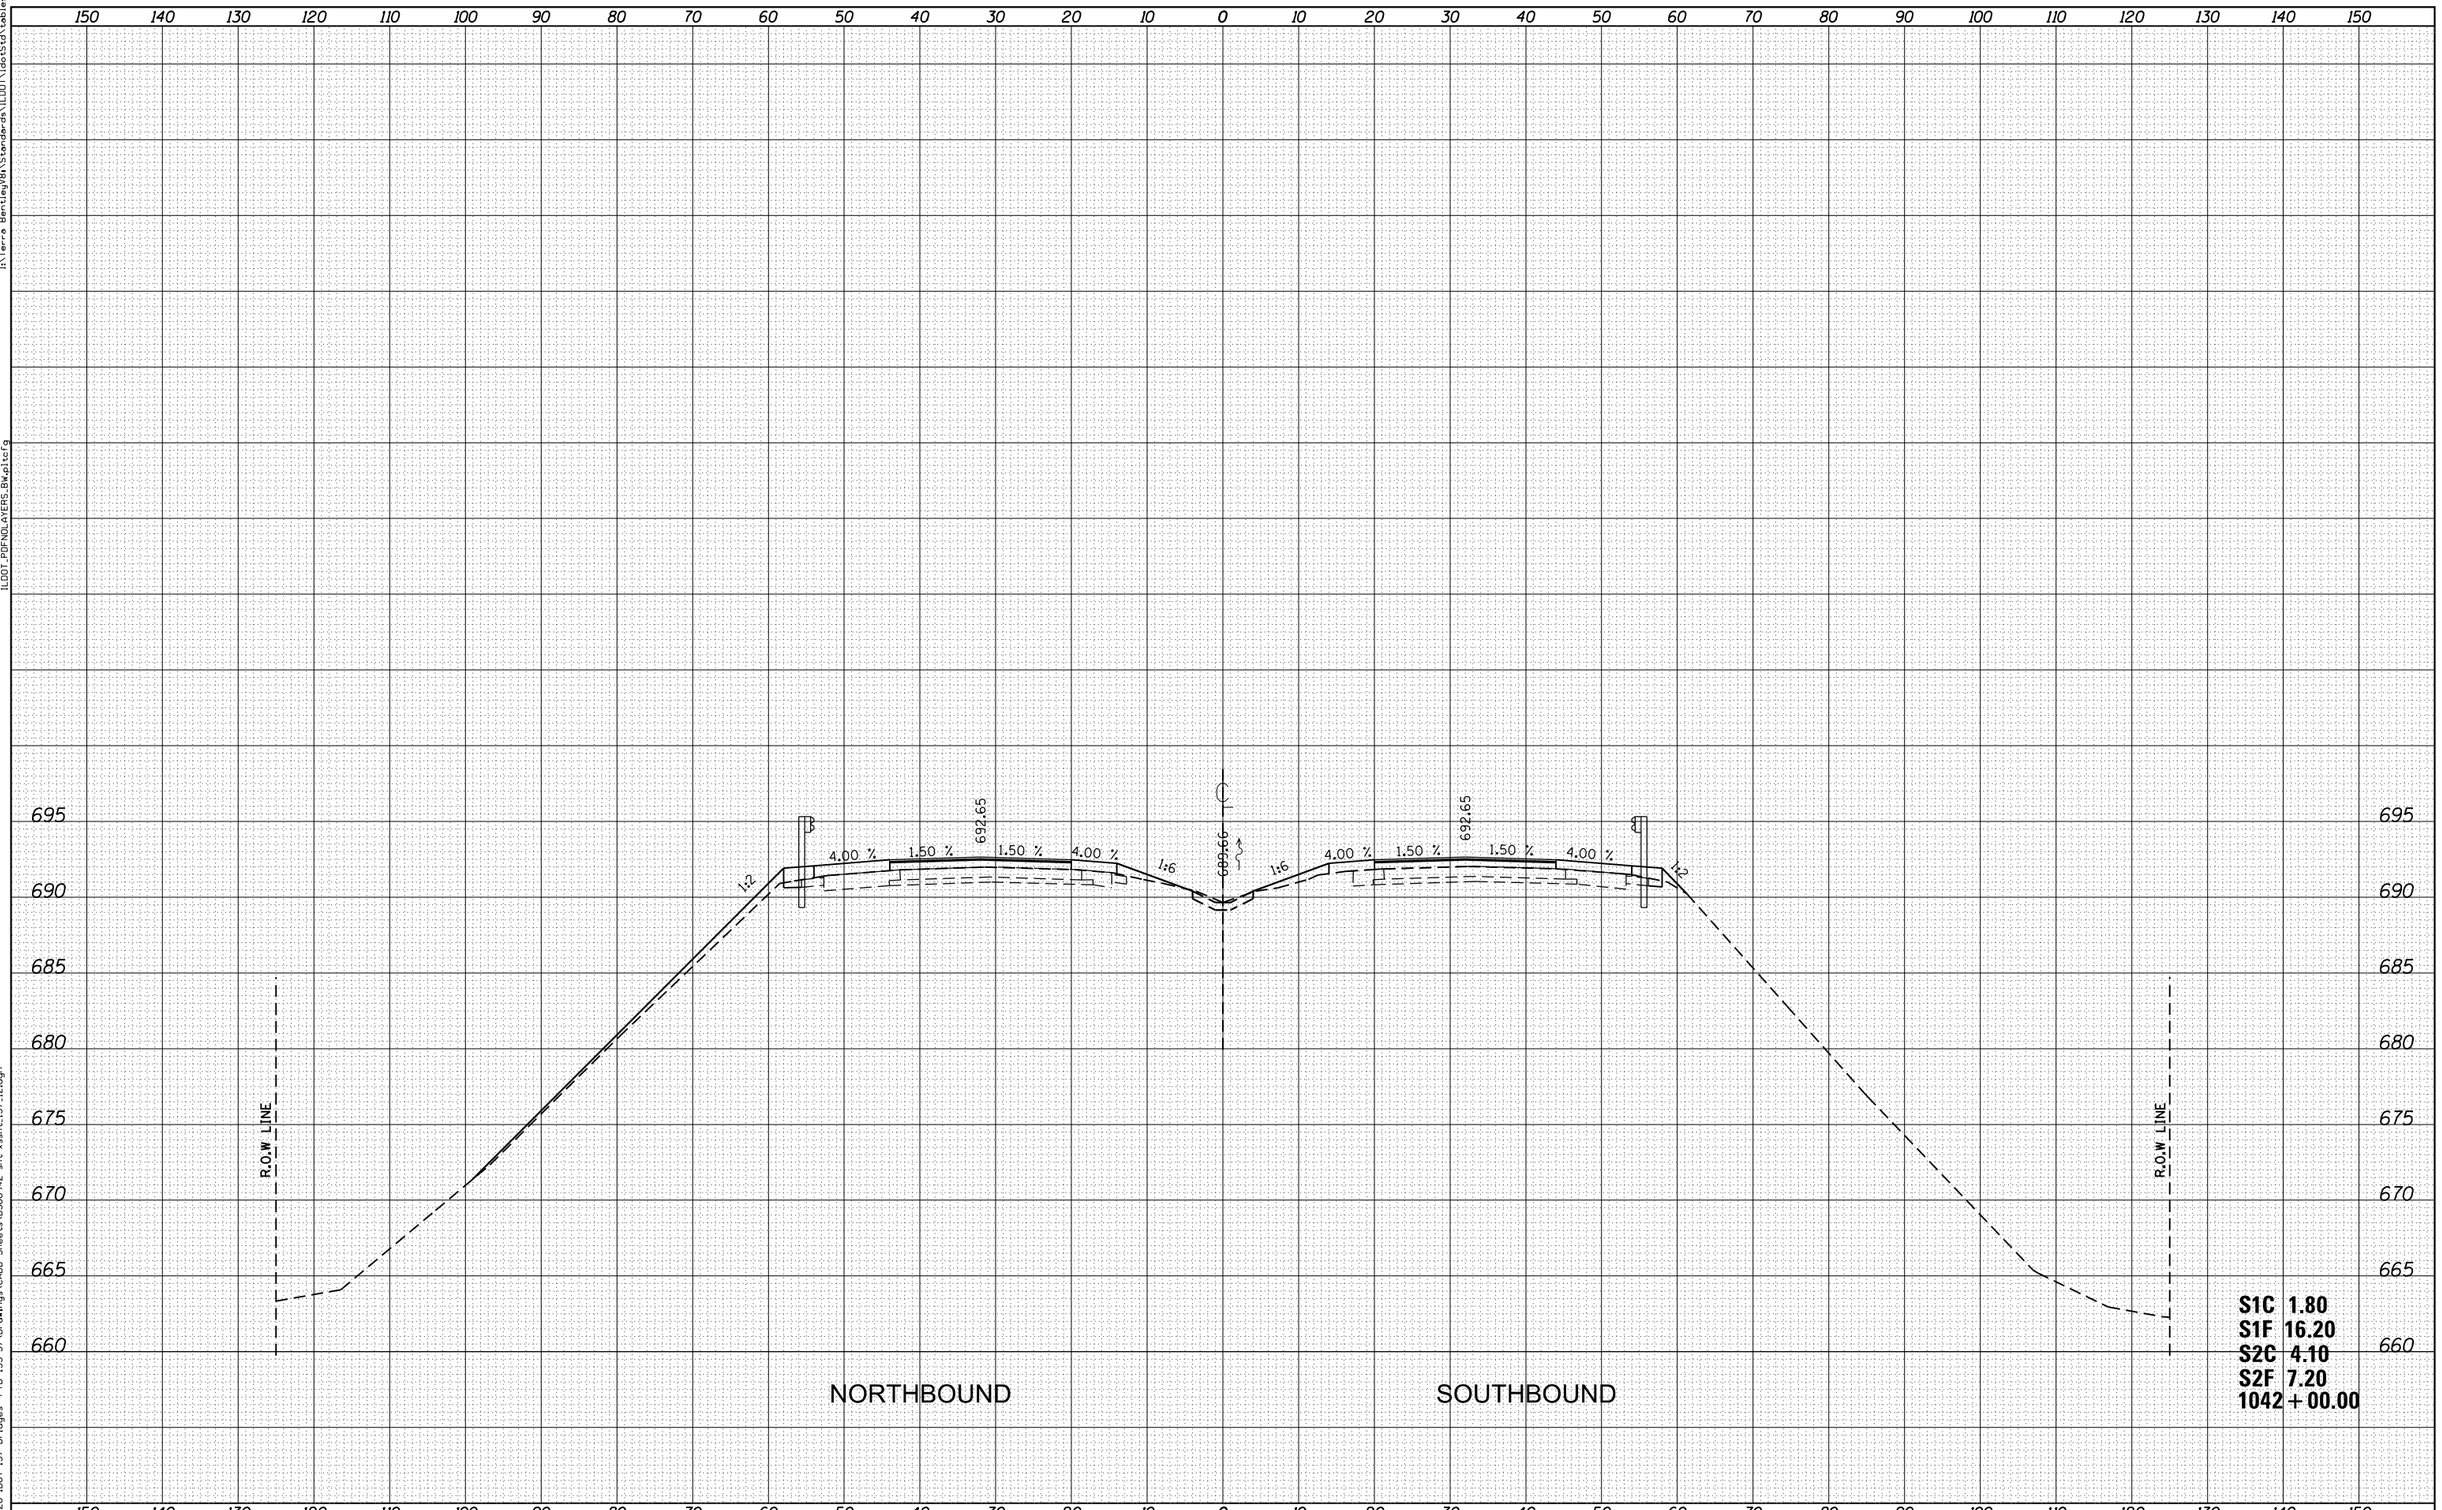

USER NAME = WAH	DESIGNED -	REVISED -	
	DRAWN -	REVISED -	
PLOT SCALE = 20.0000 ' / in.	CHECKED -	REVISED -	
PLOT DATE = 8/21/2012 11:36:20 AM	DATE -	REVISED -	

TERRA ENGINEERING LTD.

STATE OF ILLINOIS
DEPARTMENT OF TRANSPORTATION

PROPOSED CROSS SECTIONS
I-57 OVER OLD ROUTE 45 AND ILLINOIS CENTRAL RAILROAD

SCALE: | SHEET NO. 12 OF 16 SHEETS | STA. 1042+00.00 TO STA. 1042+00.00

F.A.I. RTE.	SECTION	COUNTY	TOTAL SHEETS	SHEET NO.
57	(38-2)HVBR, HVBR-1	IROQUOIS	146	142

CONTRACT NO. 66942

ILLINOIS FED. AID PROJECT

FINAL SURVEY | NOTE BOOK NO. | SURVEYED | PLOTTED | TEMPLATE | AREAS | AREAS CHECKED | BY | DATE

ORIGINAL SURVEY | NOTE BOOK NO. | SURVEYED | PLOTTED | TEMPLATE | AREAS | AREAS CHECKED | BY | DATE

I:\Terra Bentley\V8i\Standards\ILDOT\IdotStd\tables\pen\ILDOT_PDFNDLAYERS_BW.pltcfg

T:\Projects\09-228-IDOT-157 Bridges- PTB 153-37\Drawings\CADD Sheets\D366942-sht-xsht_157_12.dgn