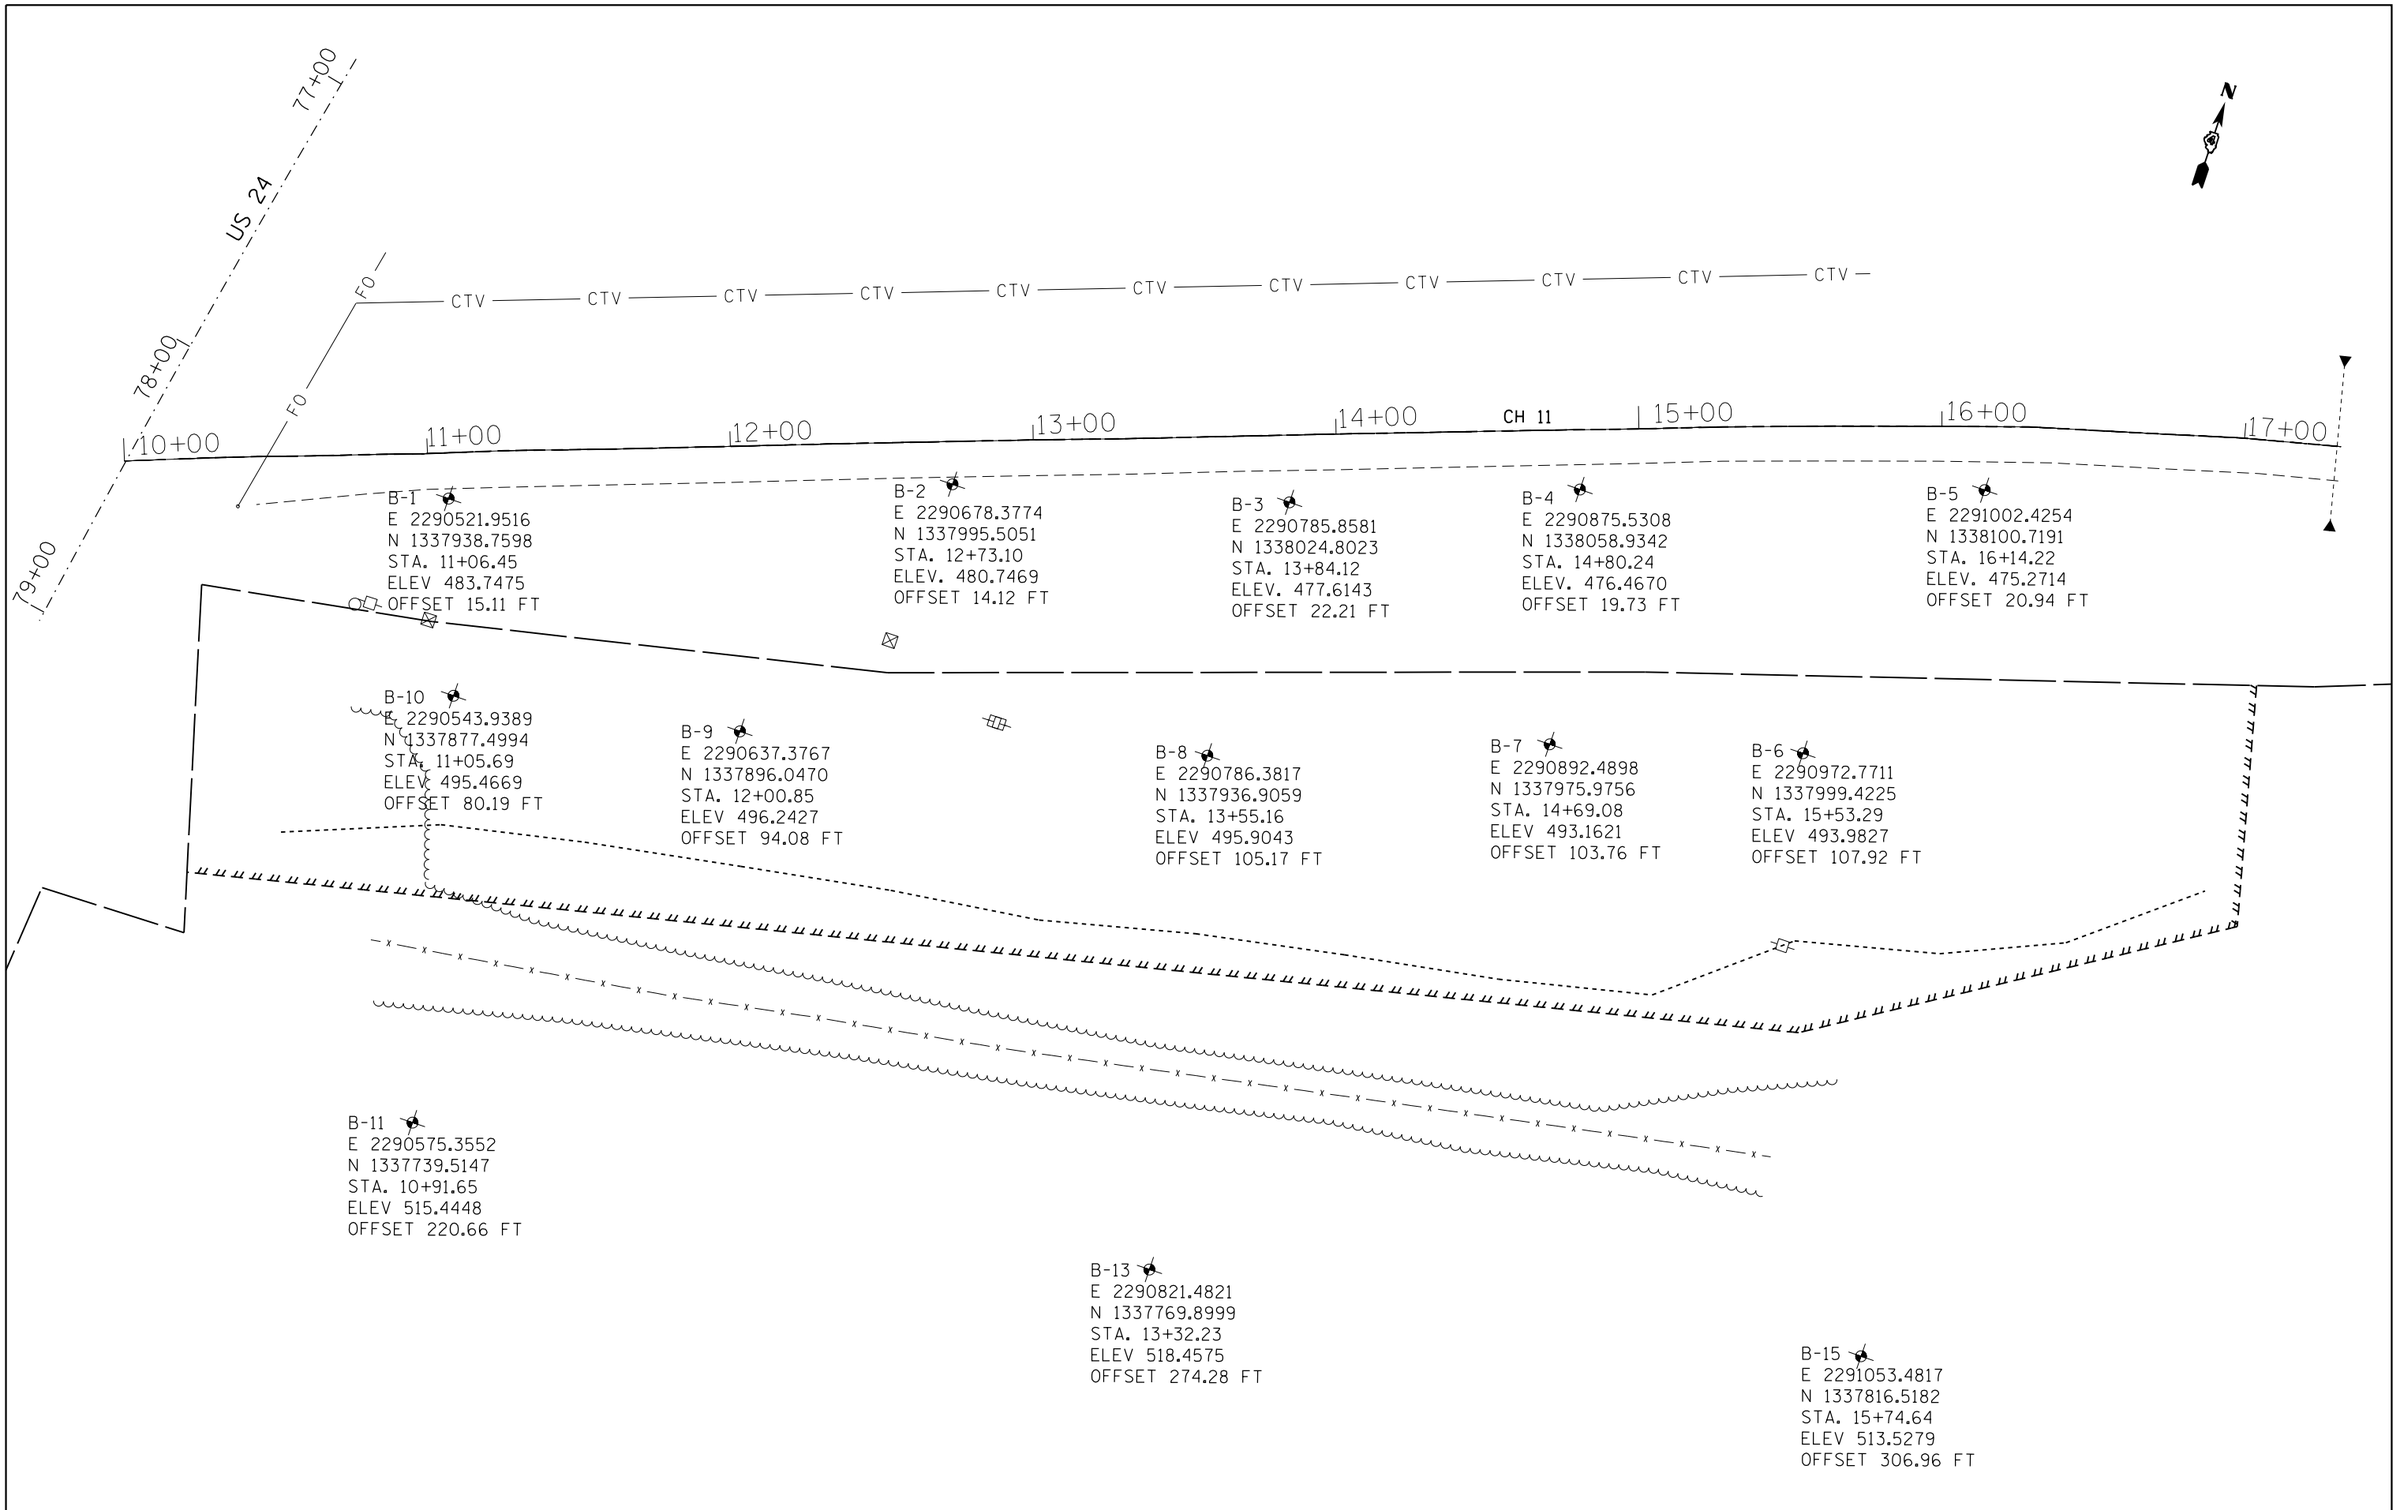

FILE NAME = Cover_GN_Plan_Erosion_S00_sheets.dgn	USER NAME = aubreygs	DESIGNED -	REVISED -	STATE OF ILLINOIS DEPARTMENT OF TRANSPORTATION	ACTUAL BORING LOCATIONS		F.A.P RTE.	SECTION	COUNTY	TOTAL SHEETS / SHEET NO.
		DRAWN -	REVISED -				317	(18)I	FULTON	47 / 15
	PLOT SCALE = 50.000 ' / in.	CHECKED -	REVISED -						CONTRACT NO. 68A25	
	PLOT DATE = 3/21/2013	DATE -	REVISED -		SCALE:	SHEET OF SHEETS	STA. TO STA.		ILLINOIS FED. AID PROJECT	