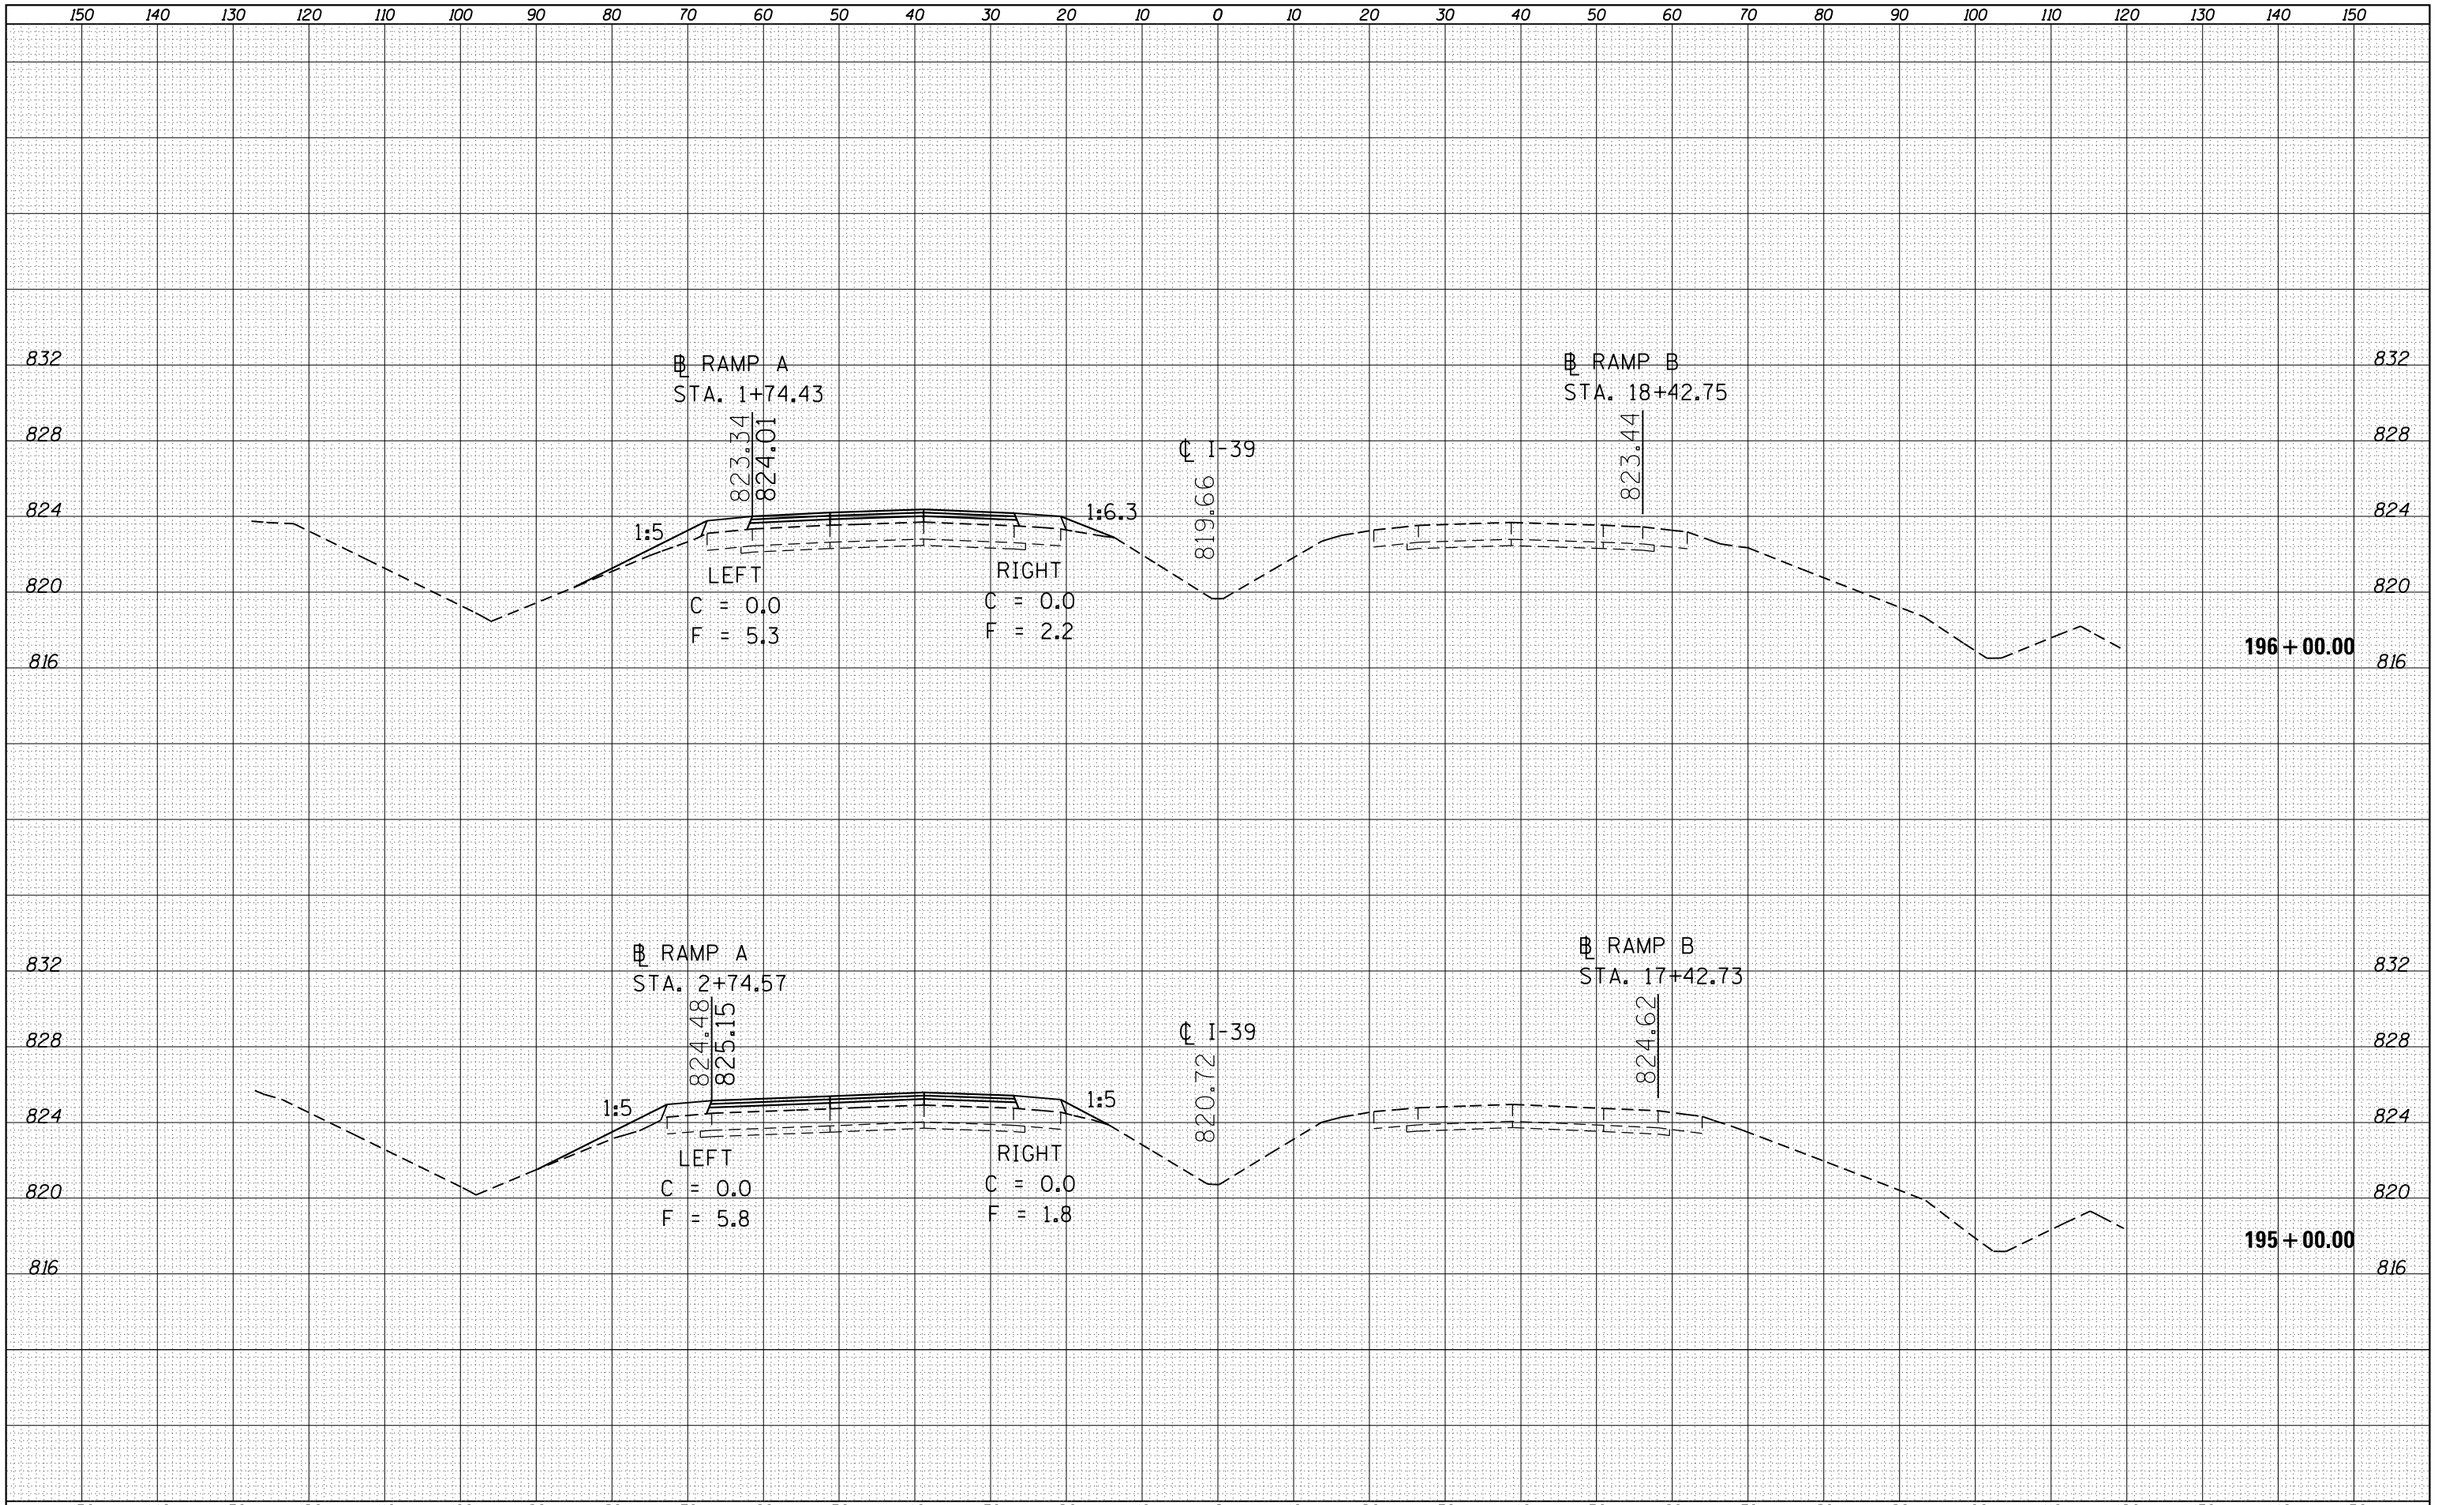

FINAL SURVEY	NOTE BOOK	NO.
ORIGINAL SURVEY	NOTE BOOK	NO.

SURVEYED BY
PLOTTED DATE
TEMPLATE
AREAS
AREAS CHECKED

FILE NAME =	USER NAME = hoganbj	DESIGNED -	REVISED -
c:\pw_work\pwidot\hoganbj\d0339150\D570634-SHT-XS-I39_Location_1.dgn		DRAWN -	REVISED -
	PLOT SCALE = 20.0000 ' / in.	CHECKED -	REVISED -
Default	PLOT DATE = 3/13/2013	DATE -	REVISED -

STATE OF ILLINOIS
DEPARTMENT OF TRANSPORTATION

CROSS SECTIONS
I-39

SCALE: | SHEET 20 OF 40 SHEETS | STA. 195+00 | TO STA. 196+00

F.A.I. RTE.	SECTION	COUNTY	TOTAL SHEETS	SHEET NO.
39	57(2,3)RS(SB)	McLean	140	115
		CONTRACT NO. 70634		
	ILLINOIS FED. AID PROJECT			