| FINAL SURVEY | NOTE BOOK | NO. |
|---|---|---|

| SURVEYED | BY |
|---|---|
| PLOTTED | DATE |
| TEMPLATE | |
| AREAS | |
| AREAS CHECKED | |

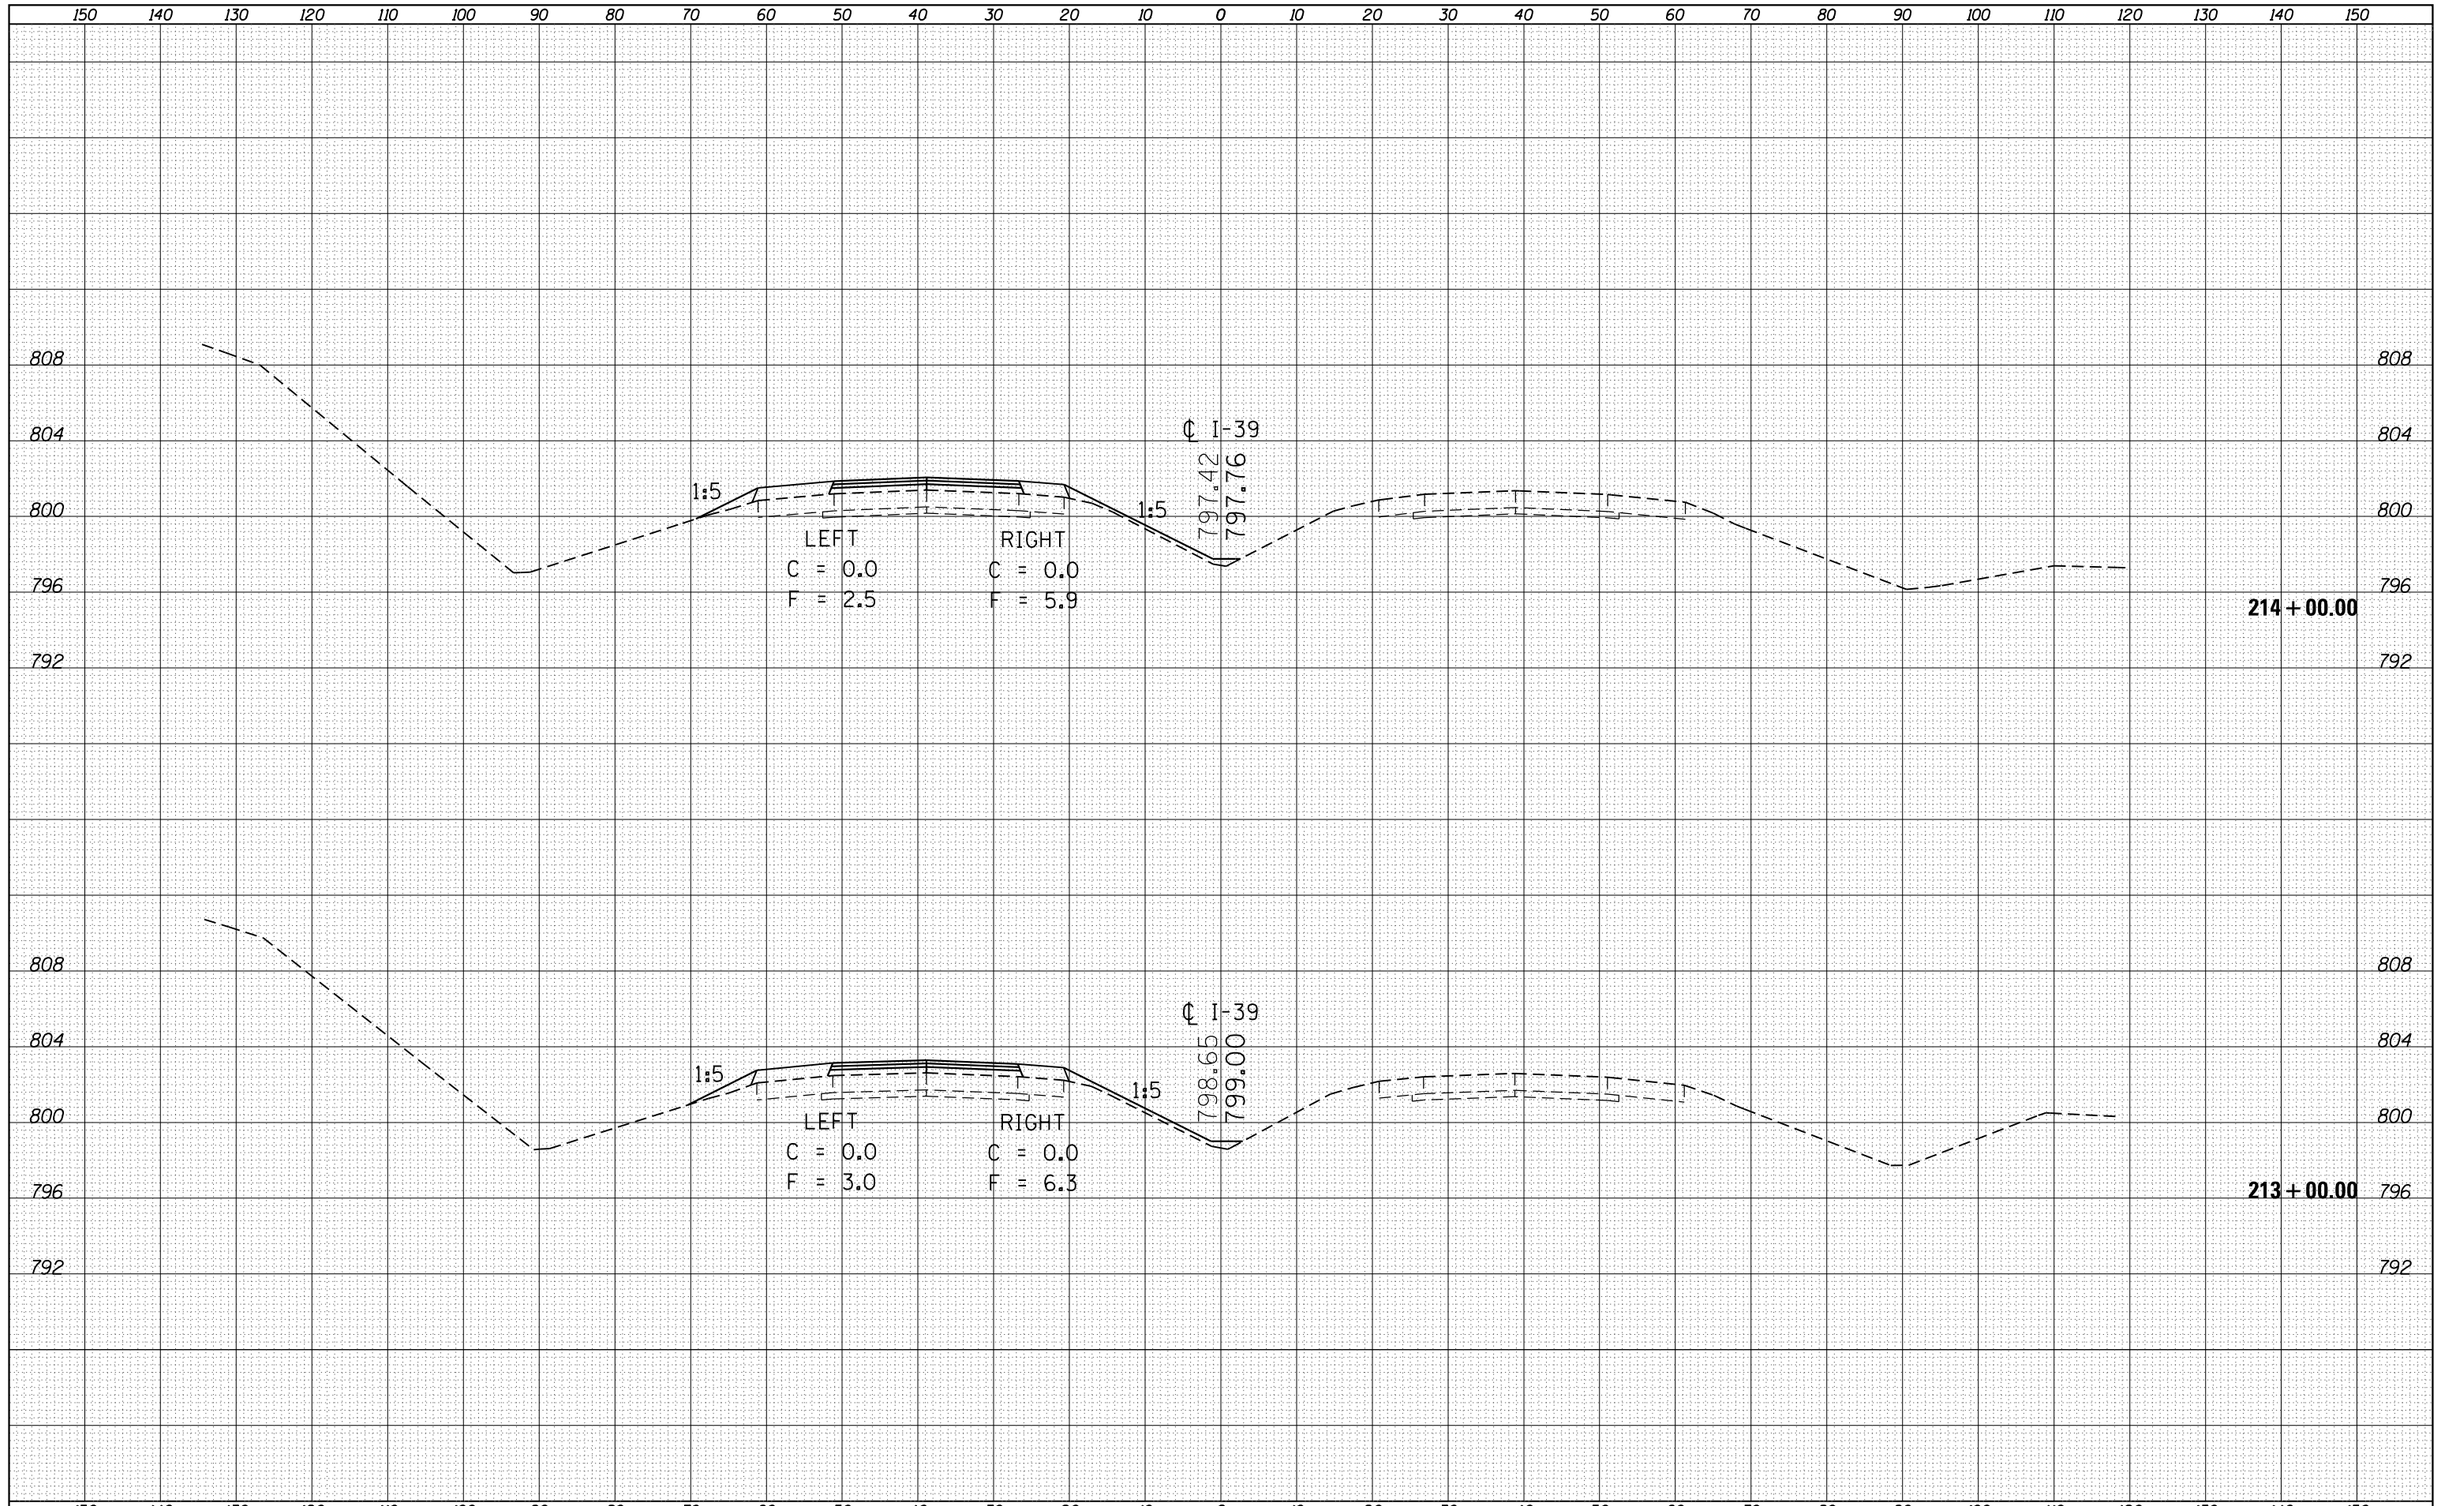


| ORIGINAL SURVEY | NOTE BOOK | NO. |
|---|---|---|

| SURVEYED | BY |
|---|---|
| PLOTTED | DATE |
| TEMPLATE | |
| AREAS | |
| AREAS CHECKED | |

| | | | |
|---|---|---|---|
| FILE NAME = c:\pw_work\pwidot\hoganbj\d0339150\D570634-SHT-XS-139_Location_1.dgn | USER NAME = hoganbj | DESIGNED - | REVISED - |
| | | DRAWN - | REVISED - |
| | PLOT SCALE = 20.0000 ' / in. | CHECKED - | REVISED - |
| Default | PLOT DATE = 3/13/2013 | DATE - | REVISED - |

**STATE OF ILLINOIS**
**DEPARTMENT OF TRANSPORTATION**

**CROSS SECTIONS**
**I-39**

SCALE: | SHEET 29 OF 40 SHEETS | STA. 213+00 | TO STA. 214+00

| F.A.I. RTE. | SECTION | COUNTY | TOTAL SHEETS | SHEET NO. |
|---|---|---|---|---|
| 39 | 57(2,3)RS(SB) | McLean | 140 | 124 |
| | | CONTRACT NO. 70634 | | |
| | | ILLINOIS FED. AID PROJECT | | |