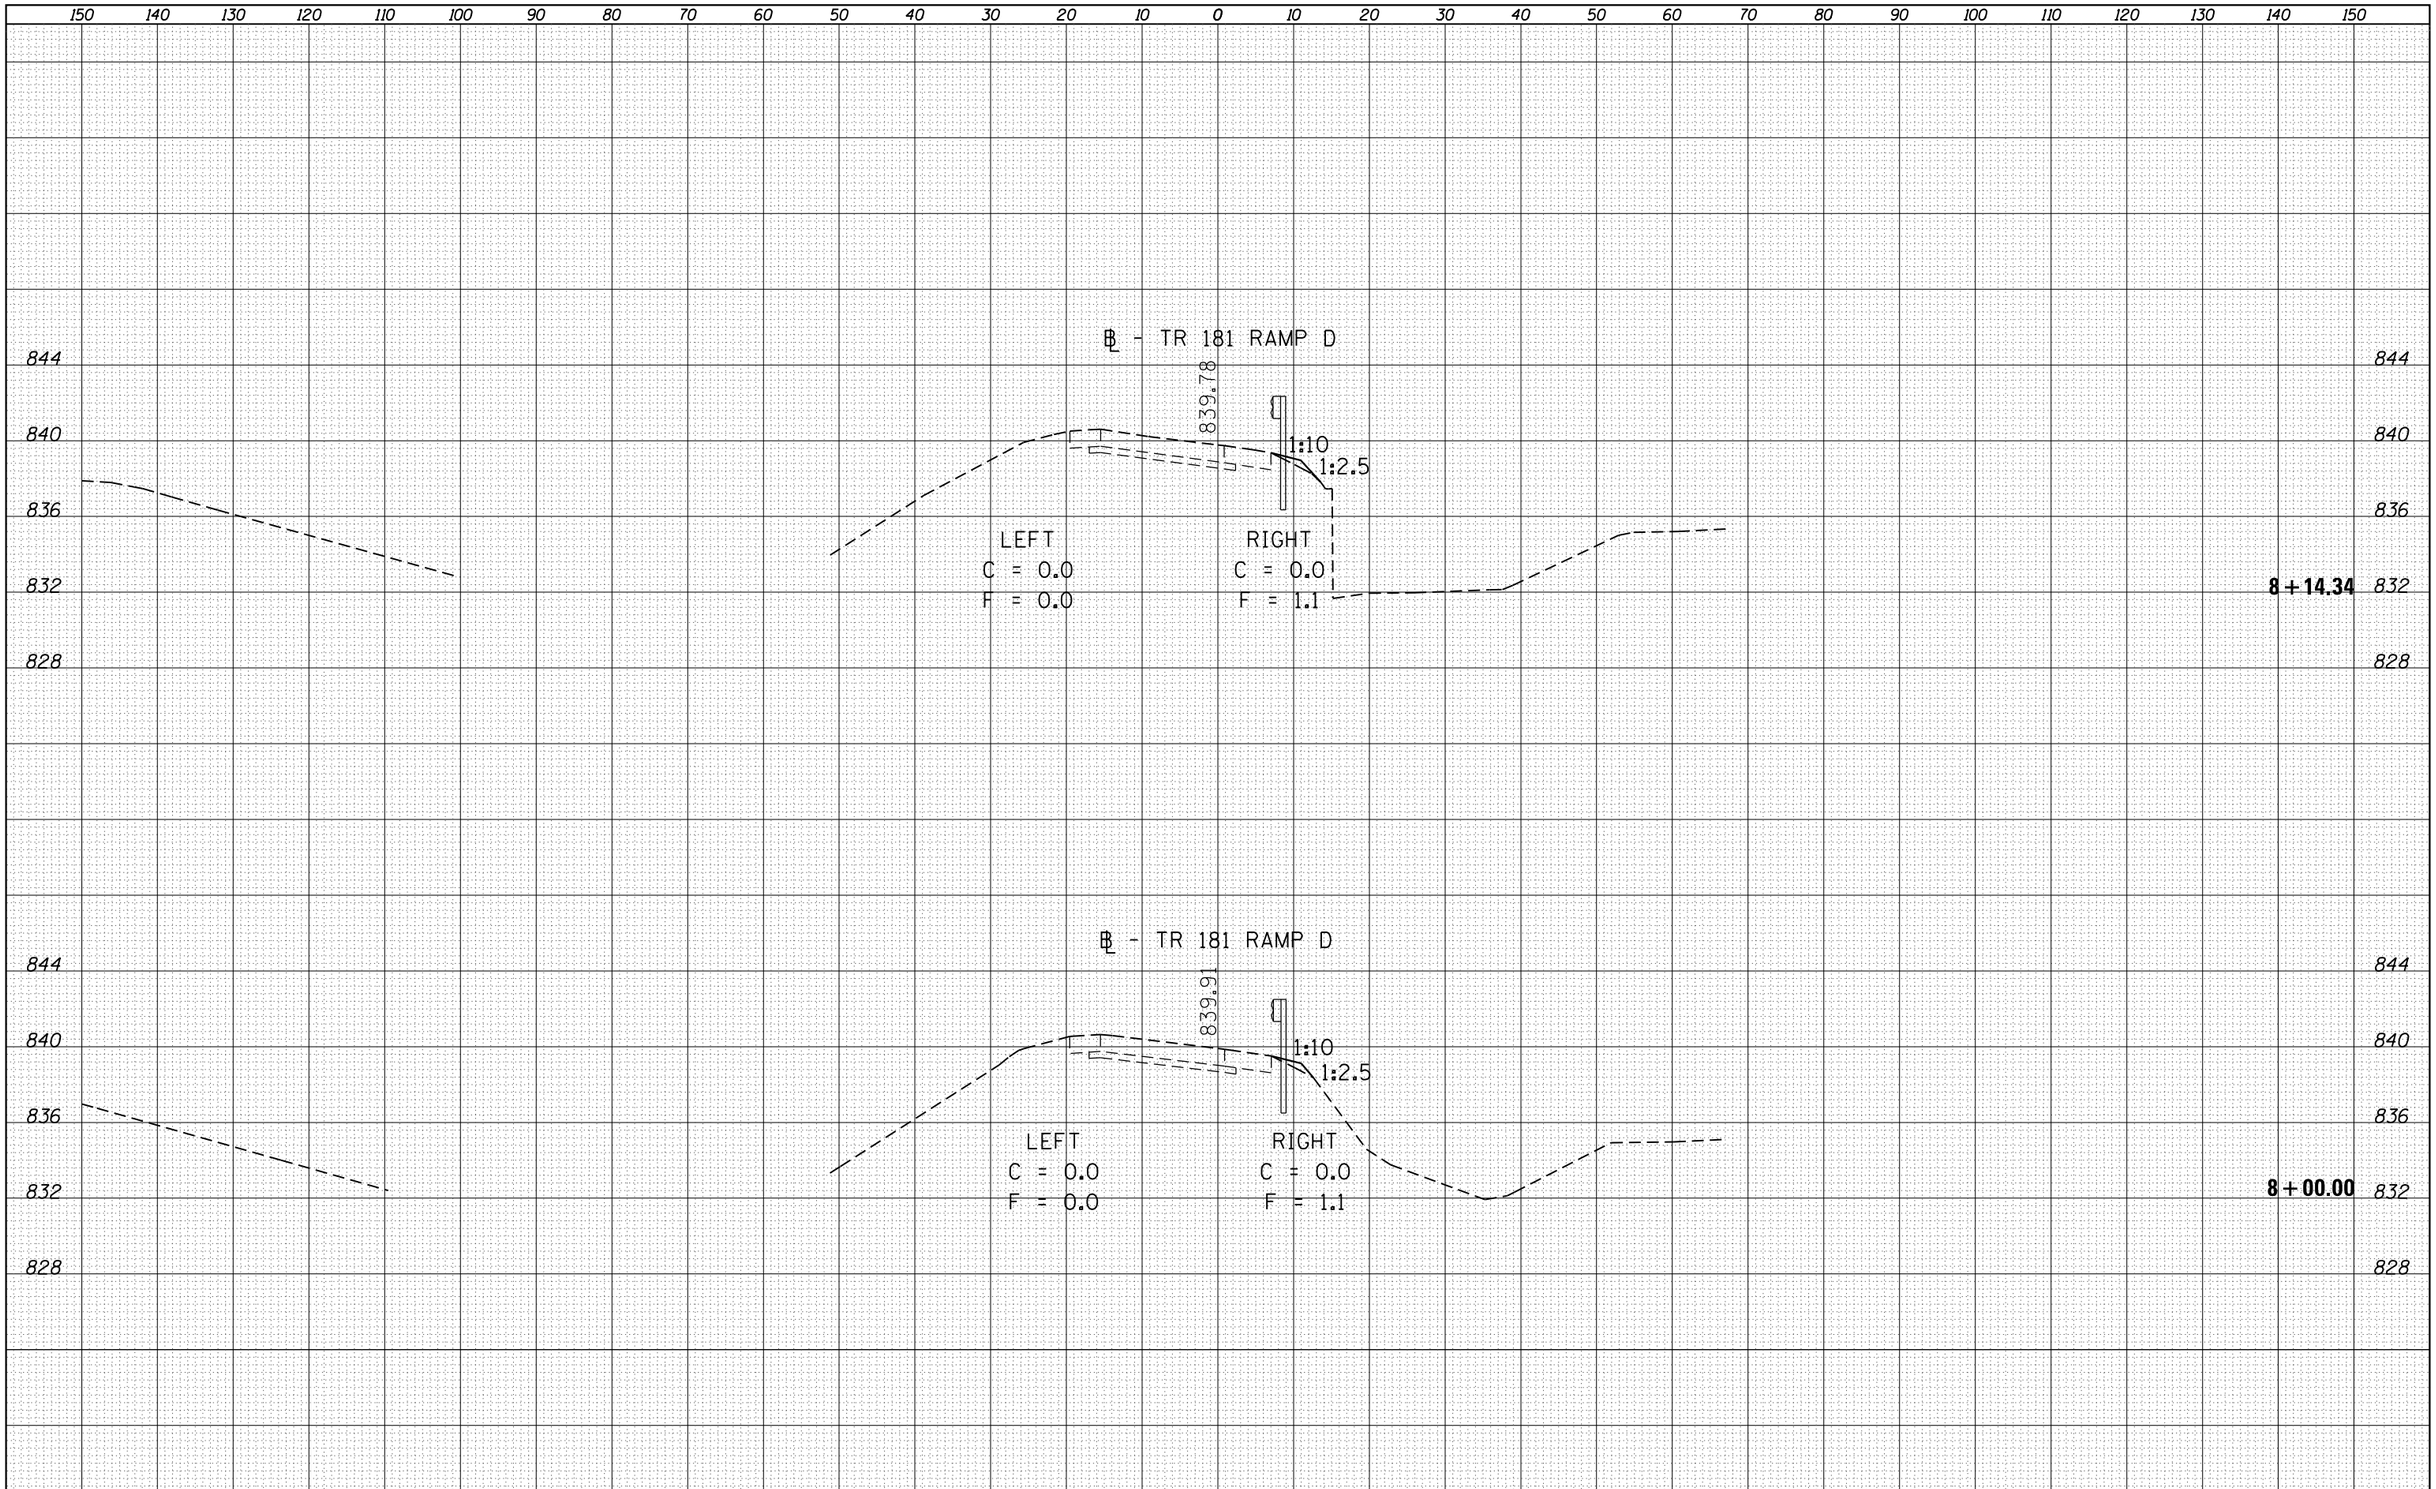


| FINAL SURVEY | BY | DATE |
|---|---|---|
| SURVEYED | | |
| PLOTTED | | |
| TEMPLATE | | |
| AREAS | | |
| AREAS CHECKED | | |
| NOTE BOOK NO. | | |

| ORIGINAL SURVEY | BY | DATE |
|---|---|---|
| SURVEYED | | |
| PLOTTED | | |
| TEMPLATE | | |
| AREAS | | |
| AREAS CHECKED | | |
| NOTE BOOK NO. | | |

| | | | |
|---|---|---|---|
| FILE NAME = c:\pw_work\pwidot\hoganbj\d0339150\D570634-sht | USER NAME = hoganbj | DESIGNED - | REVISED - |
| | XS-TR181_RampD.dgn | DRAWN - | REVISED - |
| | PLOT SCALE = 20.0000 ' / in. | CHECKED - | REVISED - |
| Default | PLOT DATE = 3/13/2013 | DATE - | REVISED - |

**STATE OF ILLINOIS**
**DEPARTMENT OF TRANSPORTATION**

**CROSS SECTIONS**
**RAMP D**

SCALE: | SHEET 3 OF 4 SHEETS | STA. 8+00 TO STA. 8+14.34

| F.A.I. RTE. | SECTION | COUNTY | TOTAL SHEETS | SHEET NO. |
|---|---|---|---|---|
| 39 | 57(2,3)RS(SB) | McLean | 140 | 138 |

CONTRACT NO. 70634

ILLINOIS FED. AID PROJECT