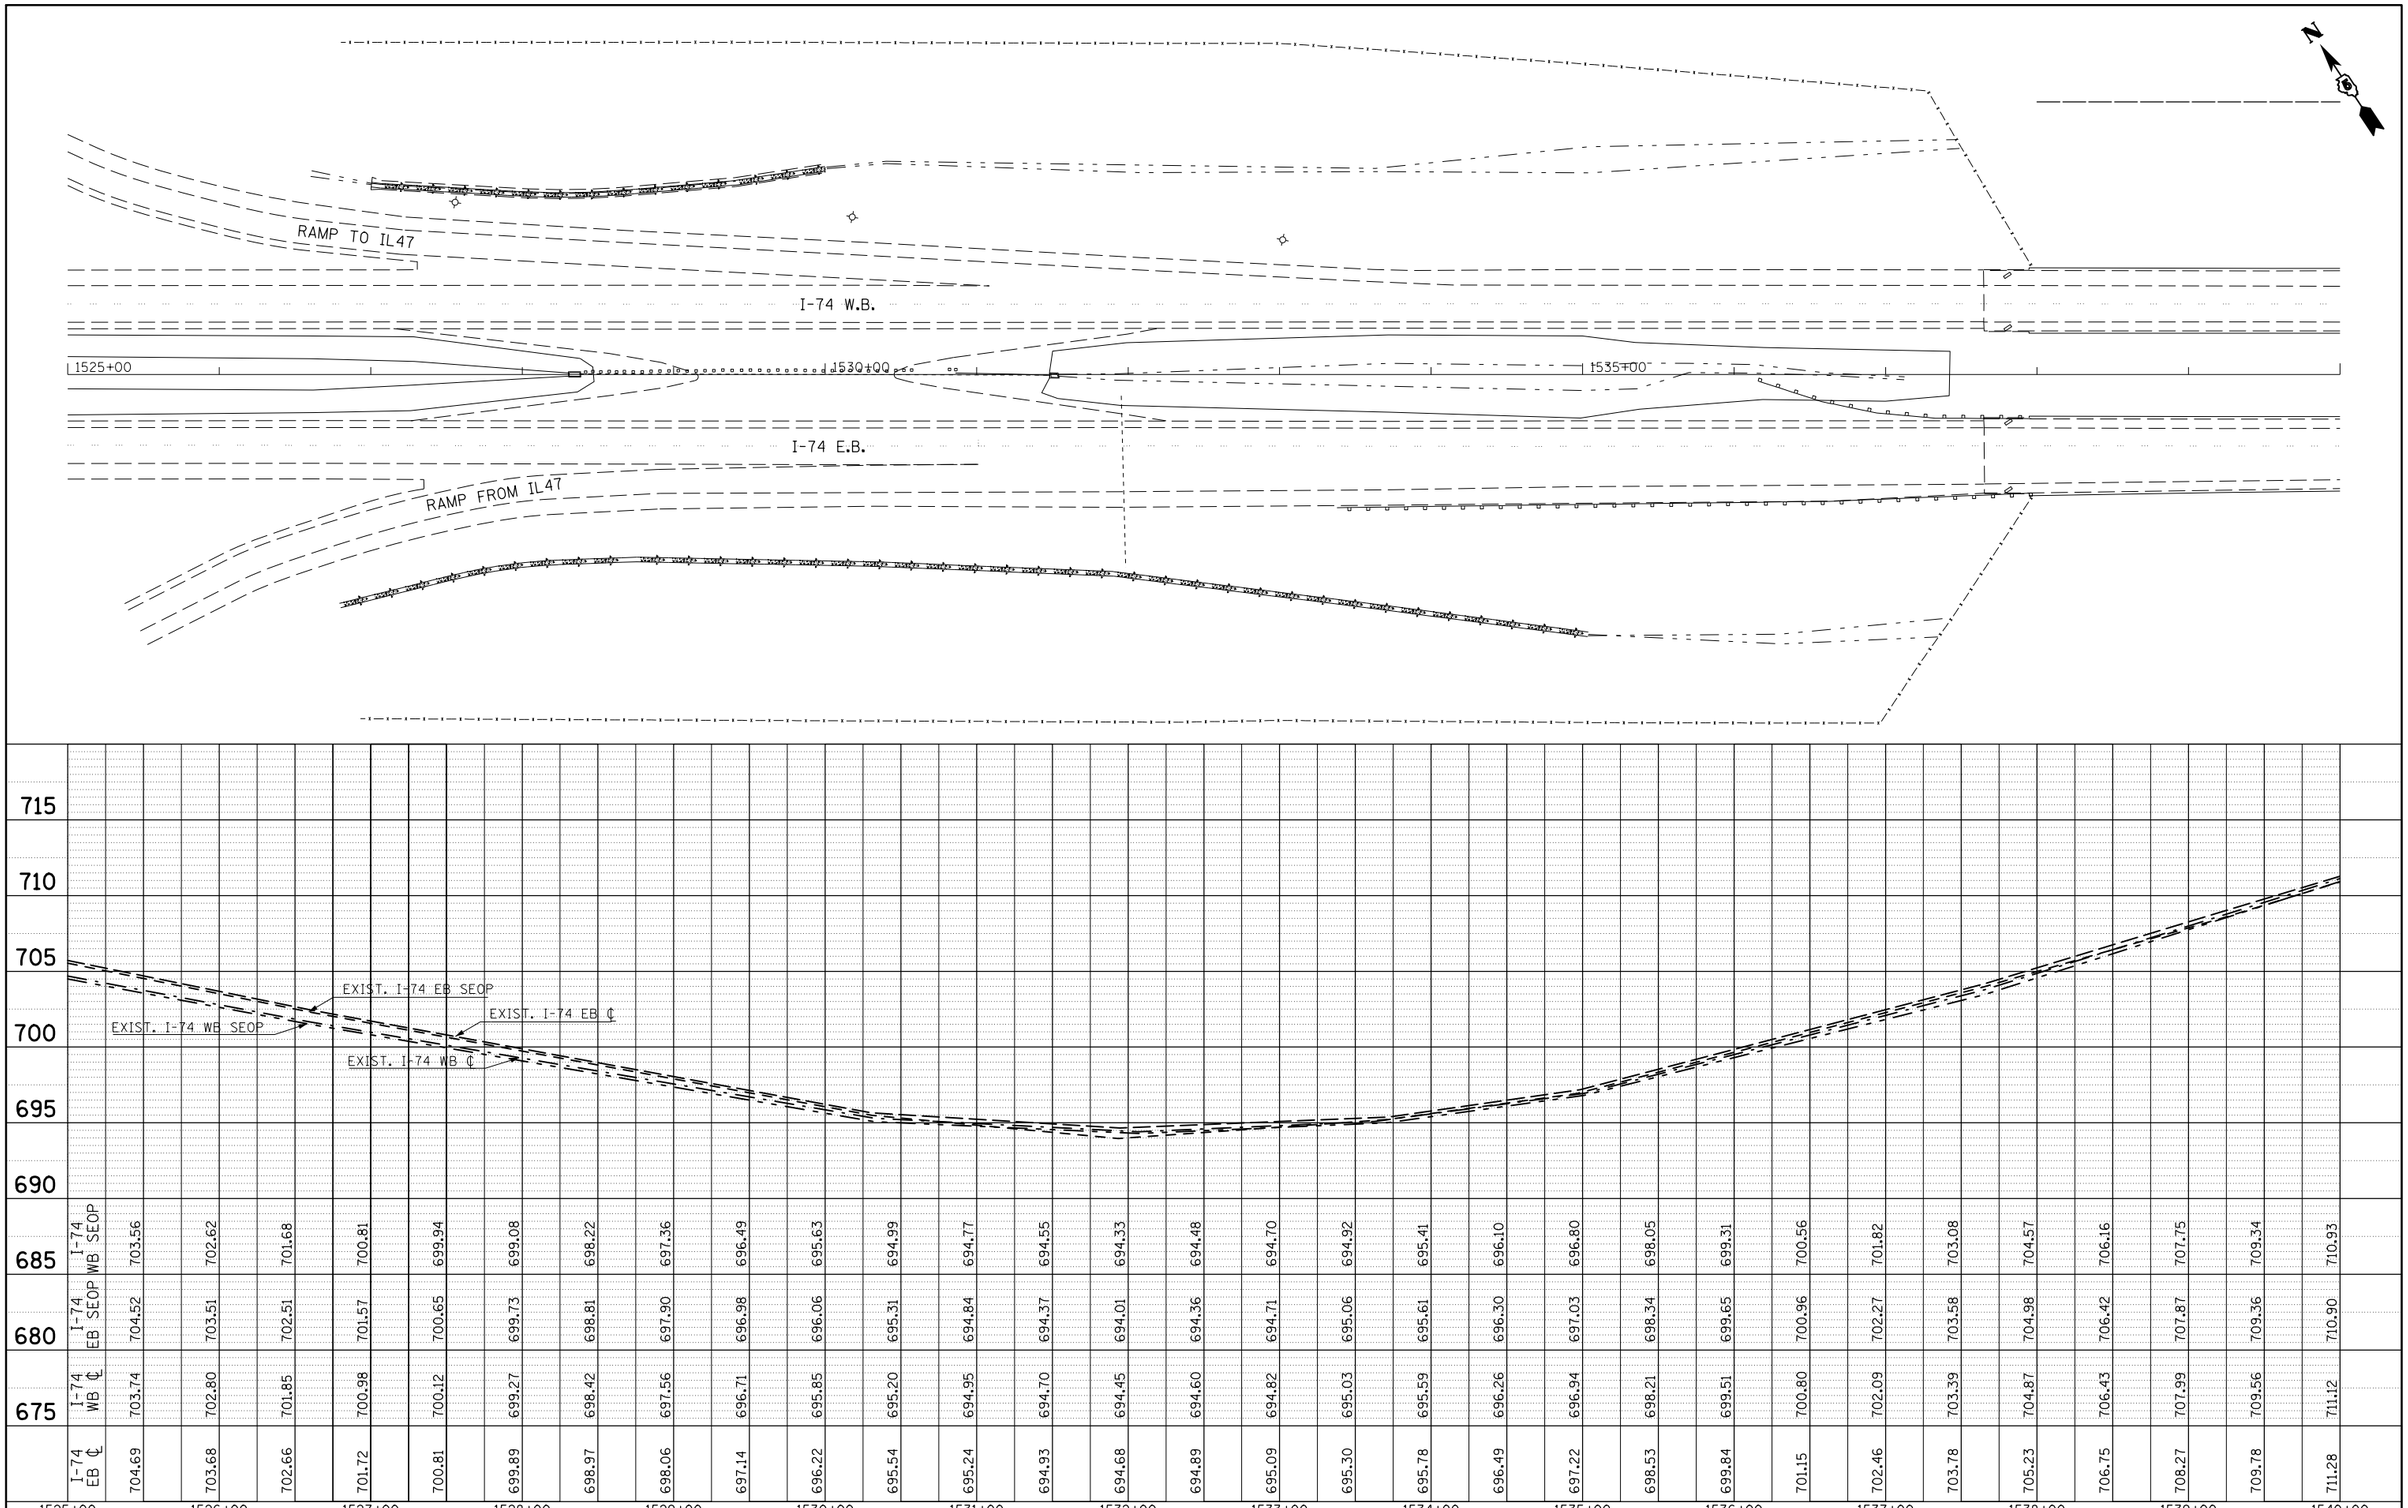

PLAN
NOTE BOOK NO.
SURVEYED
PLOTTED
ALIGNMENT CHECKED
RT. OF WAY CHECKED
CADD FILE NAME
BY
DATE

PROFILE
NOTE BOOK NO.
SURVEYED
PLOTTED
GRADES CHECKED
B.M. NOTED
STRUCTURE NOTAT'NS CHKD
BY
DATE

FILE NAME = c:\pw_work\pwidot\cearlockbm\d0208368\D570700-sht-plnprf(I-74).dgn	USER NAME = cearlockbm	DESIGNED -	REVISED -
		DRAWN JDC	REVISED -
	PLOT SCALE = 100.0000 ' / in.	CHECKED -	REVISED -
	PLOT DATE = 11/9/2012	DATE -	REVISED -

STATE OF ILLINOIS
DEPARTMENT OF TRANSPORTATION

PLAN AND PROFILE
FAI 74

SCALE: ------ | SHEET NO. 1 OF 3 SHEETS | STA. 15+25.00 TO STA. 15+40.00

F.A.I. RTE.	SECTION	COUNTY	TOTAL SHEETS	SHEET NO.
74	10-4BR	CHAMPAIGN	290	45

CONTRACT NO. 70700

ILLINOIS FED. AID PROJECT