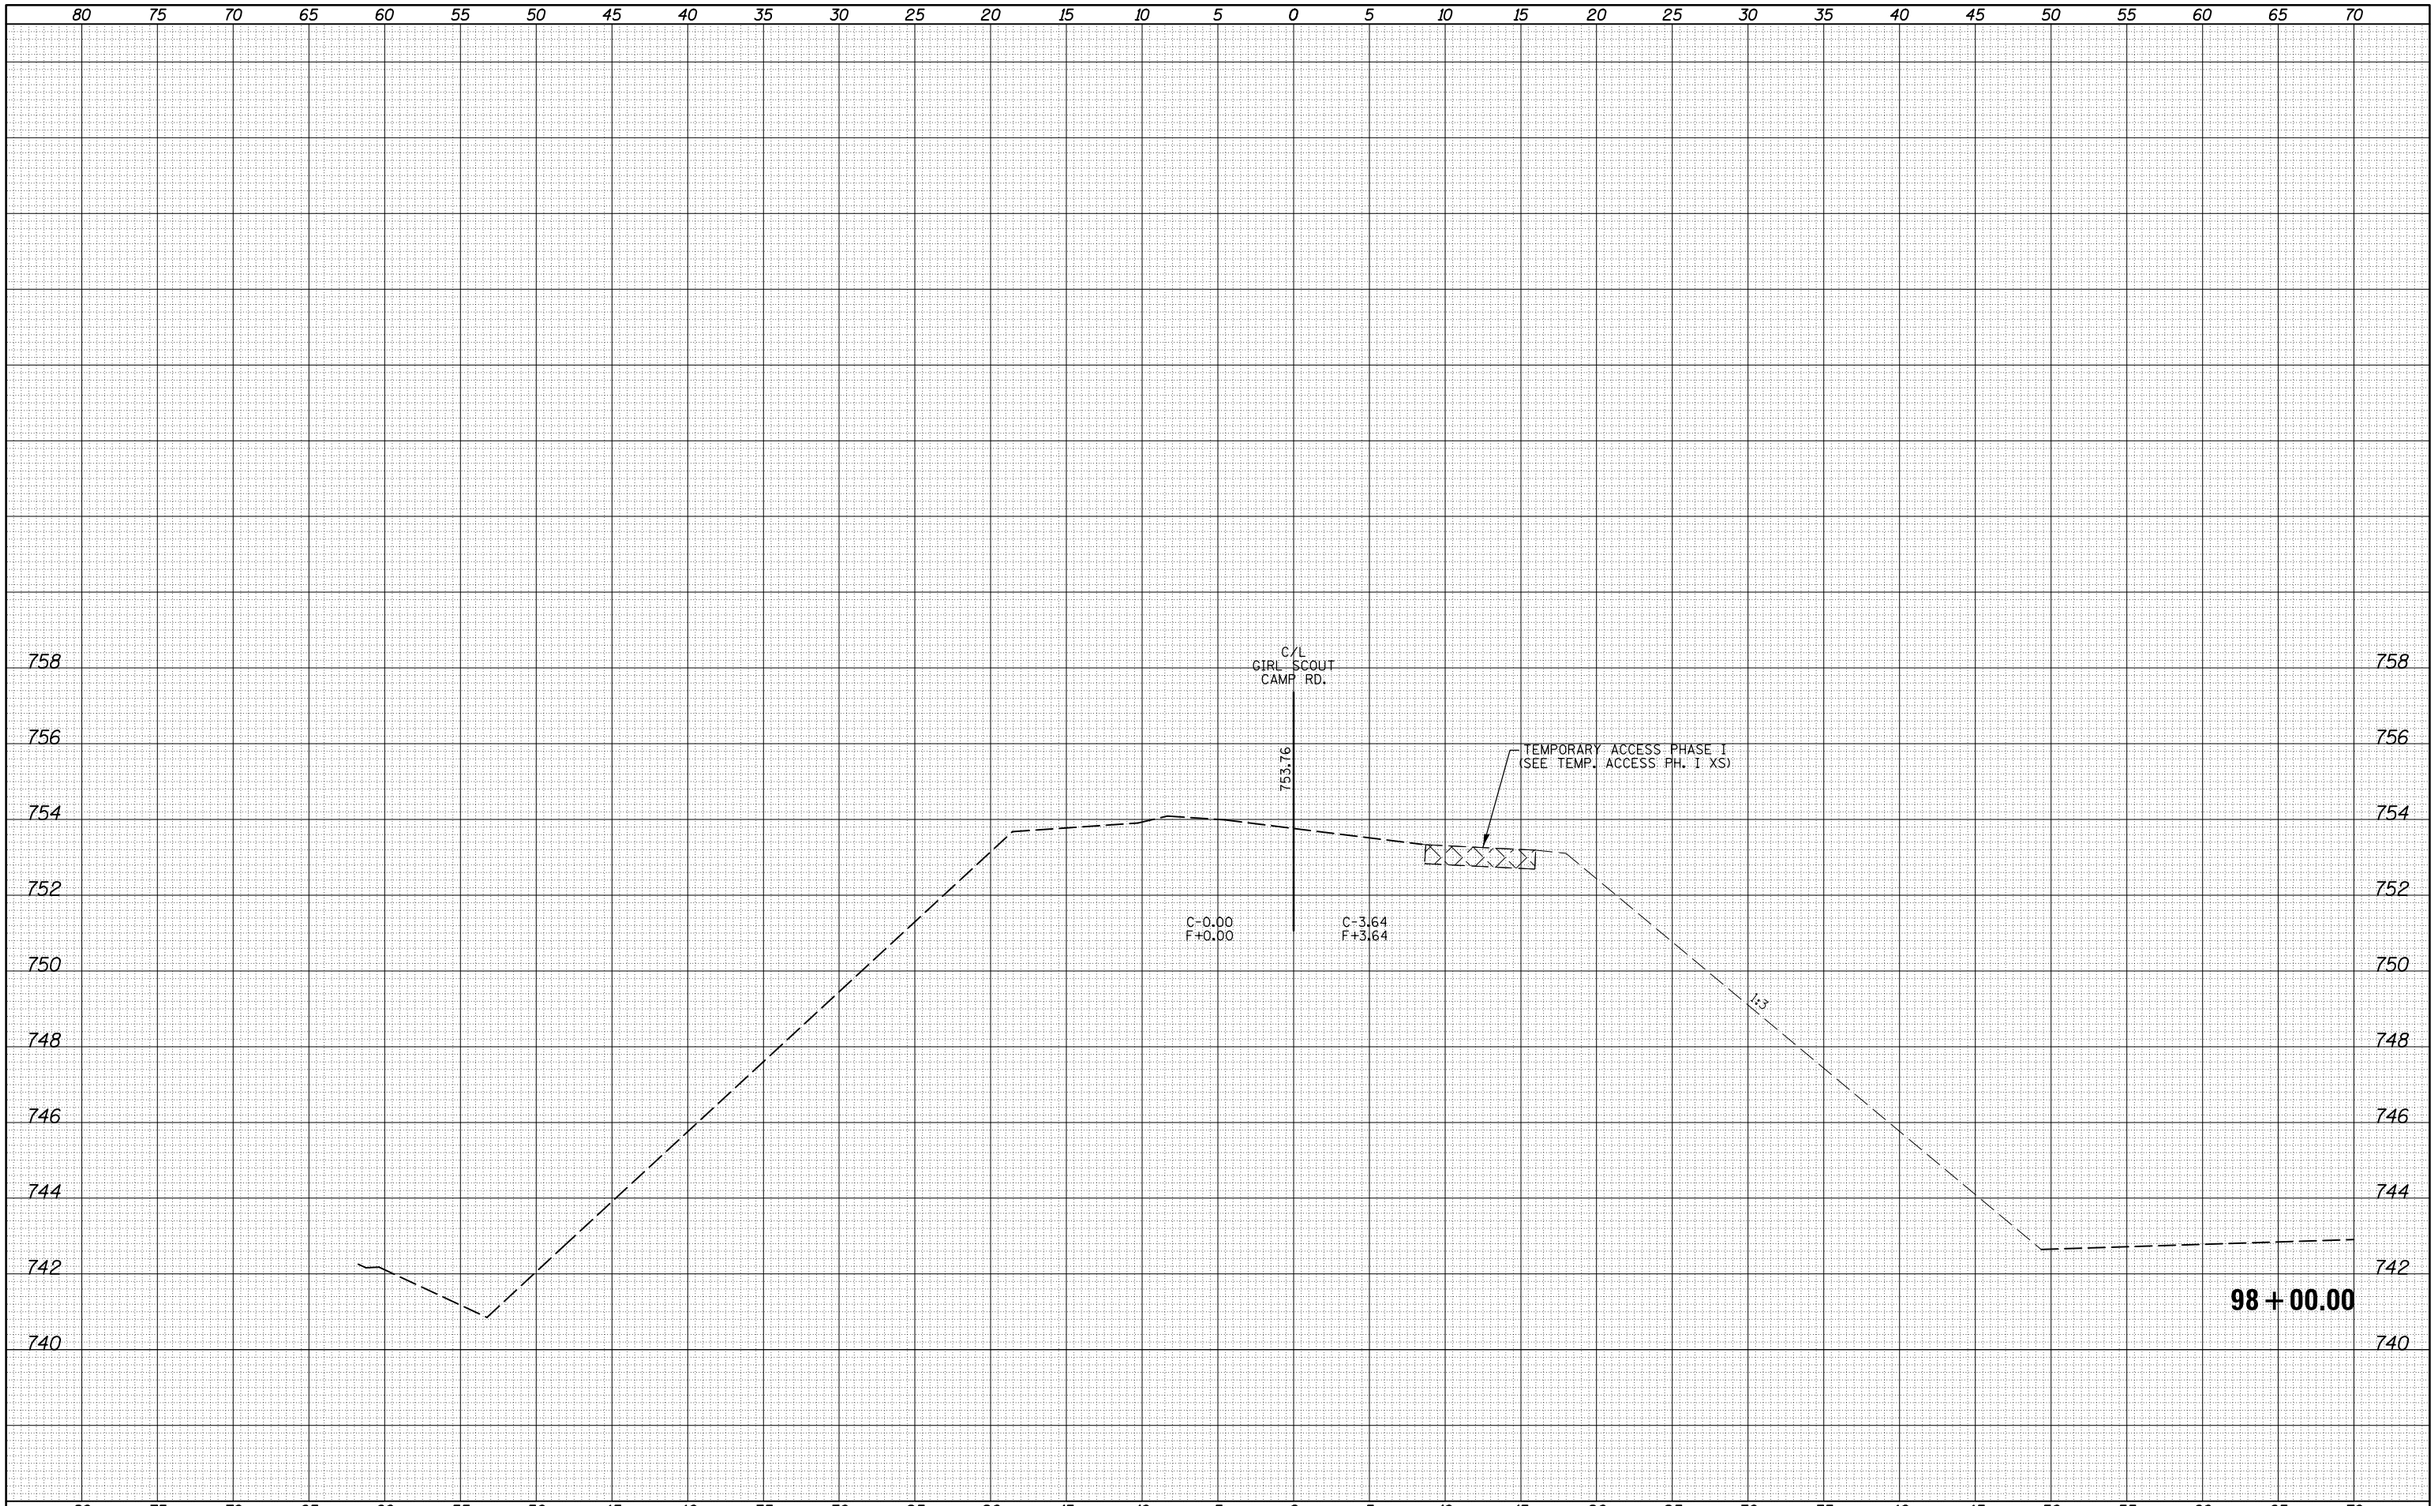

FINAL SURVEY	BY	DATE
SURVEYED		
PLOTTED		
TEMPLATE		
AREAS		
AREAS CHECKED		
NOTE BOOK		
NO.		

ORIGINAL SURVEY	BY	DATE
SURVEYED		
PLOTTED		
TEMPLATE		
AREAS		
AREAS CHECKED		
NOTE BOOK		
NO.		

FILE NAME =	USER NAME = cearlockbm	DESIGNED -	REVISED -
c:\pw_work\pwidot\cearlockbm\d0208368\D570700	sht-XS-Girl Scout Camp Rd.dgn.dgn	DRAWN -	REVISED -
	PLOT SCALE = 10.0000 ' / in.	CHECKED -	REVISED -
Default	PLOT DATE = 11/9/2012	DATE -	REVISED -

STATE OF ILLINOIS
DEPARTMENT OF TRANSPORTATION

CROSS SECTIONS
GIRL SCOUT CAMP RD.

SCALE: ---- | SHEET 2 OF 9 SHEETS | STA. 98+00.00 TO STA. ----

F.A.I. RTE.	SECTION	COUNTY	TOTAL SHEETS	SHEET NO.
74	10-4BR	CHAMPAIGN	290	272

CONTRACT NO. 70700

ILLINOIS FED. AID PROJECT