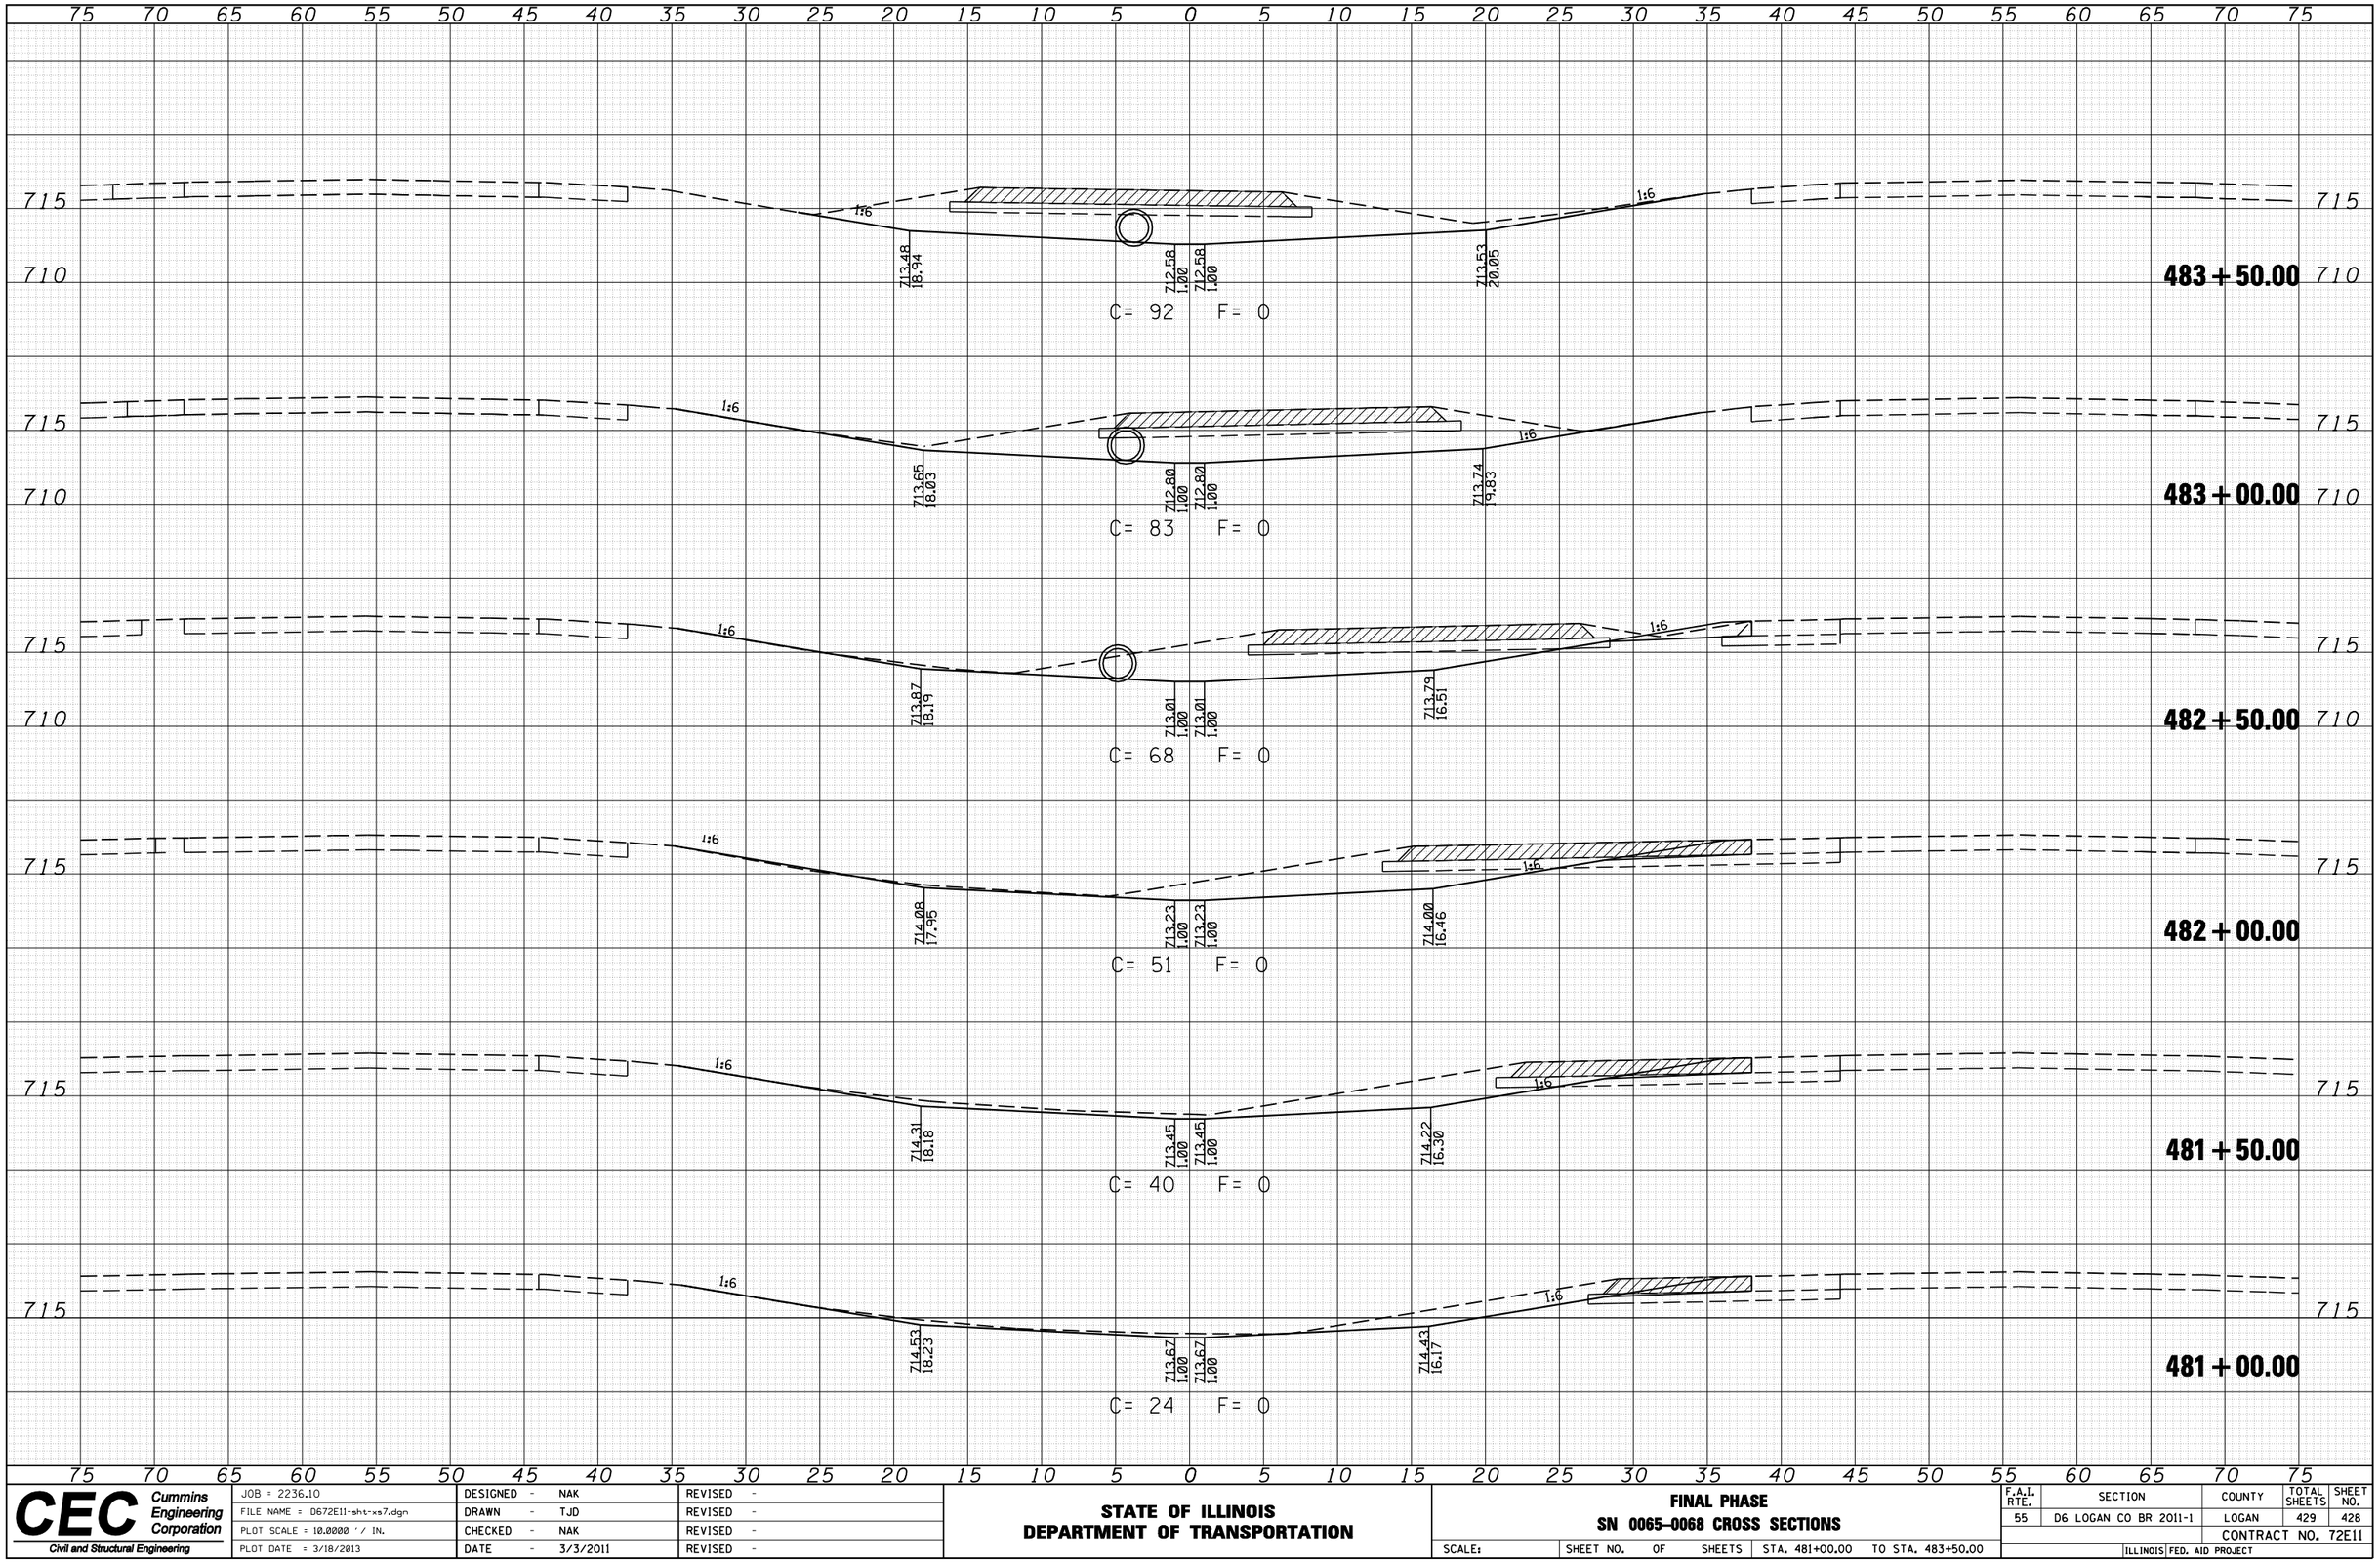

FINAL SURVEY

NO.	BY	DATE
NOTE BOOK		
SURVEYED		
PLOTTED		
TEMPLATE		
AREAS		
AREAS CHECKED		

ORIGINAL SURVEY

NO.	BY	DATE
NOTE BOOK		
SURVEYED		
PLOTTED		
TEMPLATE		
AREAS		
AREAS CHECKED		

CEC Cummins Engineering Corporation
Civil and Structural Engineering

JOB = 2236.10	DESIGNED - NAK	REVISED -
FILE NAME = D672E11-sht-xs7.dgn	DRAWN - TJD	REVISED -
PLOT SCALE = 10.0000 ' / IN.	CHECKED - NAK	REVISED -
PLOT DATE = 3/18/2013	DATE - 3/3/2011	REVISED -

STATE OF ILLINOIS
DEPARTMENT OF TRANSPORTATION

FINAL PHASE
SN 0065-0068 CROSS SECTIONS

SCALE: | SHEET NO. OF SHEETS | STA. 481+00.00 TO STA. 483+50.00

F.A.I. RTE.	SECTION	COUNTY	TOTAL SHEETS	SHEET NO.
55	D6 LOGAN CO BR 2011-1	LOGAN	429	428
		CONTRACT NO. 72E11		
	ILLINOIS FED. AID PROJECT			