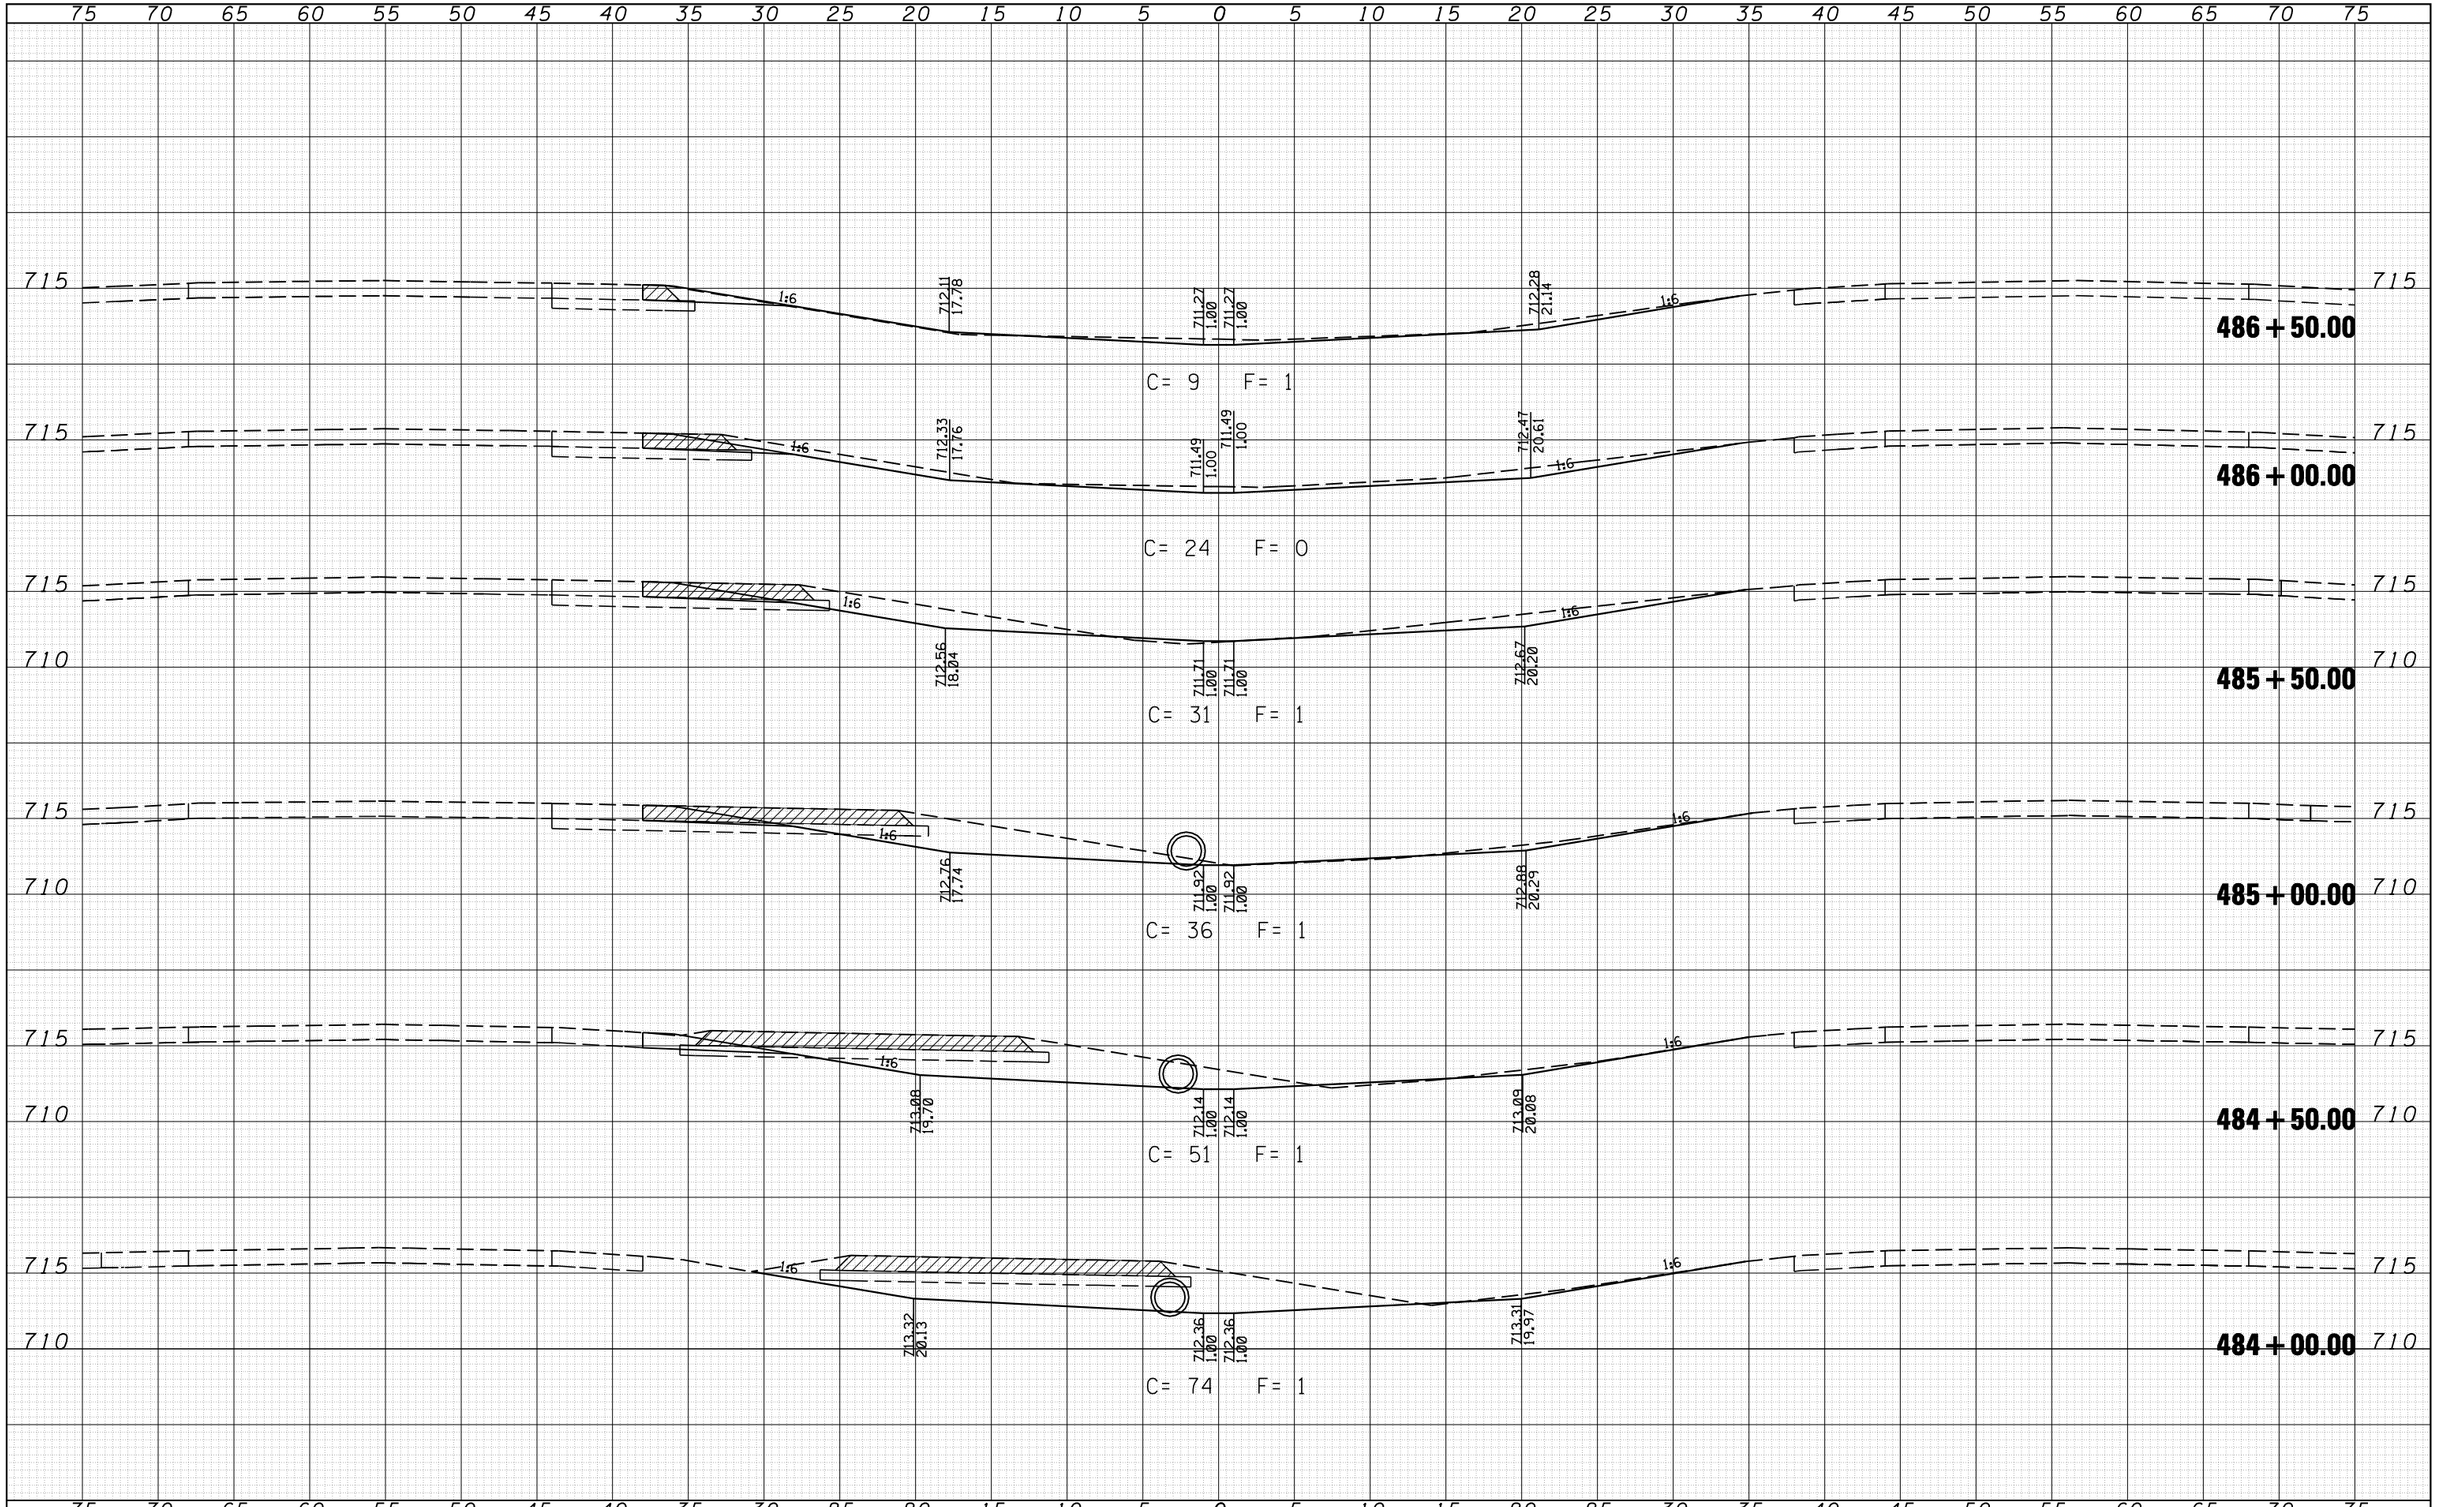

FINAL SURVEY		BY	DATE
	SURVEYED		
	PLOTTED		
	TEMPLATE		
NOTE BOOK	AREAS		
NO.	AREAS CHECKED		

ORIGINAL SURVEY		BY	DATE
	SURVEYED		
	PLOTTED		
	TEMPLATE		
NOTE BOOK	AREAS		
NO.	AREAS CHECKED		

CEC Cummins Engineering Corporation
Civil and Structural Engineering

JOB = 2236.10	DESIGNED - NAK	REVISED -	
FILE NAME = D672E11-sht-xs7.dgn	DRAWN - TJD	REVISED -	
PLOT SCALE = 10.0000 ' / IN.	CHECKED - NAK	REVISED -	
PLOT DATE = 3/18/2013	DATE - 3/3/2011	REVISED -	

STATE OF ILLINOIS
DEPARTMENT OF TRANSPORTATION

FINAL PHASE
SN 0065-0068 CROSS SECTIONS

SCALE: | SHEET NO. OF SHEETS | STA. 484+00.00 TO STA. 486+50.00

F.A.I. RTE.	SECTION	COUNTY	TOTAL SHEETS	SHEET NO.
55	D6 LOGAN CO BR 2011-1	LOGAN	429	429
		CONTRACT NO. 72E11		
		ILLINOIS FED. AID PROJECT		