FINAL SURVEY		BY	DATE
NOTE BOOK	SURVEYED		
	PLOTTED		
	TEMPLATE		
	AREAS		
	AREAS CHECKED		
NO.			

ORIGINAL SURVEY		BY	DATE
NOTE BOOK	SURVEYED		
	PLOTTED		
	TEMPLATE		
	AREAS		
	AREAS CHECKED		
NO.			

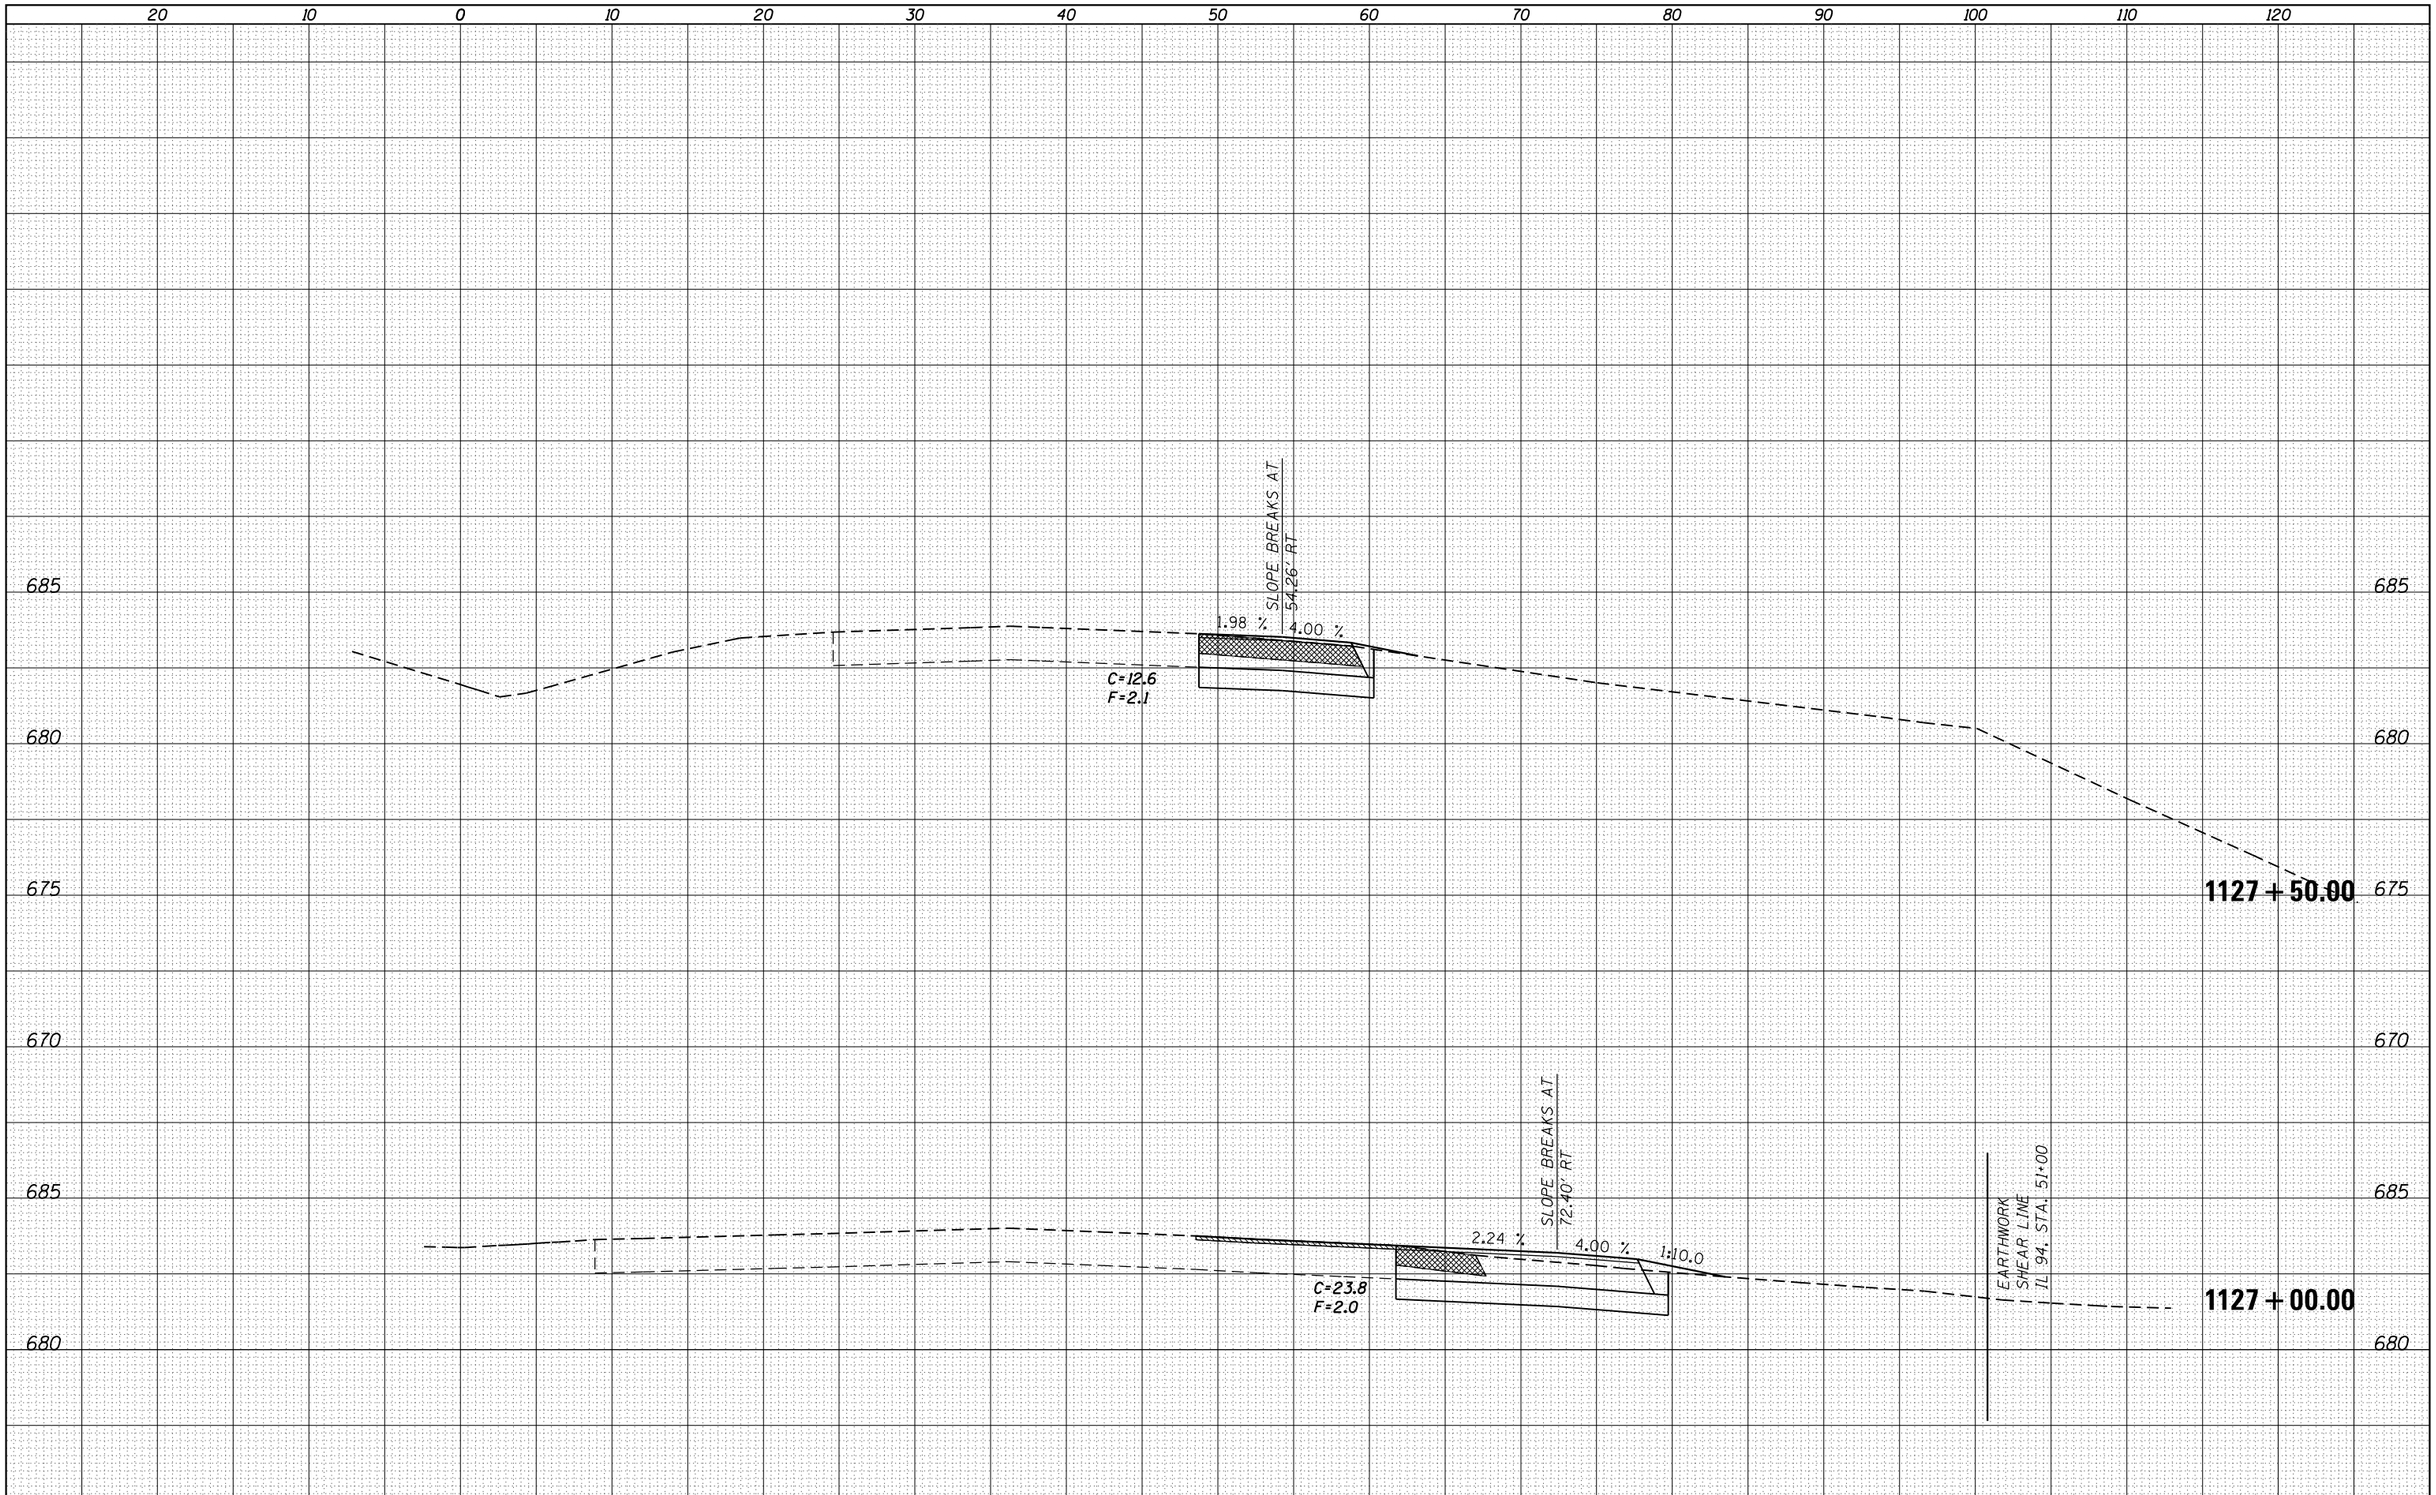

FILE NAME =	USER NAME = sparksgw	DESIGNED -	REVISED -
c:\pw_work\pwidot\sparksgw\d0325326\D672F87-sht-xssht.dgn		DRAWN -	REVISED -
	PLOT SCALE = 10.0000 ' / in.	CHECKED -	REVISED -
Default	PLOT DATE = Feb-13-2013 08:46:38AM	DATE -	REVISED -

STATE OF ILLINOIS
DEPARTMENT OF TRANSPORTATION

IL 336 - CROSS SECTIONS

SCALE: | SHEET OF SHEETS | STA. 1127+00.00 TO STA.

F.A.P. RTE.	SECTION	COUNTY	TOTAL SHEETS	SHEET NO.
302	(34-1,34-2) N	HANCOCK	22	14
		CONTRACT NO. 72F87		
		ILLINOIS FED. AID PROJECT		