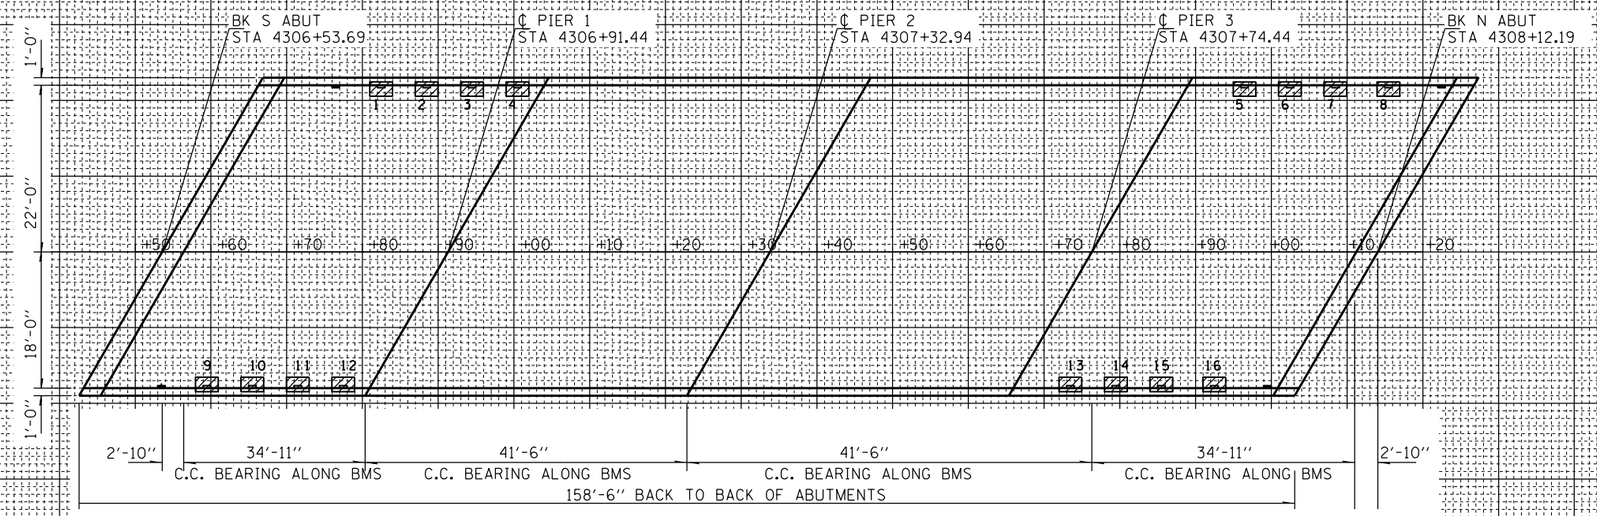


DECK DRAIN TO BE REPLACED QUANTITY = 16.0 EACH

PREVIOUSLY PLUGGED DECK DRAINS

| PATCH NO. | SIZE | DECK SLAB REPAIR (PART DEPTH) SQ FT | DECK SLAB REPAIR (FD TY 1) SQ FT | DECK SLAB REPAIR (FD TY 2) SQ FT | |
|---|---|---|---|---|---|
| 1 | 3.0 x 1.9 | | | 5.7 | |
| 2 | 3.0 x 1.9 | | | 5.7 | |
| 3 | 3.0 x 1.9 | | | 5.7 | |
| 4 | 3.0 x 1.9 | | | 5.7 | |
| 5 | 3.0 x 1.9 | | | 5.7 | |
| 6 | 3.0 x 1.9 | | | 5.7 | |
| 7 | 3.0 x 1.9 | | | 5.7 | |
| 8 | 3.0 x 1.9 | | | 5.7 | |
| 9 | 3.0 x 1.9 | | | 5.7 | |
| 10 | 3.0 x 1.9 | | | 5.7 | |
| 11 | 3.0 x 1.9 | | | 5.7 | |
| 12 | 3.0 x 1.9 | | | 5.7 | |
| 13 | 3.0 x 1.9 | | | 5.7 | |
| 14 | 3.0 x 1.9 | | | 5.7 | |
| 15 | 3.0 x 1.9 | | | 5.7 | |
| 16 | 3.0 x 1.9 | | | 5.7 | |
| | TOTAL | 0 | 0 | 91 | |

| PATCH NO. | SIZE | DECK SLAB REPAIR (PART DEPTH) SQ FT | DECK SLAB REPAIR (FD TY 1) SQ FT | DECK SLAB REPAIR (FD TY 2) SQ FT | |
|---|---|---|---|---|---|
| | PARTIAL DEPTH | | | | |
| | 0 / 9 = | 0.0 | | | |
| | USE | 0 | SQ YD | | |
| | FULL DEPTH, TYPE 1 | | | | |
| | 0 / 9 = | 0.0 | | | |
| | USE | 0 | SQ YD | | |
| | FULL DEPTH, TYPE 2 | | | | |
| | 91 / 9 = | 10.1 | | | |
| | USE | 10 | SQ YD | | |

| PATCH NO. | SIZE | DECK SLAB REPAIR (PART DEPTH) SQ FT | DECK SLAB REPAIR (FD TY 1) SQ FT | DECK SLAB REPAIR (FD TY 2) SQ FT | |
|---|---|---|---|---|---|

THE LOCATIONS AND SIZES SHOWN GRAPHICALLY ABOVE ARE APPROXIMATE. SEE THIS TABLE FOR ACTUAL SIZES.

PATCHING LEGEND
(FOR INFORMATION ONLY)

PARTIAL DEPTH

FULL DEPTH

DATE OF SURVEY: 3-8-11
SURVEY BY: MEA, KLB, ESS
METHOD OF SURVEY: VISUAL

BRIDGE DECK PATCHING
EFFINGHAM COUNTY
EDGEWOOD INTERCHANGE (SB)
FAI 57 OVER FAS 2716
SECTION 25-6HB-2

SN 025-0070

• (25-6-1)RS-8 & (13-1)RS-2
•• EFFINGHAM & CLAY COUNTIES

070

| | | | |
|---|---|---|---|
| FILE NAME = c:\pw_work\pwidot\teasleyck\d0181558\D774450-sht-brpatch-0250070.dgn | USER NAME = teasleyck | DESIGNED - KLB | REVISED - |
| | | DRAWN - KLB | REVISED - |
| | PLOT SCALE = 100.0000 ' / in. | CHECKED - MEA | REVISED - |
| | PLOT DATE = 10/18/2012 | DATE - 05/31/12 | REVISED - |

STATE OF ILLINOIS
DEPARTMENT OF TRANSPORTATION

BRIDGE DECK PATCHING
SN. 025-0070 (SB)

SCALE: | SHEET NO. 17 OF 22 SHEETS | STA. | TO STA.

| F.A.I. RTE. | SECTION | COUNTY | TOTAL SHEETS | SHEET NO. |
|---|---|---|---|---|
| 57 | • | •• | 84 | 73 |

CONTRACT NO. 74450

FED. ROAD DIST. NO. | ILLINOIS | FED. AID PROJECT