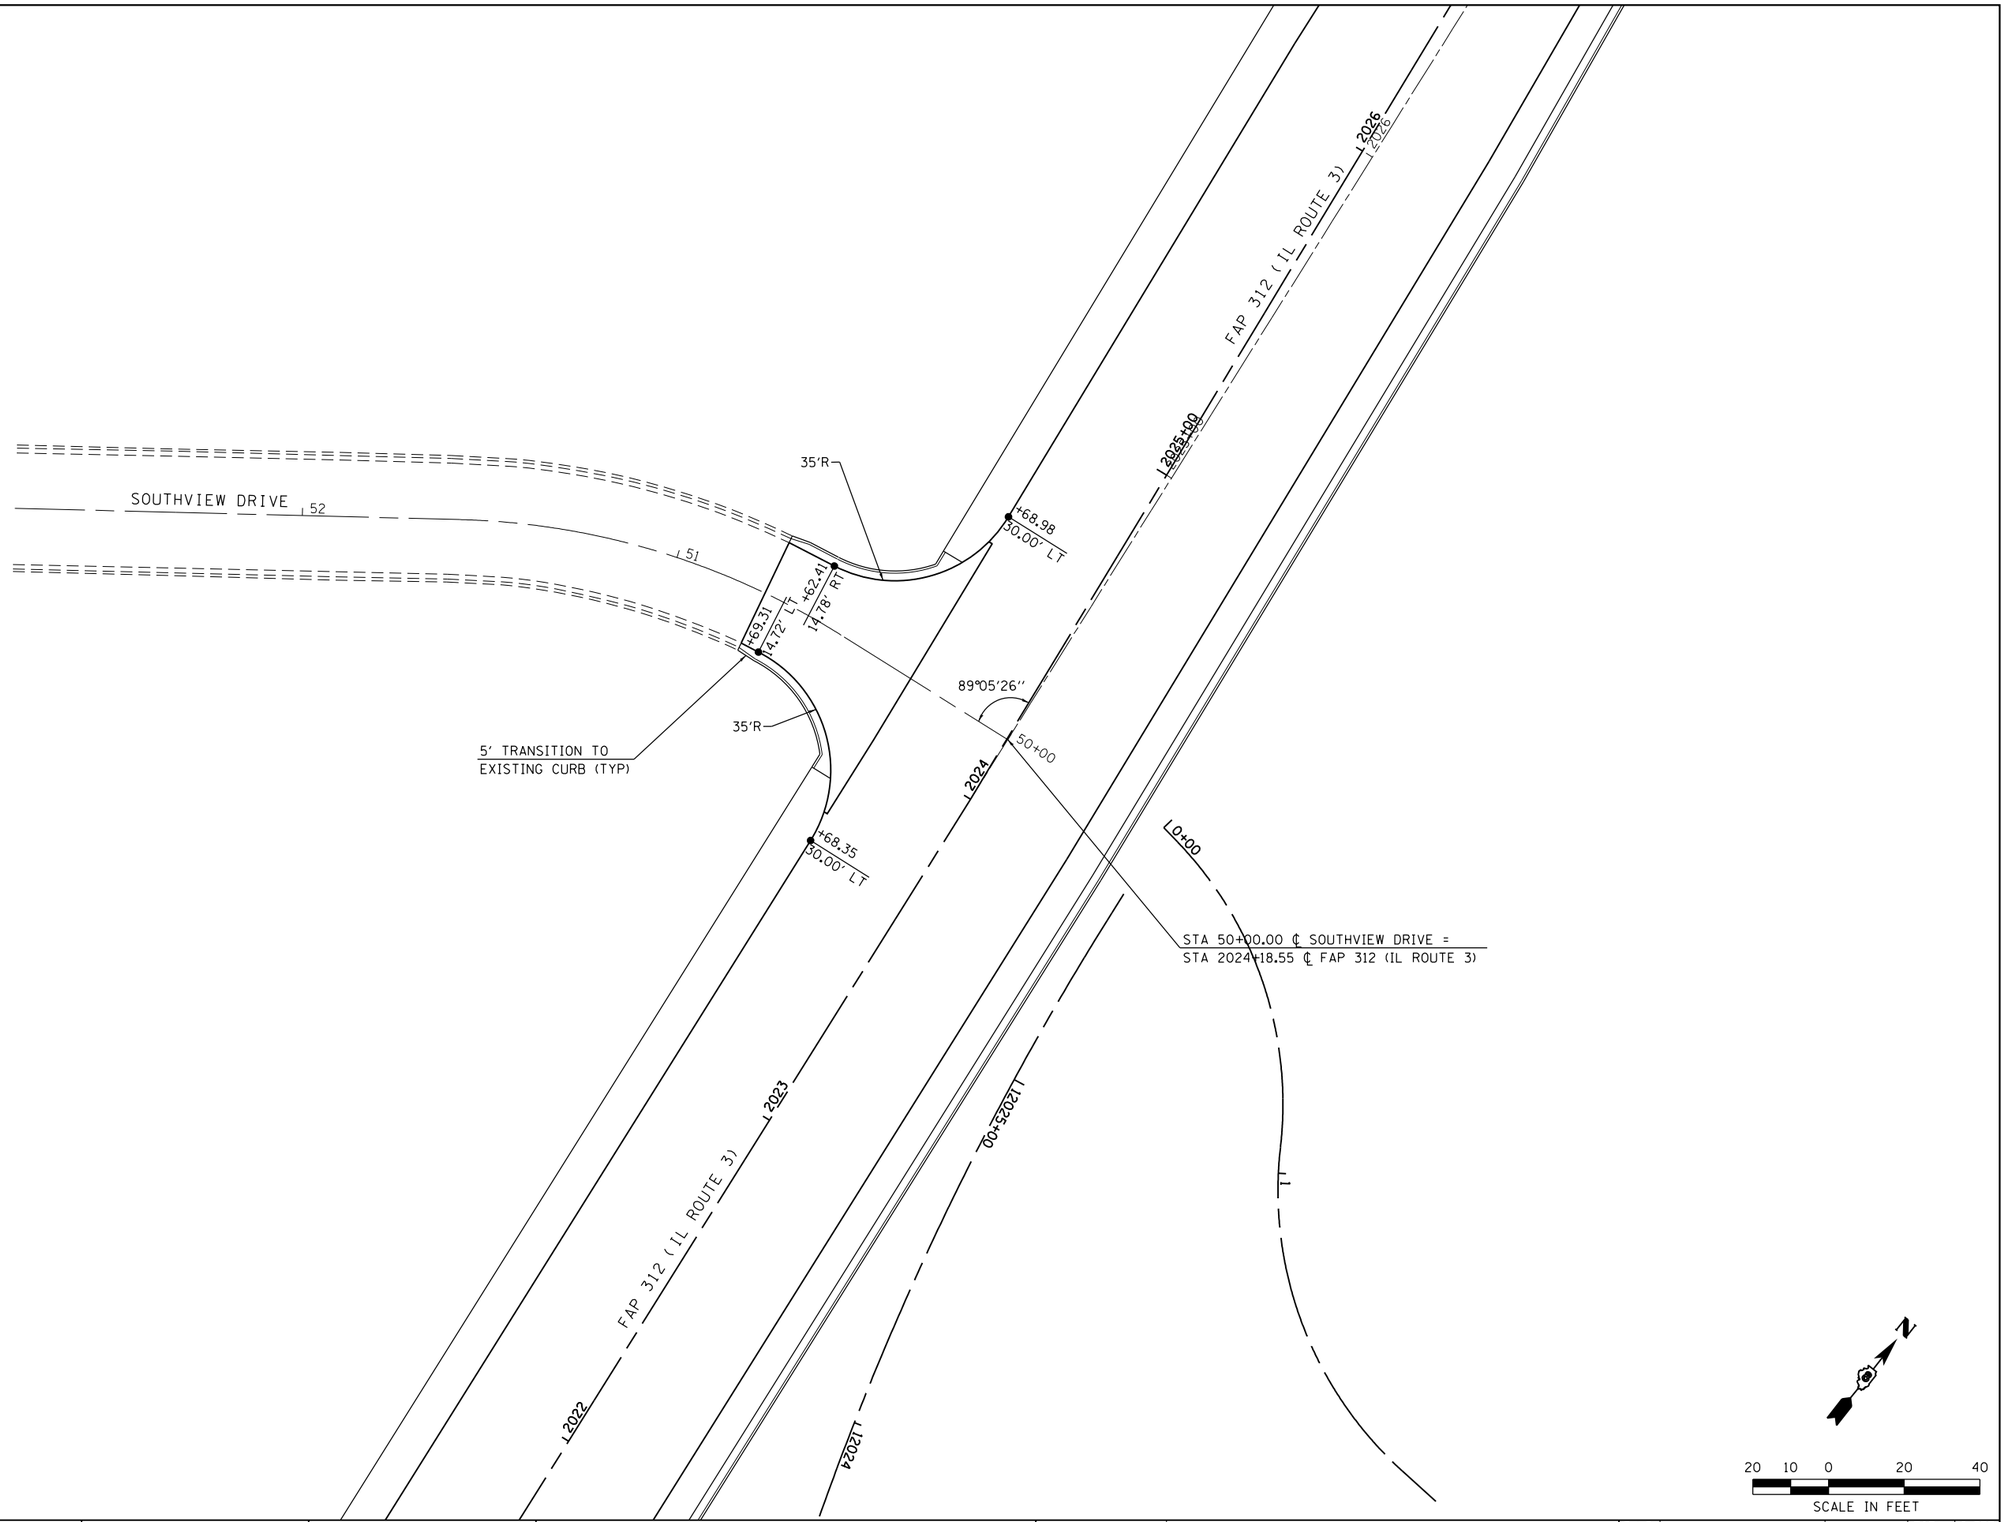

LAST SAVED = 1/23/2013
PEN TABLE = V8-Half.tbl
PLOT DRIVER = pdfNOLAYERSbwp.tcfg

FILE NAME = I:\1001100_Phase II - 76817\Cad\T_Plans\076_D876817-sht-intersec-02.dgn	USER NAME = beriechmann	DESIGNED -	REVISED -
		DRAWN -	REVISED -
	PLOT SCALE = 40.0000 ' / in.	CHECKED -	REVISED -
	PLOT DATE = 1/25/2013 3:33:07 PM	DATE -	REVISED -

STATE OF ILLINOIS
DEPARTMENT OF TRANSPORTATION

HORNER & SHIFRIN, INC. ENGINEERS

SCALE: 1" = 20'

INTERSECTION DETAILS

IL ROUTE 3 & SOUTHVIEW DRIVE

SHEET NO. 1 OF 2 SHEETS STA. TO STA.

F.A.P. RTE.	SECTION	COUNTY	TOTAL SHEETS	SHEET NO.
312	68-WRS-1	MONROE	760	349
		CONTRACT NO. 76817		
	ILLINOIS	FED. AID PROJECT		