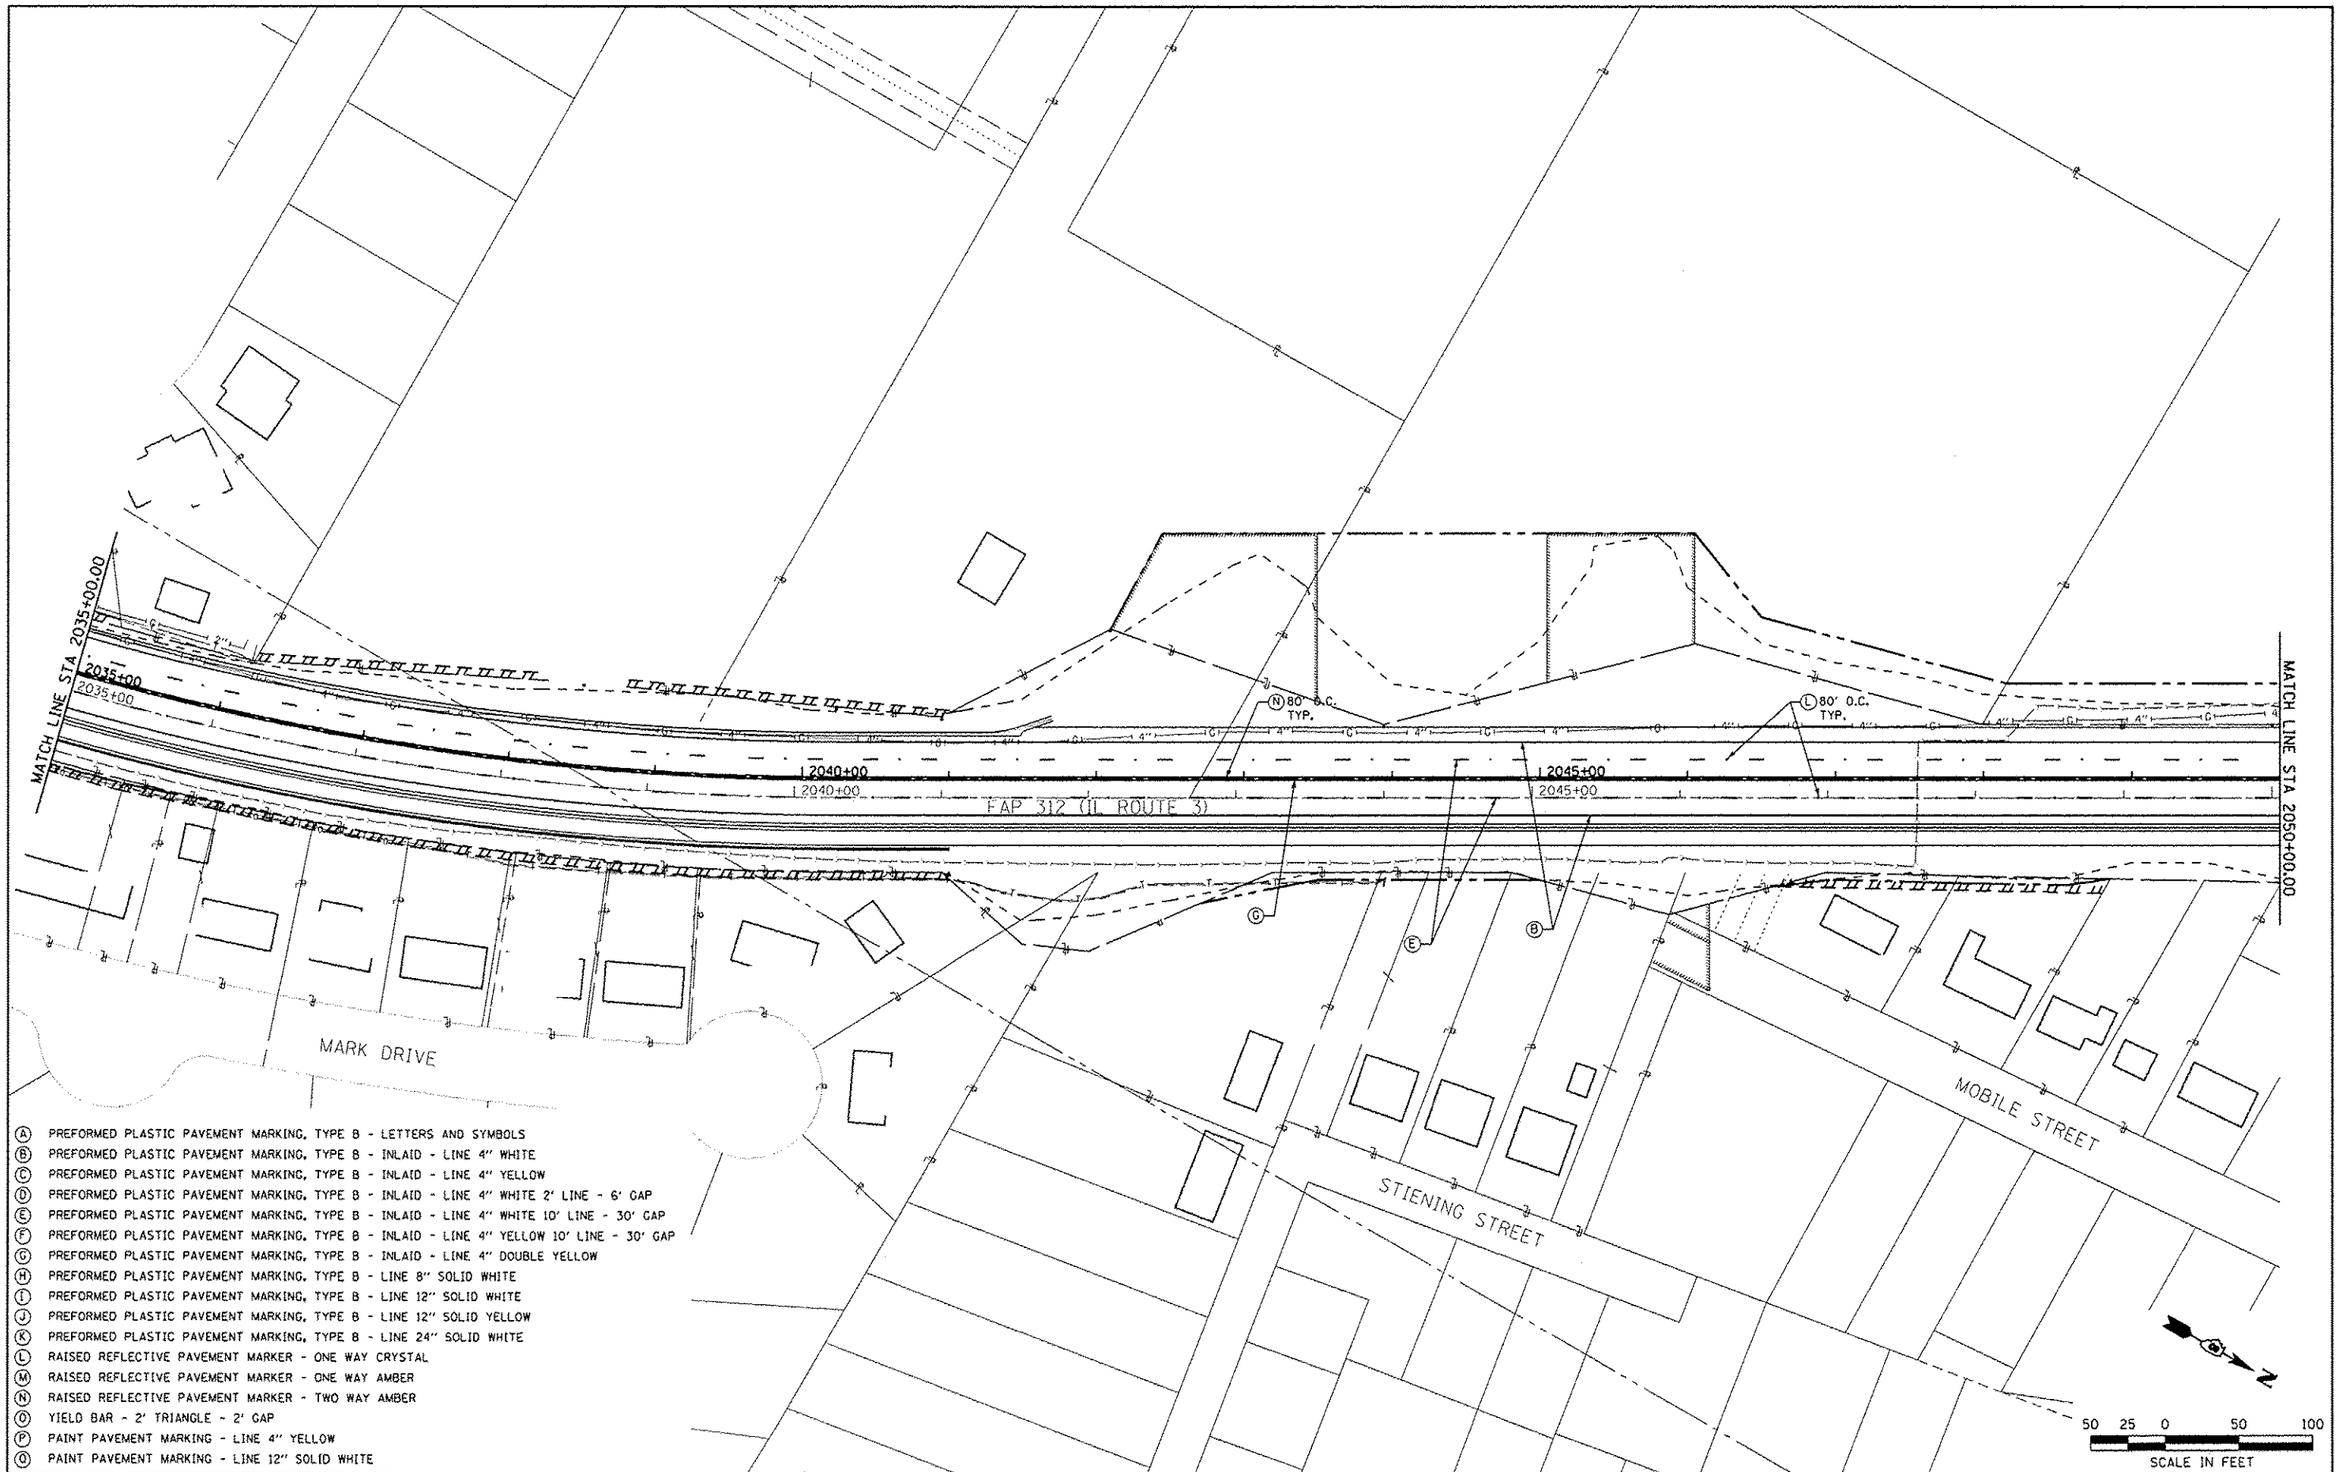

(A) PREFORMED PLASTIC PAVEMENT MARKING, TYPE B - LETTERS AND SYMBOLS
(B) PREFORMED PLASTIC PAVEMENT MARKING, TYPE B - INLAID - LINE 4" WHITE
(C) PREFORMED PLASTIC PAVEMENT MARKING, TYPE B - INLAID - LINE 4" YELLOW
(D) PREFORMED PLASTIC PAVEMENT MARKING, TYPE B - INLAID - LINE 4" WHITE 2' LINE - 6' GAP
(E) PREFORMED PLASTIC PAVEMENT MARKING, TYPE B - INLAID - LINE 4" WHITE 10' LINE - 30' GAP
(F) PREFORMED PLASTIC PAVEMENT MARKING, TYPE B - INLAID - LINE 4" YELLOW 10' LINE - 30' GAP
(G) PREFORMED PLASTIC PAVEMENT MARKING, TYPE B - INLAID - LINE 4" DOUBLE YELLOW
(H) PREFORMED PLASTIC PAVEMENT MARKING, TYPE B - LINE 8" SOLID WHITE
(I) PREFORMED PLASTIC PAVEMENT MARKING, TYPE B - LINE 12" SOLID WHITE
(J) PREFORMED PLASTIC PAVEMENT MARKING, TYPE B - LINE 12" SOLID YELLOW
(K) PREFORMED PLASTIC PAVEMENT MARKING, TYPE B - LINE 24" SOLID WHITE
(L) RAISED REFLECTIVE PAVEMENT MARKER - ONE WAY CRYSTAL
(M) RAISED REFLECTIVE PAVEMENT MARKER - ONE WAY AMBER
(N) RAISED REFLECTIVE PAVEMENT MARKER - TWO WAY AMBER
(O) YIELD BAR - 2' TRIANGLE - 2' GAP
(P) PAINT PAVEMENT MARKING - LINE 4" YELLOW
(Q) PAINT PAVEMENT MARKING - LINE 12" SOLID WHITE

FILE NAME = F:\Projects\IDOT PROJECTS\09-101-11.4\Drawings\CADD Sheets\Contract 2\175_D76817-sht-pmk.dgn	USER NAME = Richard Heinke	DESIGNED - JAH	REVISED 1 4/8/13
	PLOT SCALE = 120.0000 ' / in.	DRAWN - RNH	REVISED -
	PLOT DATE = 2/14/2013	CHECKED - TMM	REVISED -
		DATE -	REVISED -

STATE OF ILLINOIS
DEPARTMENT OF TRANSPORTATION

McDonough-Walllow, P.C.
PROFESSIONAL DESIGN No. 184-002754

SCALE: 1" = 50'

PAVEMENT MARKING AND SIGNING PLAN
IL ROUTE 3

SHEET NO. 5 OF 21 SHEETS | STA. 2035+00.00 TO STA. 2050+00.00

F.A.P. RTE.	SECTION	COUNTY	TOTAL SHEETS	SHEET NO.
312	68-WRS-1	MONROE	760	371

CONTRACT NO. 76817

ILLINOIS FED. AID PROJECT