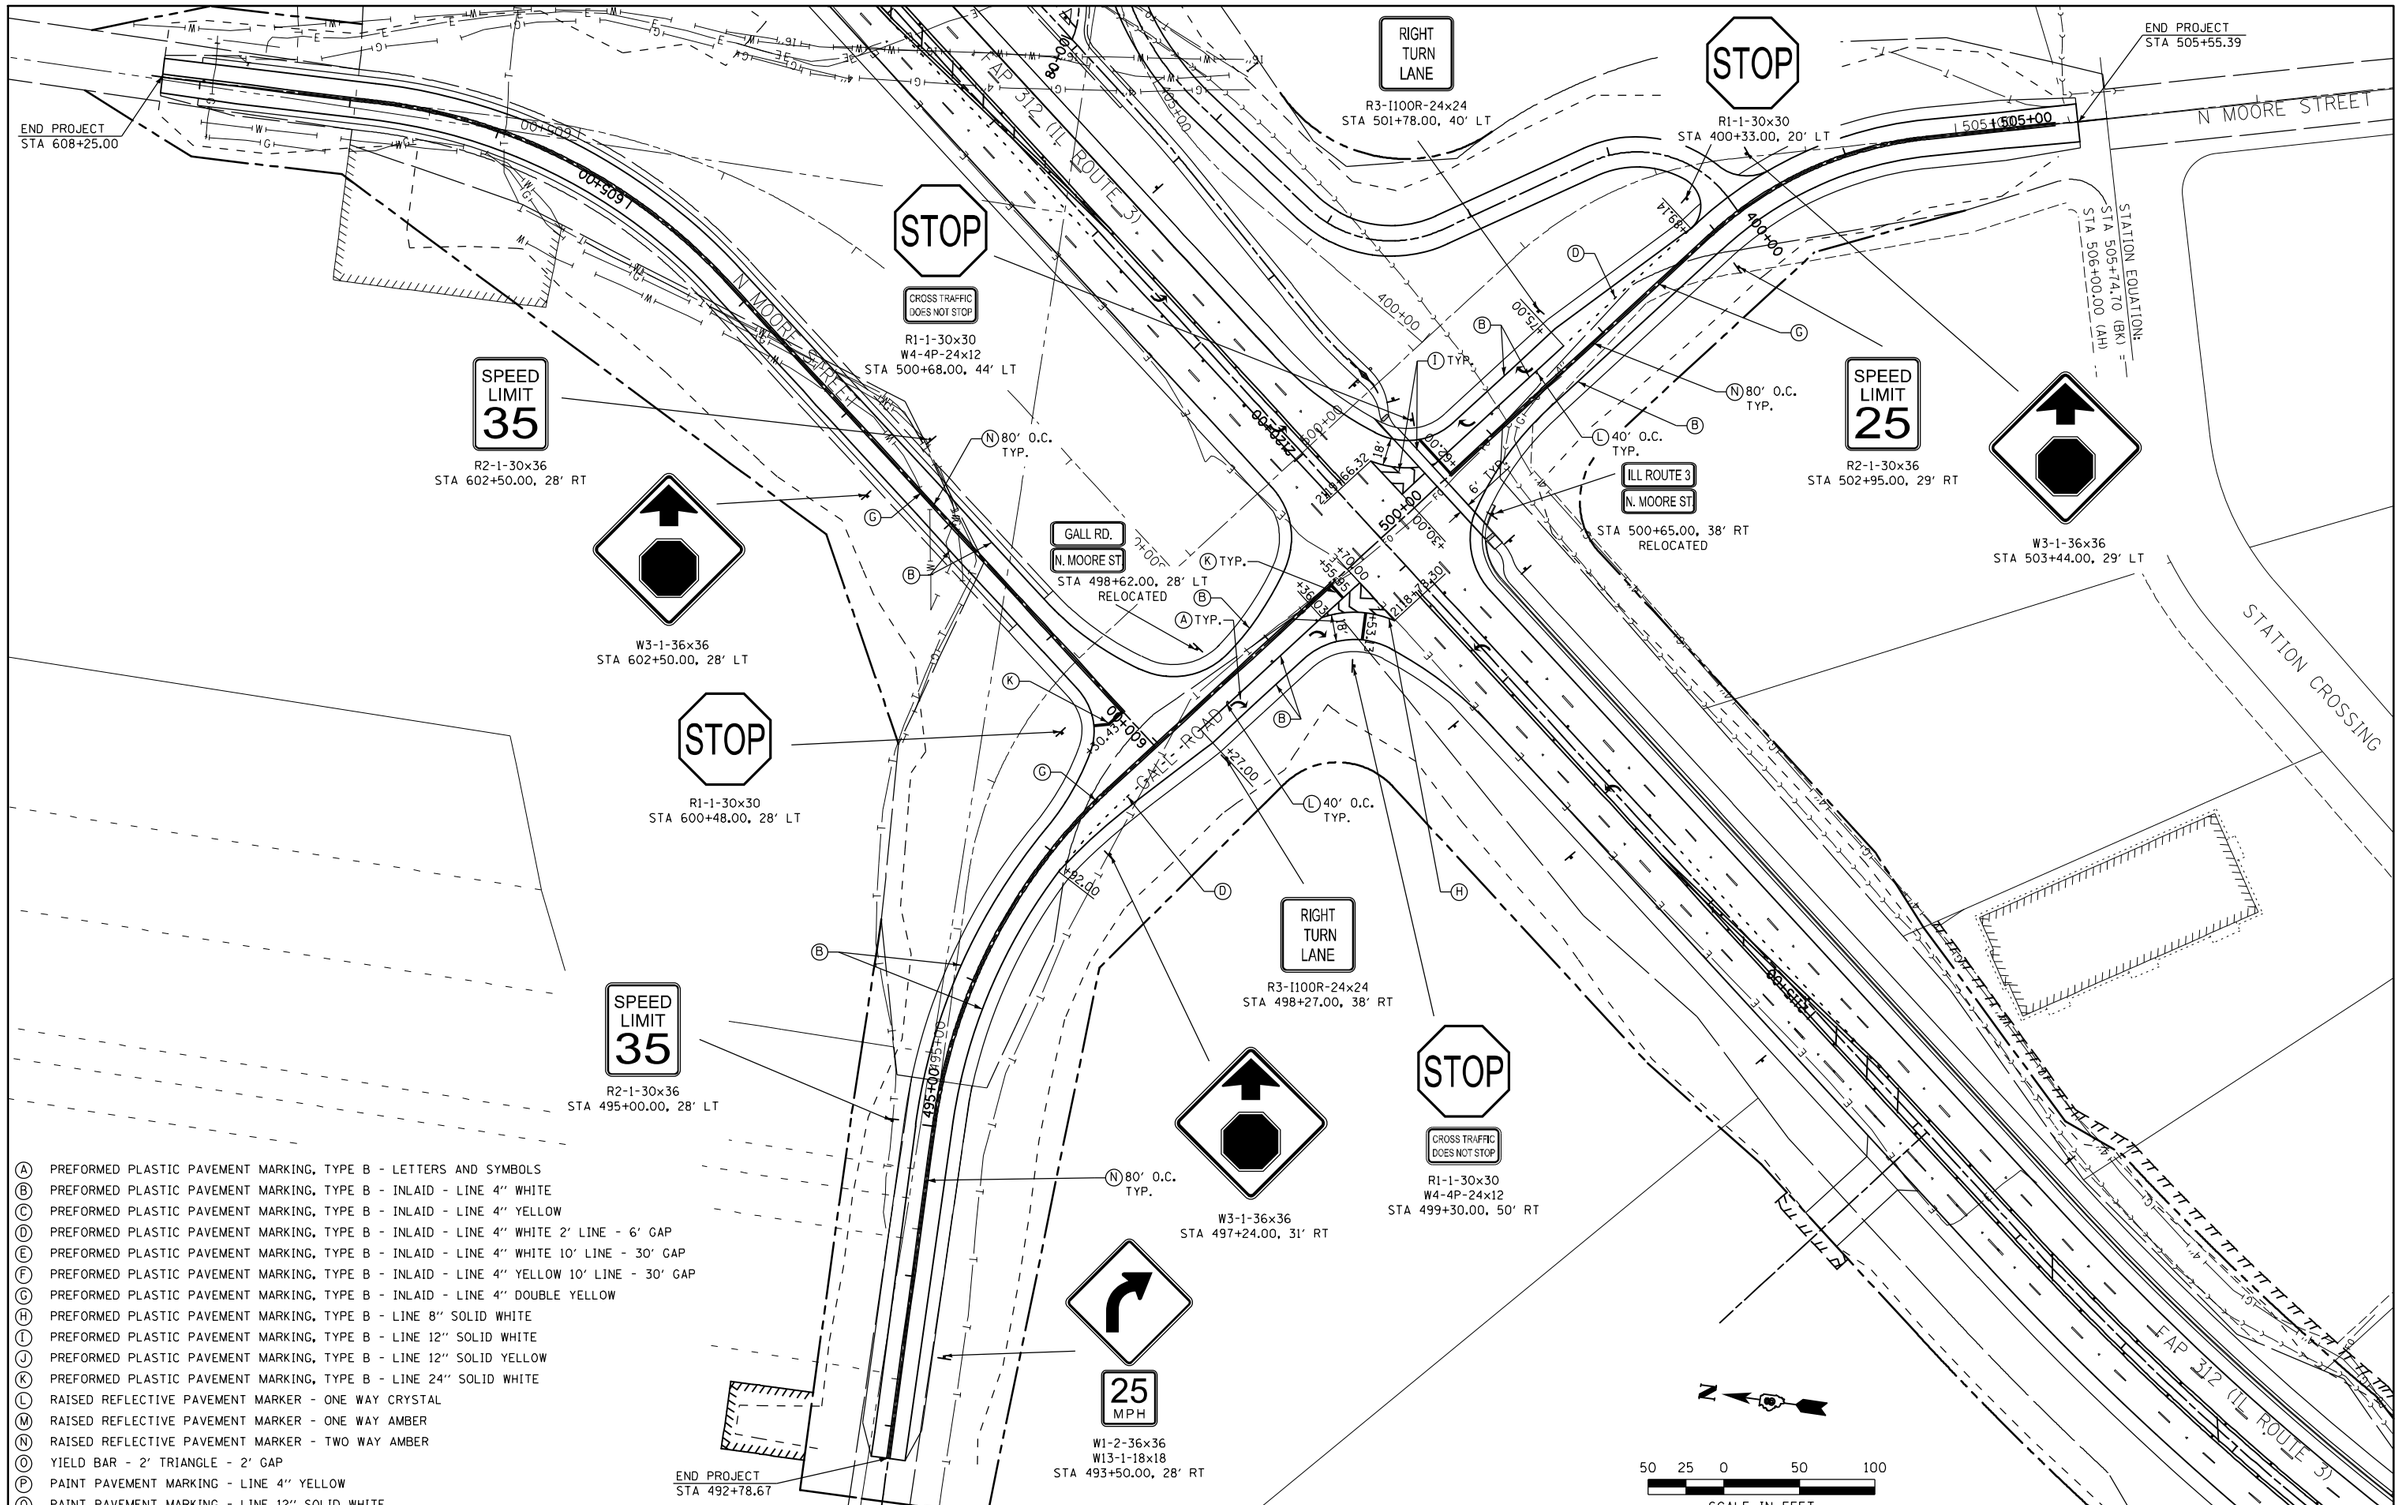

Ⓐ PREFORMED PLASTIC PAVEMENT MARKING, TYPE B - LETTERS AND SYMBOLS
Ⓑ PREFORMED PLASTIC PAVEMENT MARKING, TYPE B - INLAID - LINE 4" WHITE
Ⓒ PREFORMED PLASTIC PAVEMENT MARKING, TYPE B - INLAID - LINE 4" YELLOW
Ⓓ PREFORMED PLASTIC PAVEMENT MARKING, TYPE B - INLAID - LINE 4" WHITE 2' LINE - 6' GAP
Ⓔ PREFORMED PLASTIC PAVEMENT MARKING, TYPE B - INLAID - LINE 4" WHITE 10' LINE - 30' GAP
Ⓕ PREFORMED PLASTIC PAVEMENT MARKING, TYPE B - INLAID - LINE 4" YELLOW 10' LINE - 30' GAP
Ⓖ PREFORMED PLASTIC PAVEMENT MARKING, TYPE B - INLAID - LINE 4" DOUBLE YELLOW
Ⓗ PREFORMED PLASTIC PAVEMENT MARKING, TYPE B - LINE 8" SOLID WHITE
Ⓘ PREFORMED PLASTIC PAVEMENT MARKING, TYPE B - LINE 12" SOLID WHITE
Ⓙ PREFORMED PLASTIC PAVEMENT MARKING, TYPE B - LINE 12" SOLID YELLOW
Ⓚ PREFORMED PLASTIC PAVEMENT MARKING, TYPE B - LINE 24" SOLID WHITE
Ⓛ RAISED REFLECTIVE PAVEMENT MARKER - ONE WAY CRYSTAL
Ⓜ RAISED REFLECTIVE PAVEMENT MARKER - ONE WAY AMBER
Ⓝ RAISED REFLECTIVE PAVEMENT MARKER - TWO WAY AMBER
Ⓞ YIELD BAR - 2' TRIANGLE - 2' GAP
Ⓟ PAINT PAVEMENT MARKING - LINE 4" YELLOW
Ⓠ PAINT PAVEMENT MARKING - LINE 12" SOLID WHITE

FILE NAME = F:\Projects\IDOT PROJECTS\09-101-11.4\Drawings\CADD Sheets\Contract 2\189_D876817-sht-PMSN.dgn	USER NAME = Richard Heinke	DESIGNED - JAH	REVISED -
		DRAWN - RNH	REVISED -
	PLOT SCALE = 100.0000 ' / in.	CHECKED - TMM	REVISED -
	PLOT DATE = 1/24/2013	DATE -	REVISED -

STATE OF ILLINOIS
DEPARTMENT OF TRANSPORTATION

McDonough-Whillow, P.C.
PROFESSIONAL DESIGN No. 184-002754

SCALE: 1" = 50"

PAVEMENT MARKING AND SIGNING PLAN

GALL RD. & MOORE ST.

SHEET NO. 19 OF 21 SHEETS — STA. 492+78.67 TO STA. 505+40.42

F.A.P. RTE.	SECTION	COUNTY	TOTAL SHEETS	SHEET NO.
312	68-WRS-1	MONROE	760	385

CONTRACT NO. 76817

ILLINOIS FED. AID PROJECT