| FINAL SURVEY | NOTE BOOK | NO. |
|---|---|---|
| SURVEYED | | |
| PLOTTED | | |
| TEMPLATE | | |
| AREAS | | |
| AREAS CHECKED | | |

| BY | DATE |
|---|---|
| | |

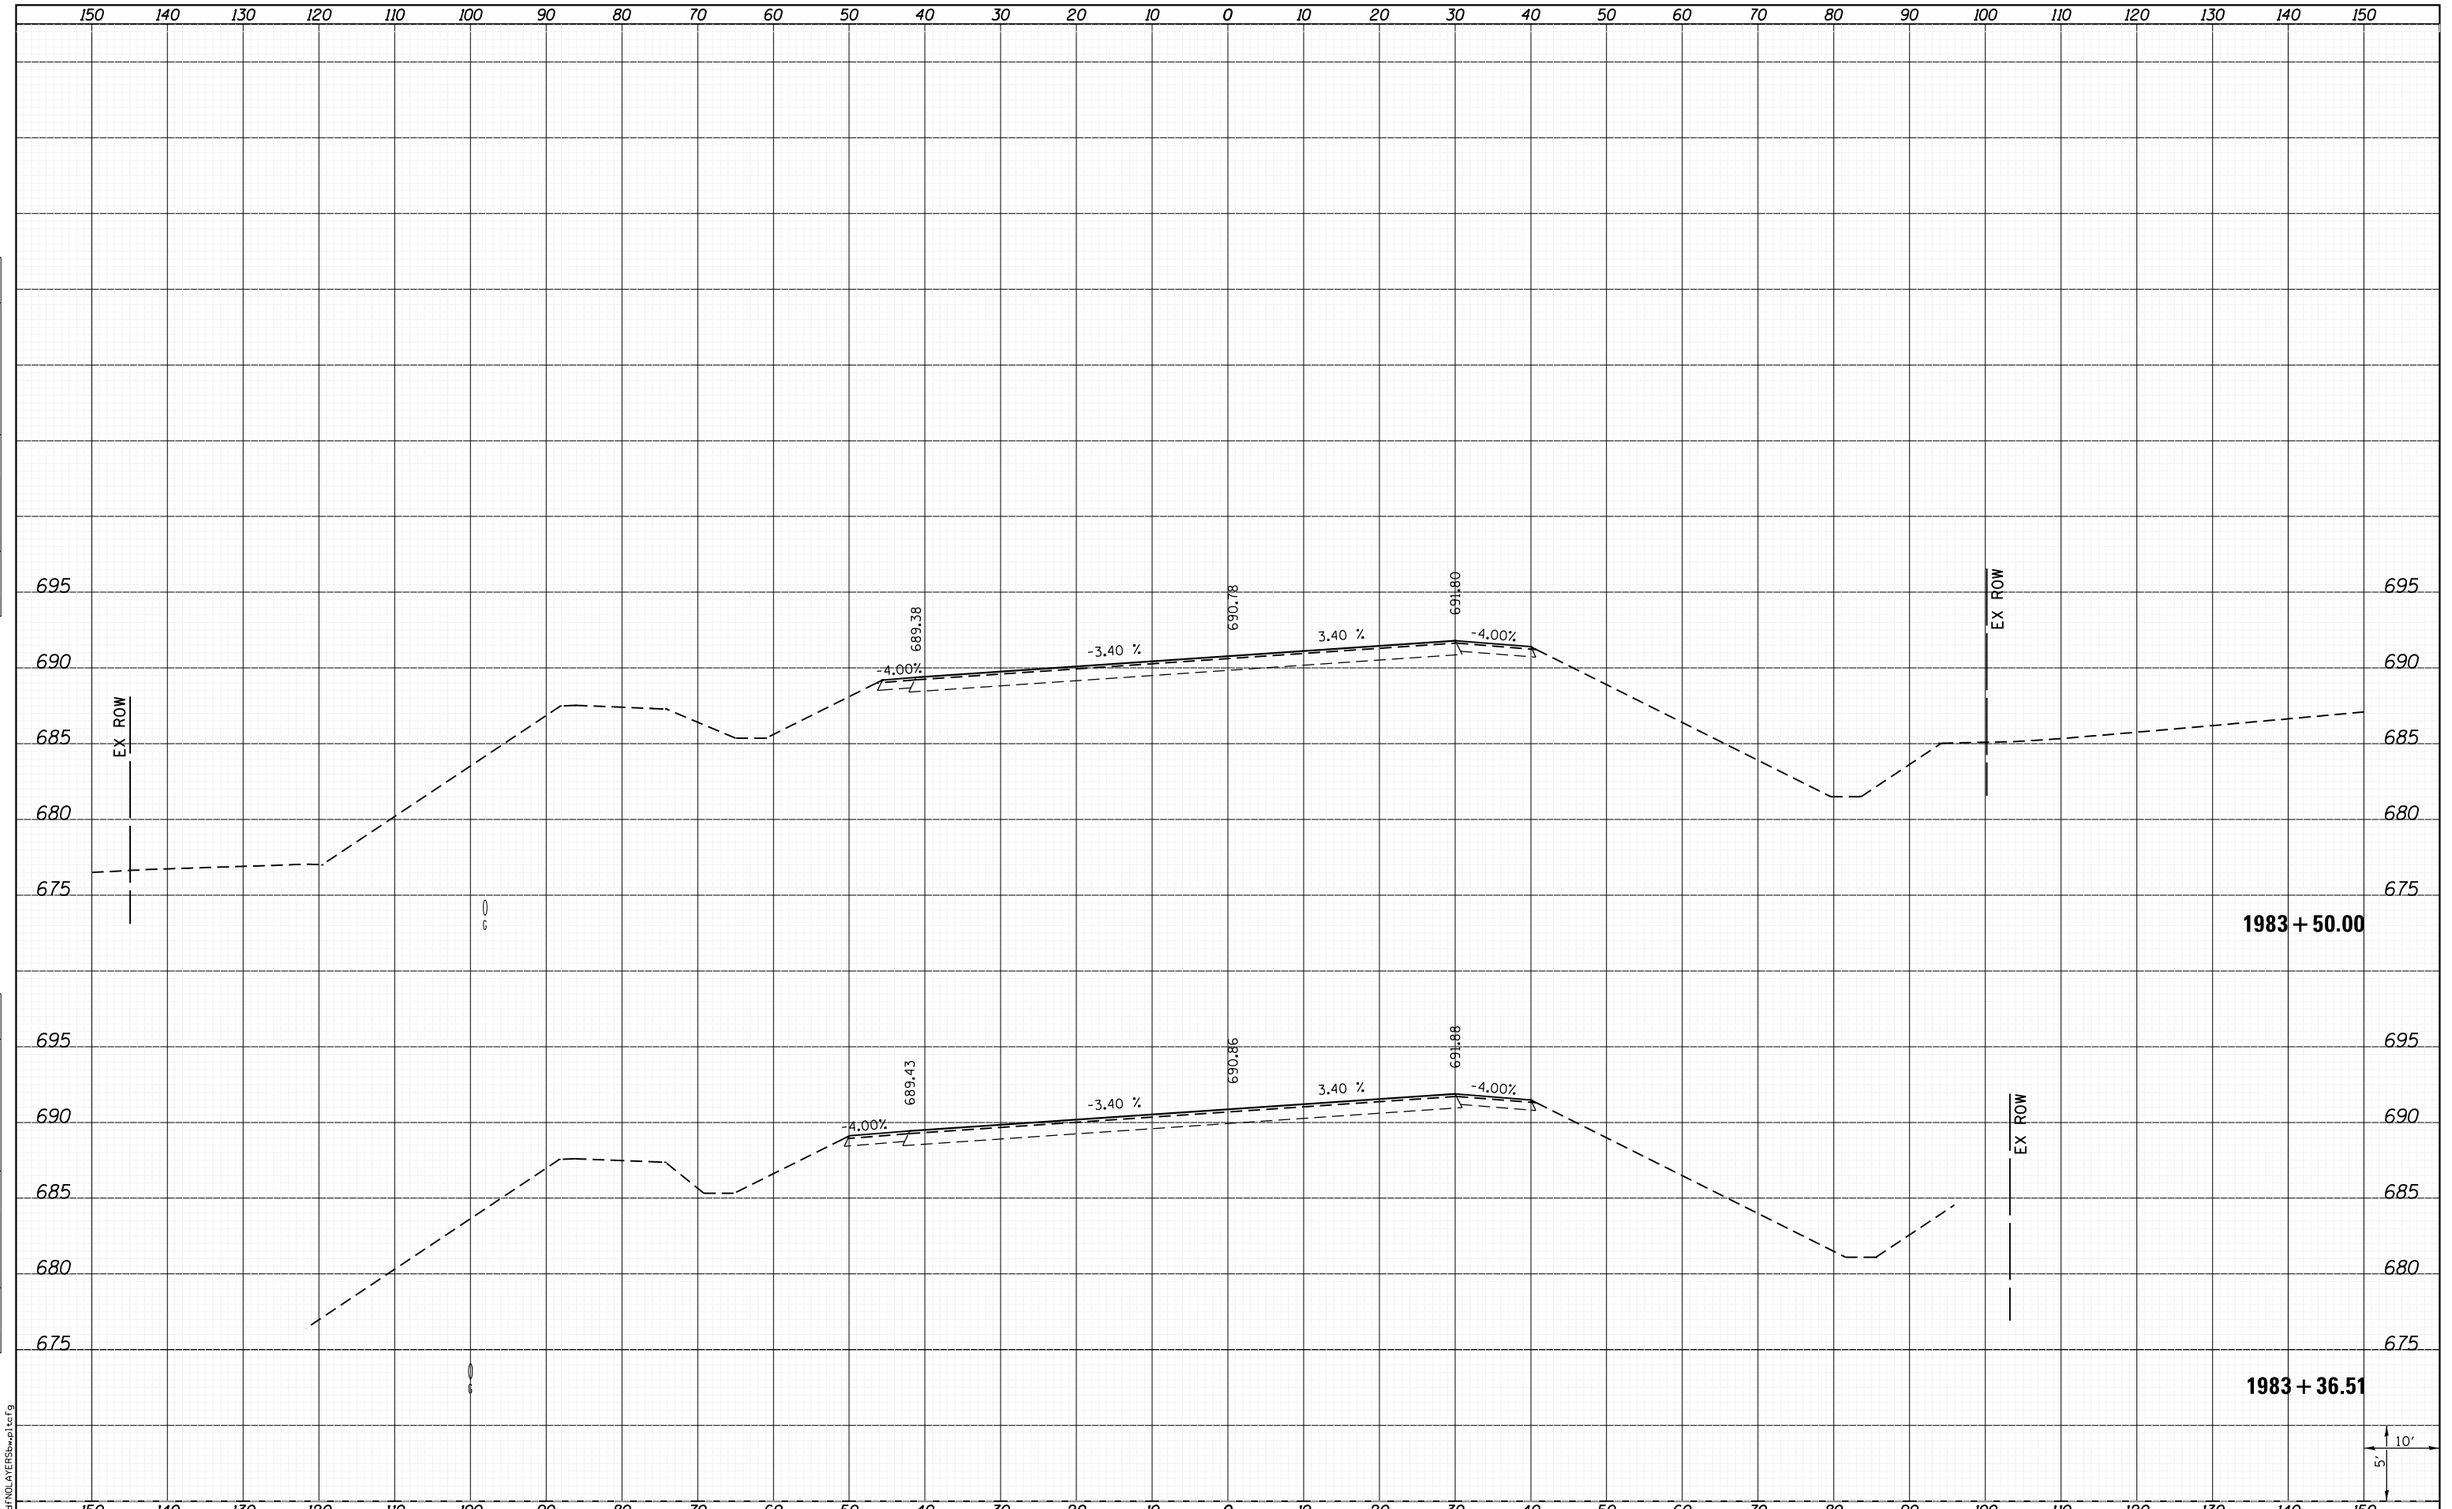


| ORIGINAL SURVEY | NOTE BOOK | NO. |
|---|---|---|
| SURVEYED | | |
| PLOTTED | | |
| TEMPLATE | | |
| AREAS | | |
| AREAS CHECKED | | |

| BY | DATE |
|---|---|
| | |

LAST SAVED = 1/25/2013
PEN TABLE = V8i-Half.tbl
PLOT DRIVER = pdfNOLAYERSbw.pltcfg

| | | | |
|---|---|---|---|
| FILE NAME = I:\1001100_Phase II - 76817\Cad\T_Plans\300.D8 | USER NAME = kaklues | DESIGNED - | REVISED - |
| | 76817-sht-IL3-xssht.dgn | DRAWN - | REVISED - |
| | PLOT SCALE = 20.0000 ' / in. | CHECKED - | REVISED - |
| | PLOT DATE = 1/25/2013 4:49:14 PM | DATE - | REVISED - |

**STATE OF ILLINOIS**
**DEPARTMENT OF TRANSPORTATION**

HORNER & SHIFRIN, INC. ENGINEERS

SCALE:

**CROSS SECTIONS**
IL ROUTE 3

SHEET 1 OF 197 SHEETS | STA. 1983+36.51 | TO STA.1983+50.00

| F.A.P. RTE. | SECTION | COUNTY | TOTAL SHEETS | SHEET NO. |
|---|---|---|---|---|
| 312 | 68-WRS-1 | MONROE | 760 | 487 |
| | | CONTRACT NO. 76817 | | |
| | ILLINOIS FED. AID PROJECT | | | |