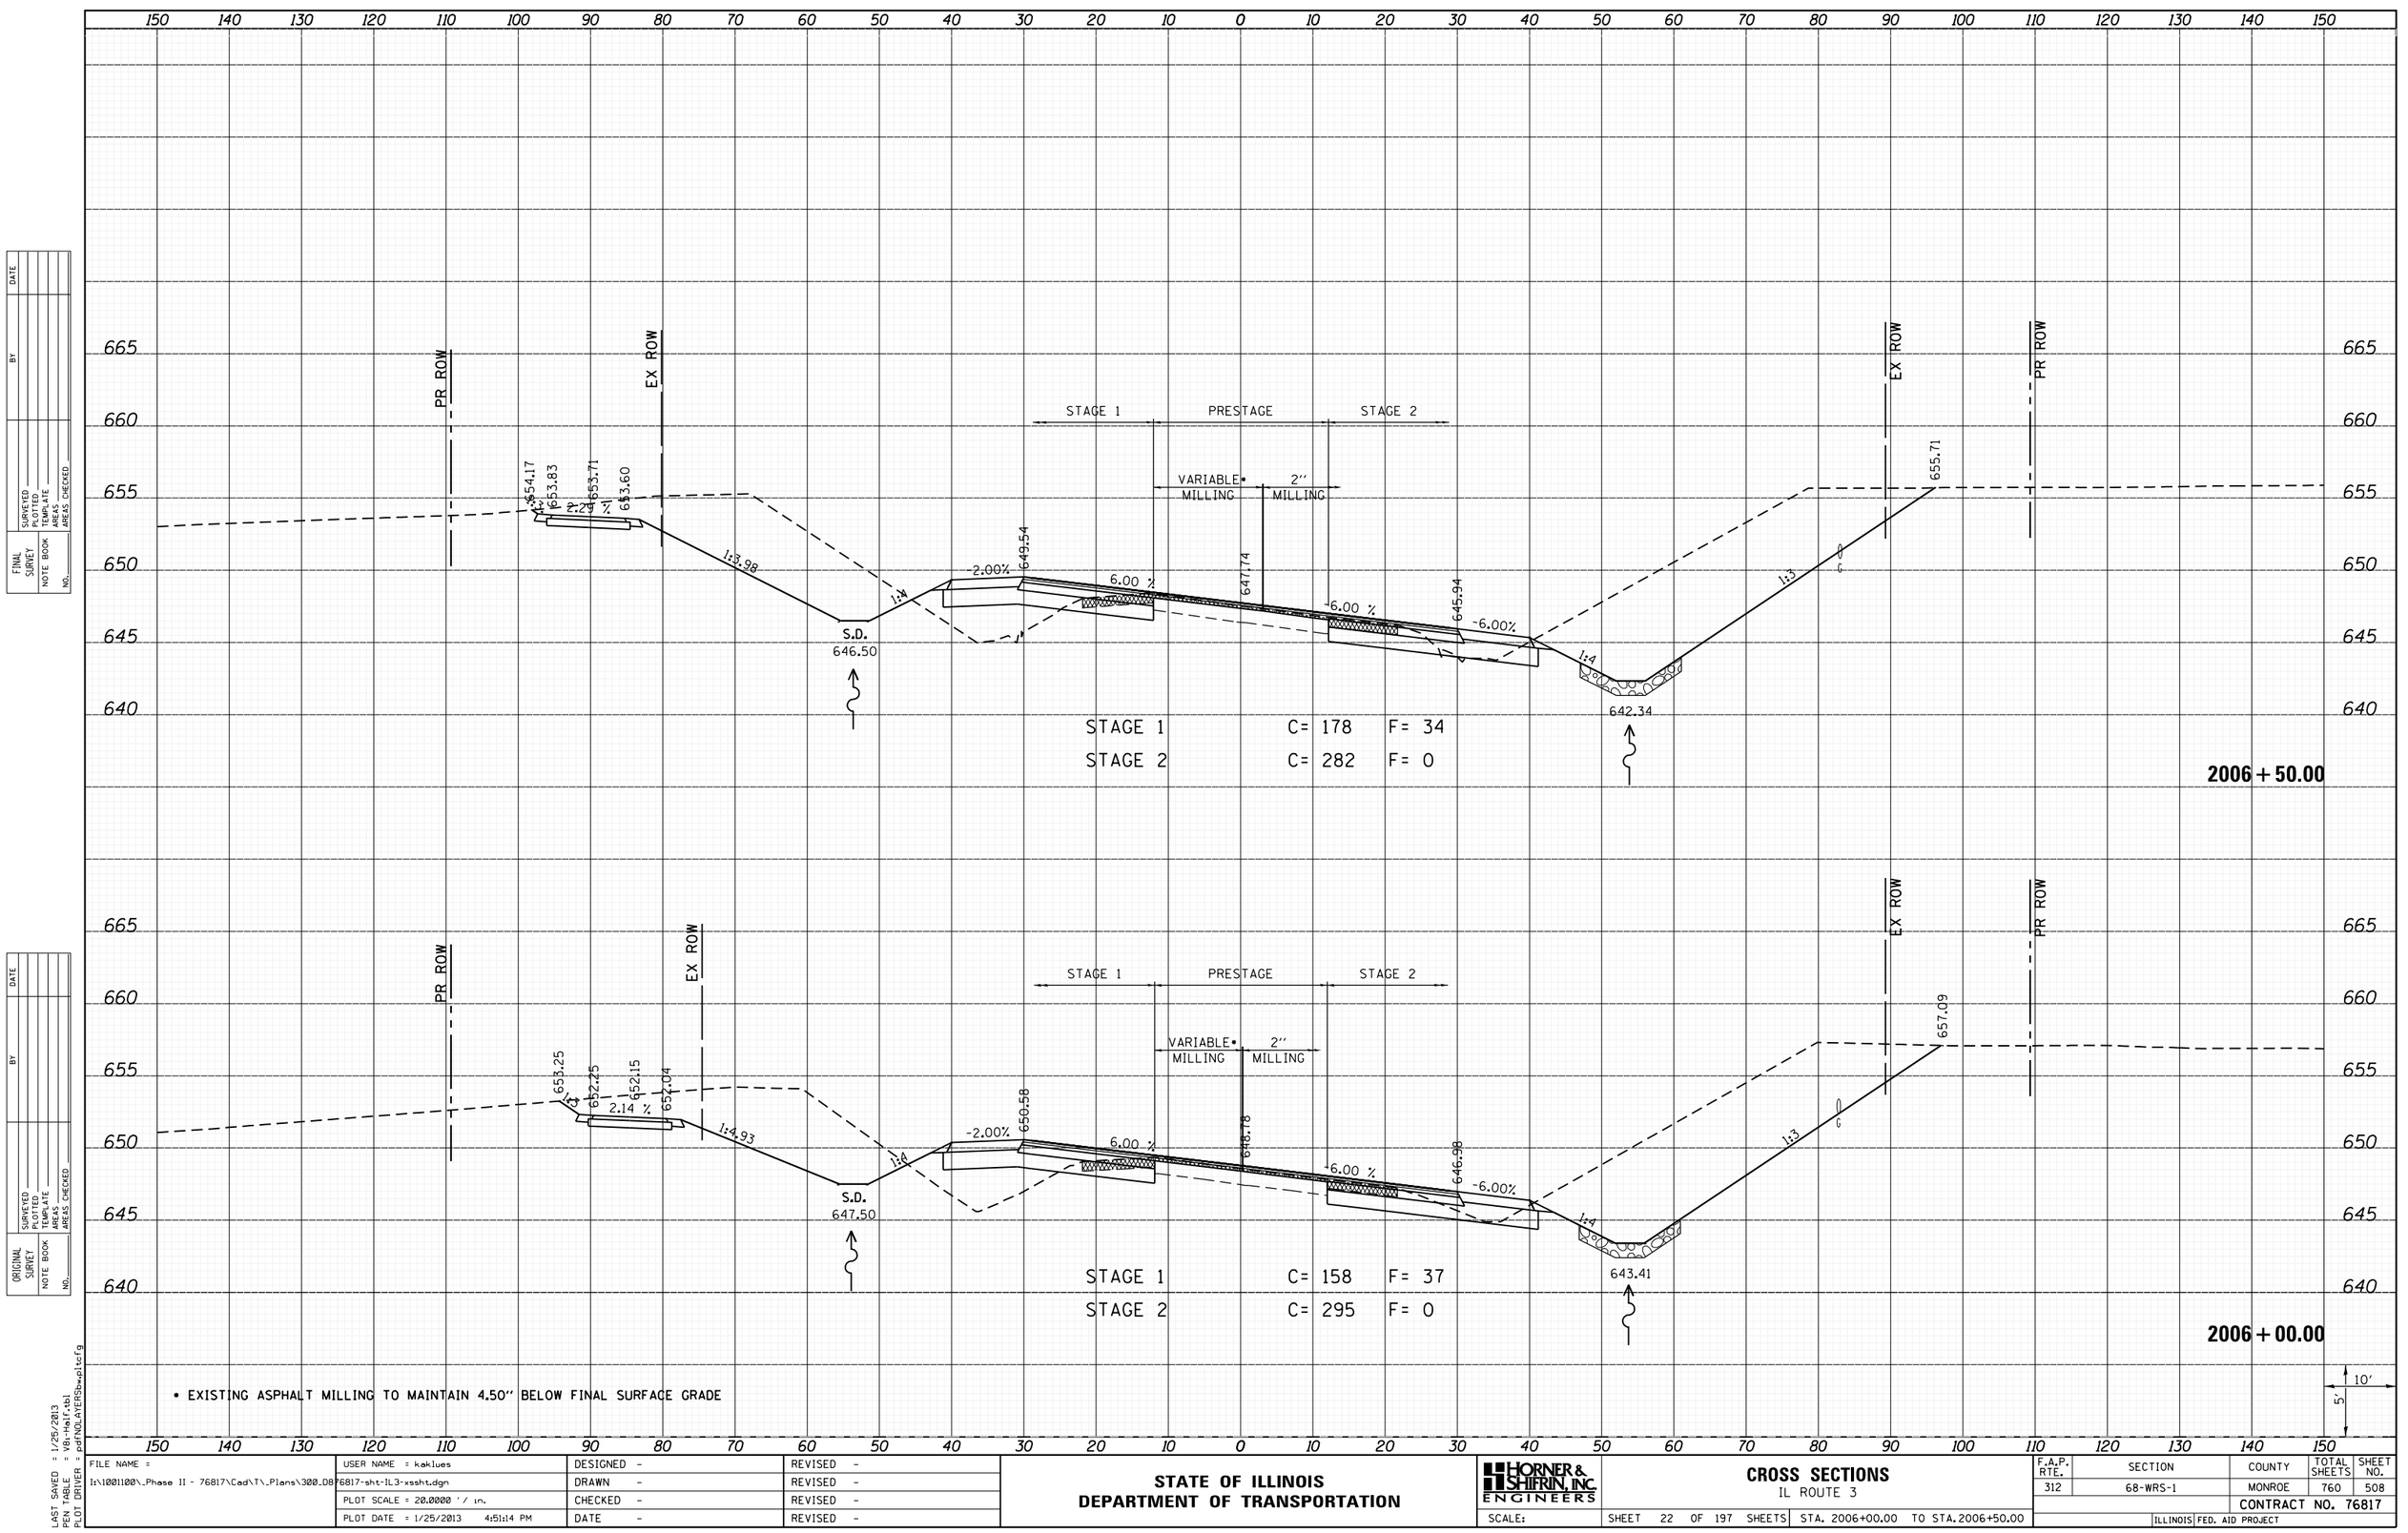

FINAL SURVEY	BY	DATE
NOTE BOOK	SURVEYED	
NO.	PLOTTED	
	TEMPLATE	
	AREAS	
	AREAS CHECKED	

ORIGINAL SURVEY	BY	DATE
NOTE BOOK	SURVEYED	
NO.	PLOTTED	
	TEMPLATE	
	AREAS	
	AREAS CHECKED	

LAST SAVED = 1/25/2013
PEN TABLE = V8-thalf.tbl
PLOT DRIVER = pdfNOLAYERSbw.pltcfg

FILE NAME =	USER NAME = kaklues	DESIGNED -	REVISED -
I:\1001100_Phase II - 76817\Cad\T_Plans\300_D8	76817-sht-IL3-xssht.dgn	DRAWN -	REVISED -
	PLOT SCALE = 20.0000 ' / in.	CHECKED -	REVISED -
	PLOT DATE = 1/25/2013 4:51:14 PM	DATE -	REVISED -

STATE OF ILLINOIS
DEPARTMENT OF TRANSPORTATION

HORNER & SHIFRIN, INC. ENGINEERS

SCALE:

CROSS SECTIONS
IL ROUTE 3

SHEET 22 OF 197 SHEETS | STA. 2006+00.00 TO STA. 2006+50.00

F.A.P. RTE.	SECTION	COUNTY	TOTAL SHEETS	SHEET NO.
312	68-WRS-1	MONROE	760	508
		CONTRACT NO. 76817		
	ILLINOIS FED. AID PROJECT			