FINAL SURVEY	NOTE BOOK	NO.
SURVEYED	BY	
PLOTTED		
TEMPLATE		
AREAS		
AREAS CHECKED		DATE

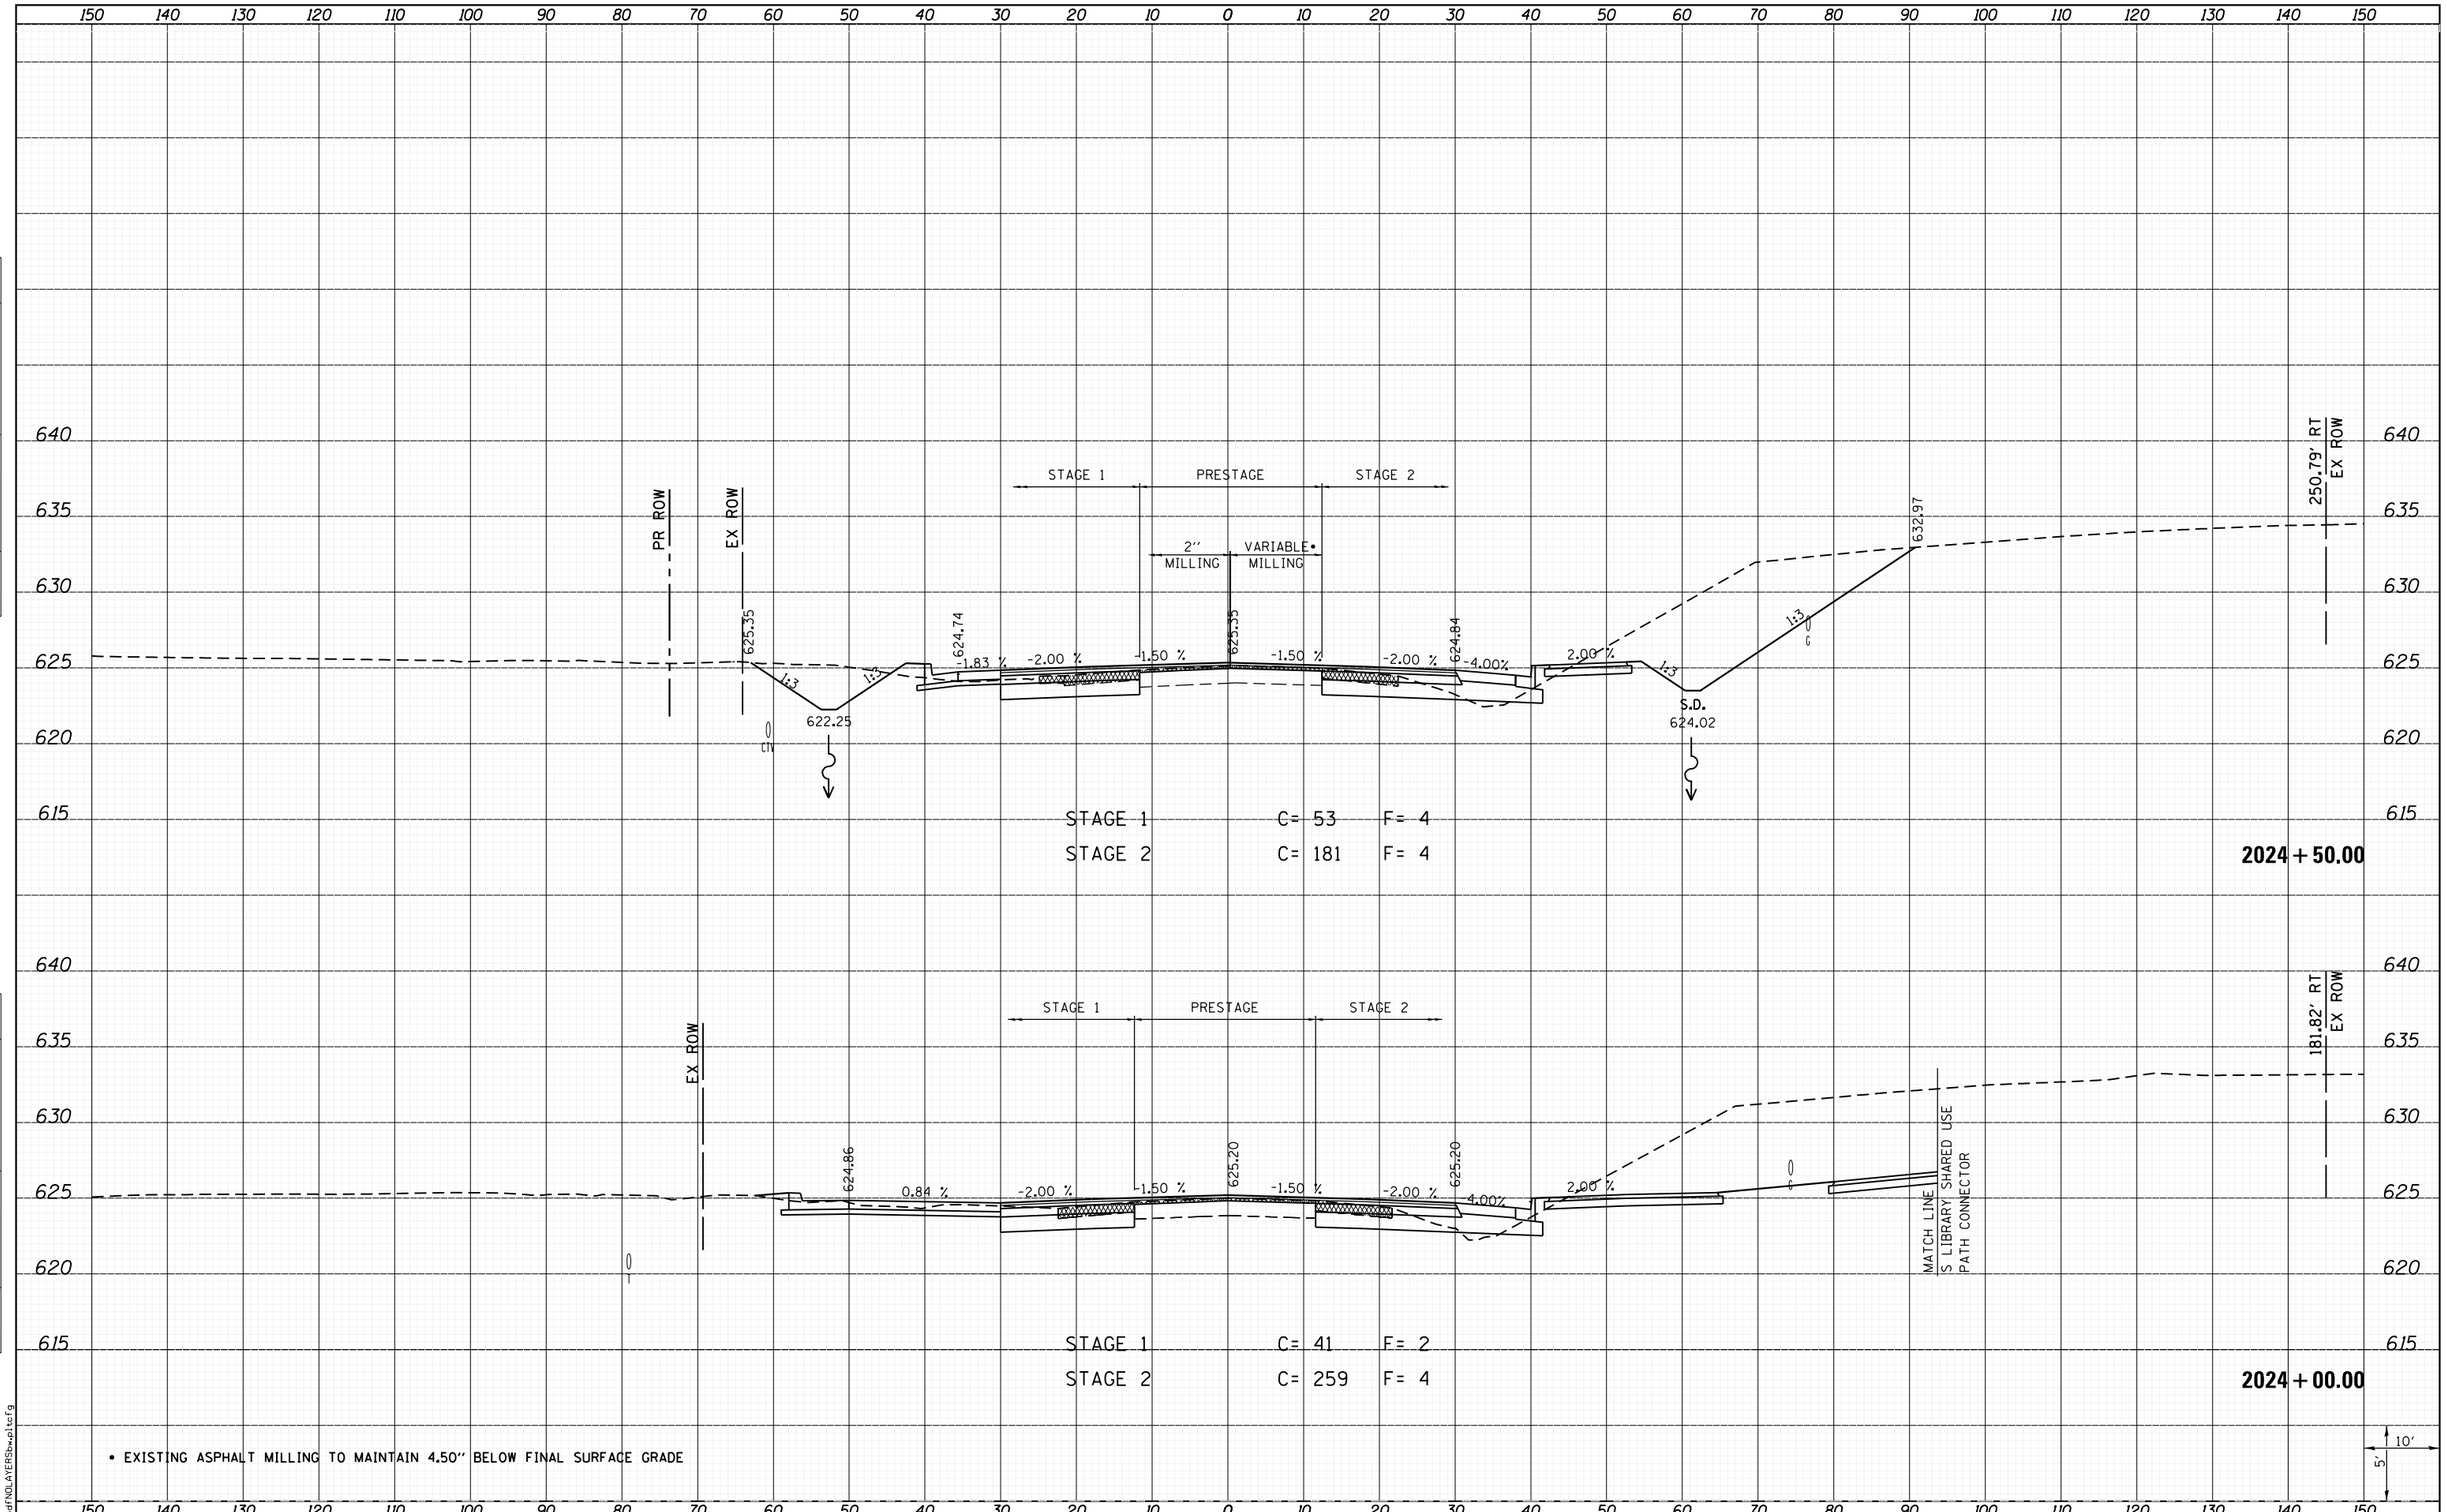

• EXISTING ASPHALT MILLING TO MAINTAIN 4.50" BELOW FINAL SURFACE GRADE

ORIGINAL SURVEY	NOTE BOOK	NO.
SURVEYED	BY	
PLOTTED		
TEMPLATE		
AREAS		
AREAS CHECKED		DATE

LAST SAVED = 1/25/2013
PEN TABLE = VA-Half.tbl
PLOT DRIVER = pdfNOLAYERS=no.pltcfg

FILE NAME = I:\1001100_Phase II - 76817\Cad\T_Plans\300_D8\76817-sht-IL3-xssht.dgn	USER NAME = kaklues	DESIGNED -
		DRAWN -
	PLOT SCALE = 20.0000 ' / in.	CHECKED -
	PLOT DATE = 1/25/2013 4:52:47 PM	DATE -

REVISED	-
REVISED	-
REVISED	-
REVISED	-

STATE OF ILLINOIS
DEPARTMENT OF TRANSPORTATION

HORNER & SHIFRIN, INC. ENGINEERS

CROSS SECTIONS
IL ROUTE 3

SCALE:

SHEET 41 OF 197 SHEETS | STA. 2024+00.00 TO STA. 2024+50.00

F.A.P. RTE.	SECTION	COUNTY	TOTAL SHEETS	SHEET NO.
312	68-WRS-1	MONROE	760	527
		CONTRACT NO. 76817		
		ILLINOIS FED. AID PROJECT		