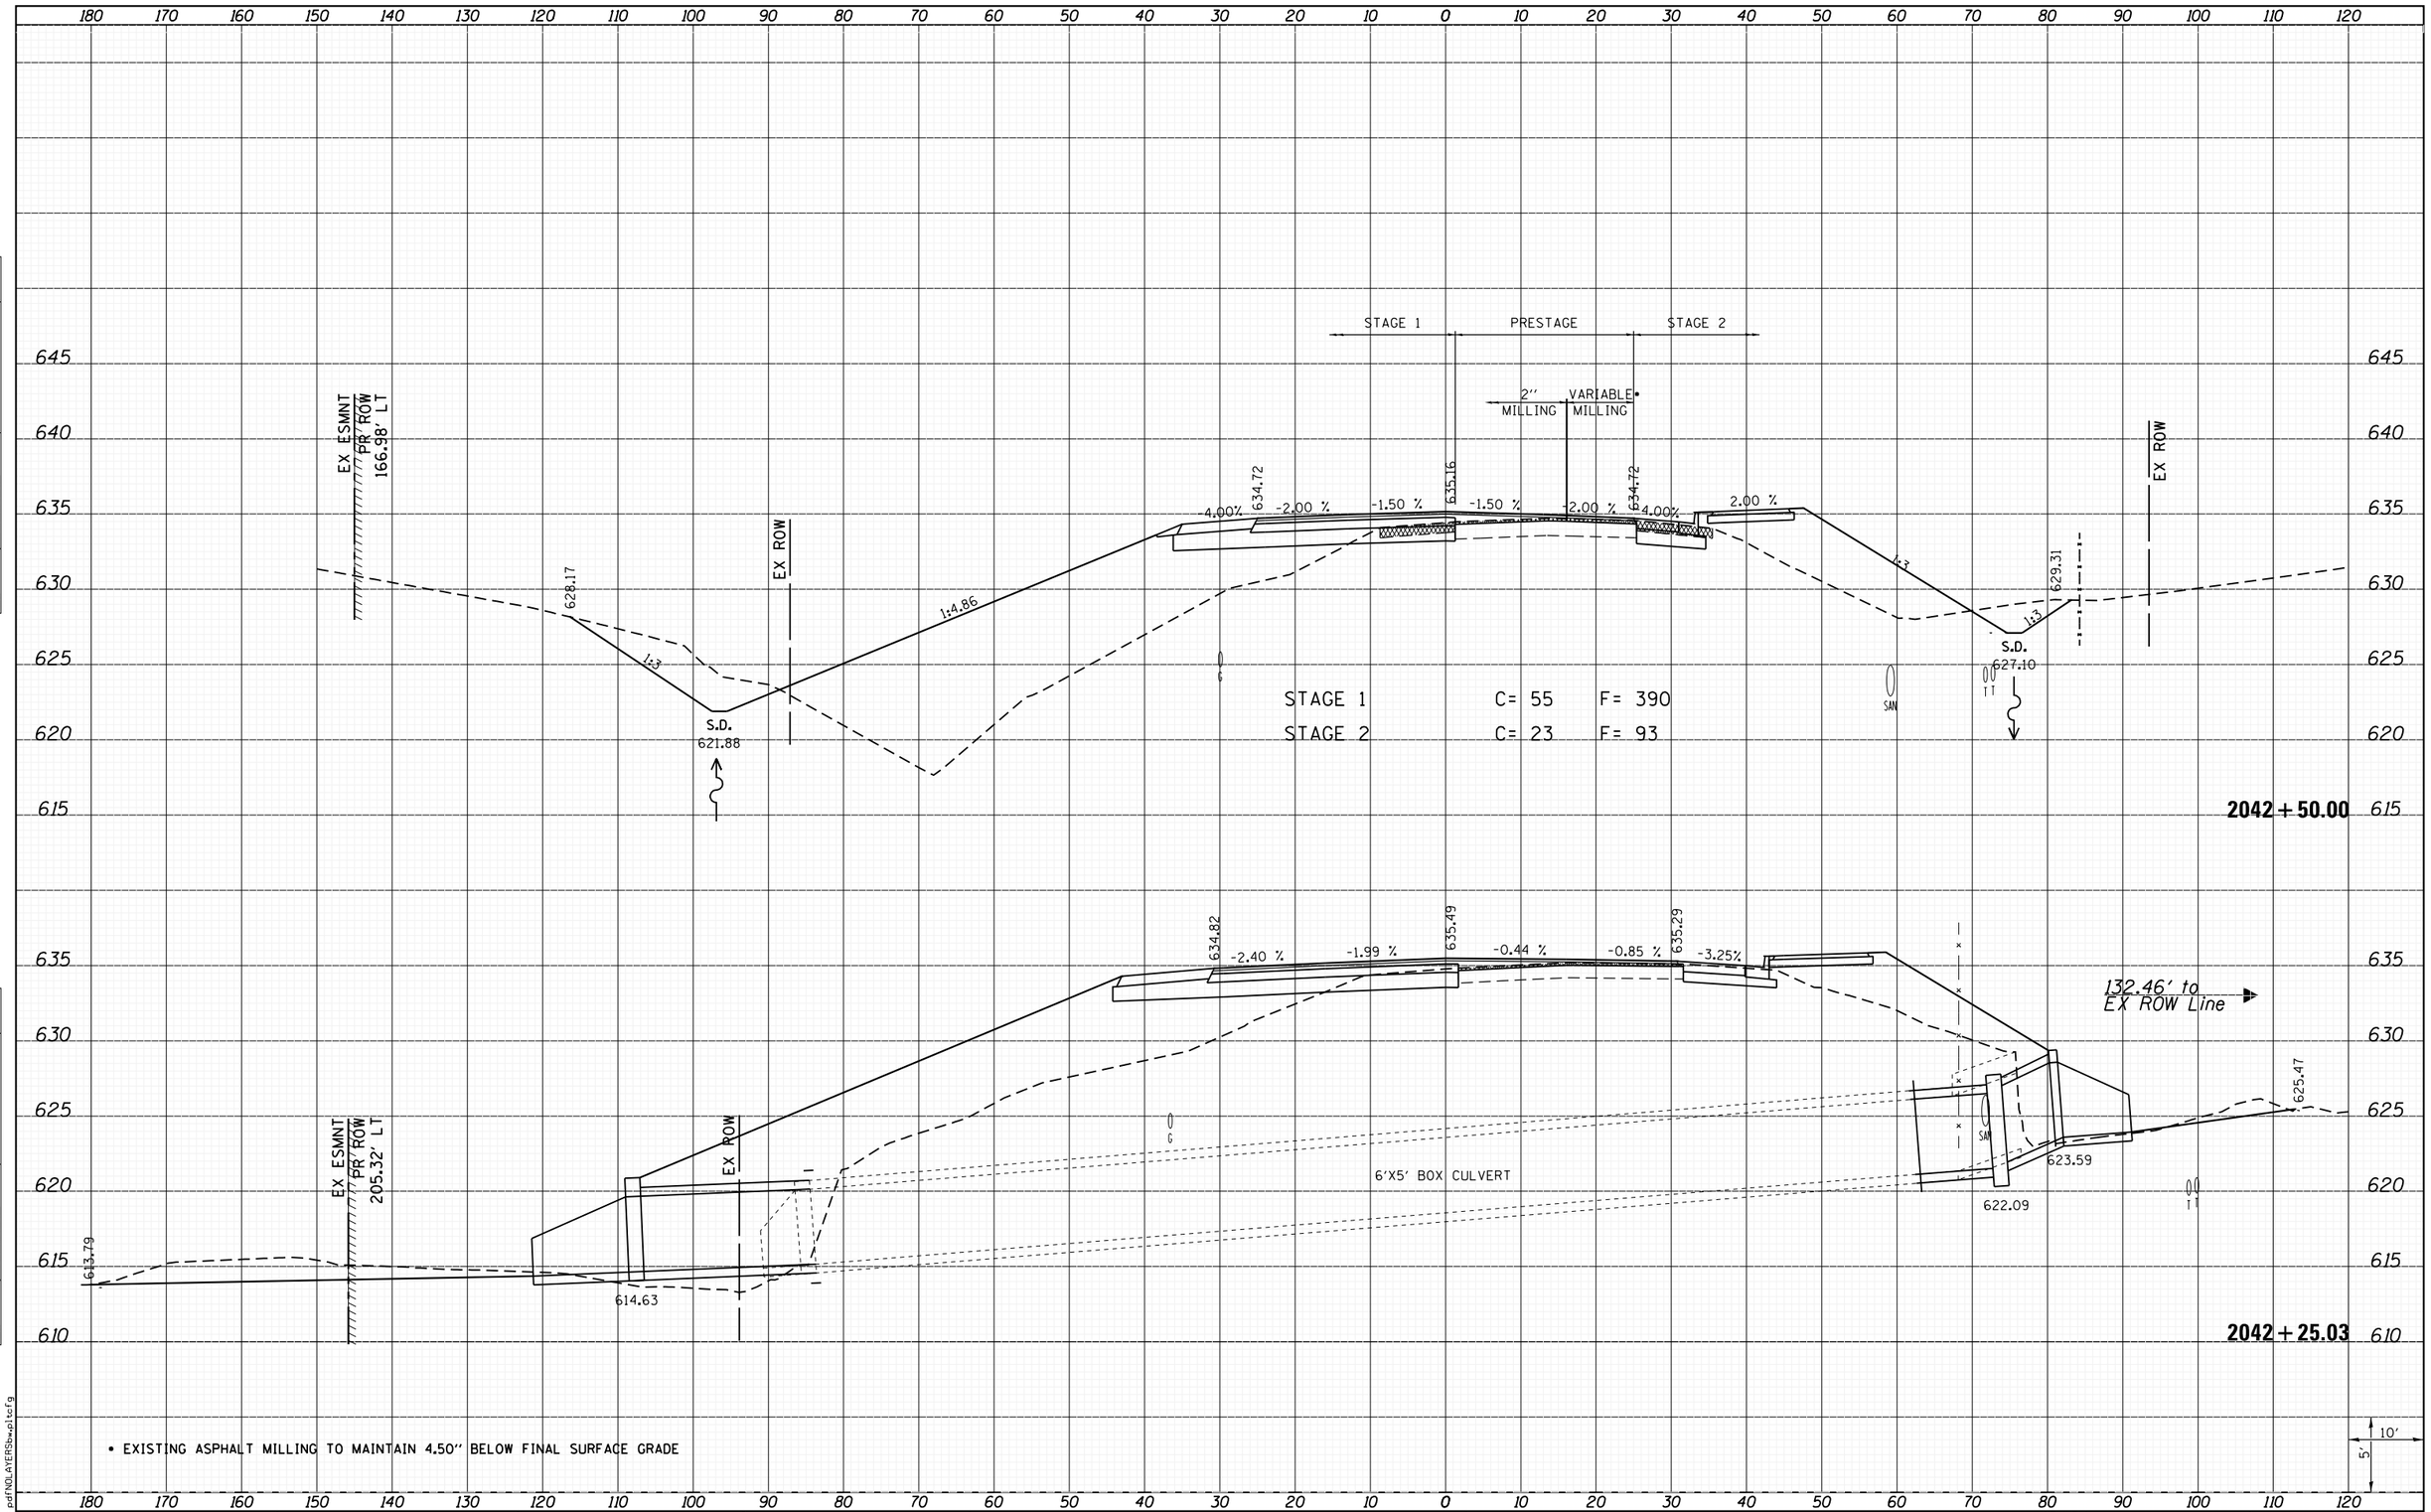

FINAL SURVEY	DATE	BY
SURVEYED		
PLOTTED		
TEMPLATE		
NOTE BOOK		
AREAS		
NO.	AREAS CHECKED	

ORIGINAL SURVEY	DATE	BY
SURVEYED		
PLOTTED		
TEMPLATE		
NOTE BOOK		
AREAS		
NO.	AREAS CHECKED	

LAST SAVED = 1/25/2013
PEN TABLE = V8i-hal.tbl
PLOT DRIVER = pdfNOLAYERSw.plotcfg

FILE NAME = I:\1001100_Phase II - 76817\Cad\T_Plans\300_D876817-sht-IL3-xssht.dgn	USER NAME = kaklues	DESIGNED -	REVISED -
		DRAWN -	REVISED -
	PLOT SCALE = 20.0000 ' / in.	CHECKED -	REVISED -
	PLOT DATE = 1/25/2013 4:54:21 PM	DATE -	REVISED -

STATE OF ILLINOIS
DEPARTMENT OF TRANSPORTATION

HORNER & SHIFRIN, INC. ENGINEERS

SCALE:

CROSS SECTIONS
IL ROUTE 3

SHEET 60 OF 197 SHEETS | STA. 2042+25.03 TO STA. 2042+50.00

F.A.P. RTE.	SECTION	COUNTY	TOTAL SHEETS	SHEET NO.
312	68-WRS-1	MONROE	760	546
		CONTRACT NO. 76817		
	ILLINOIS FED. AID PROJECT			