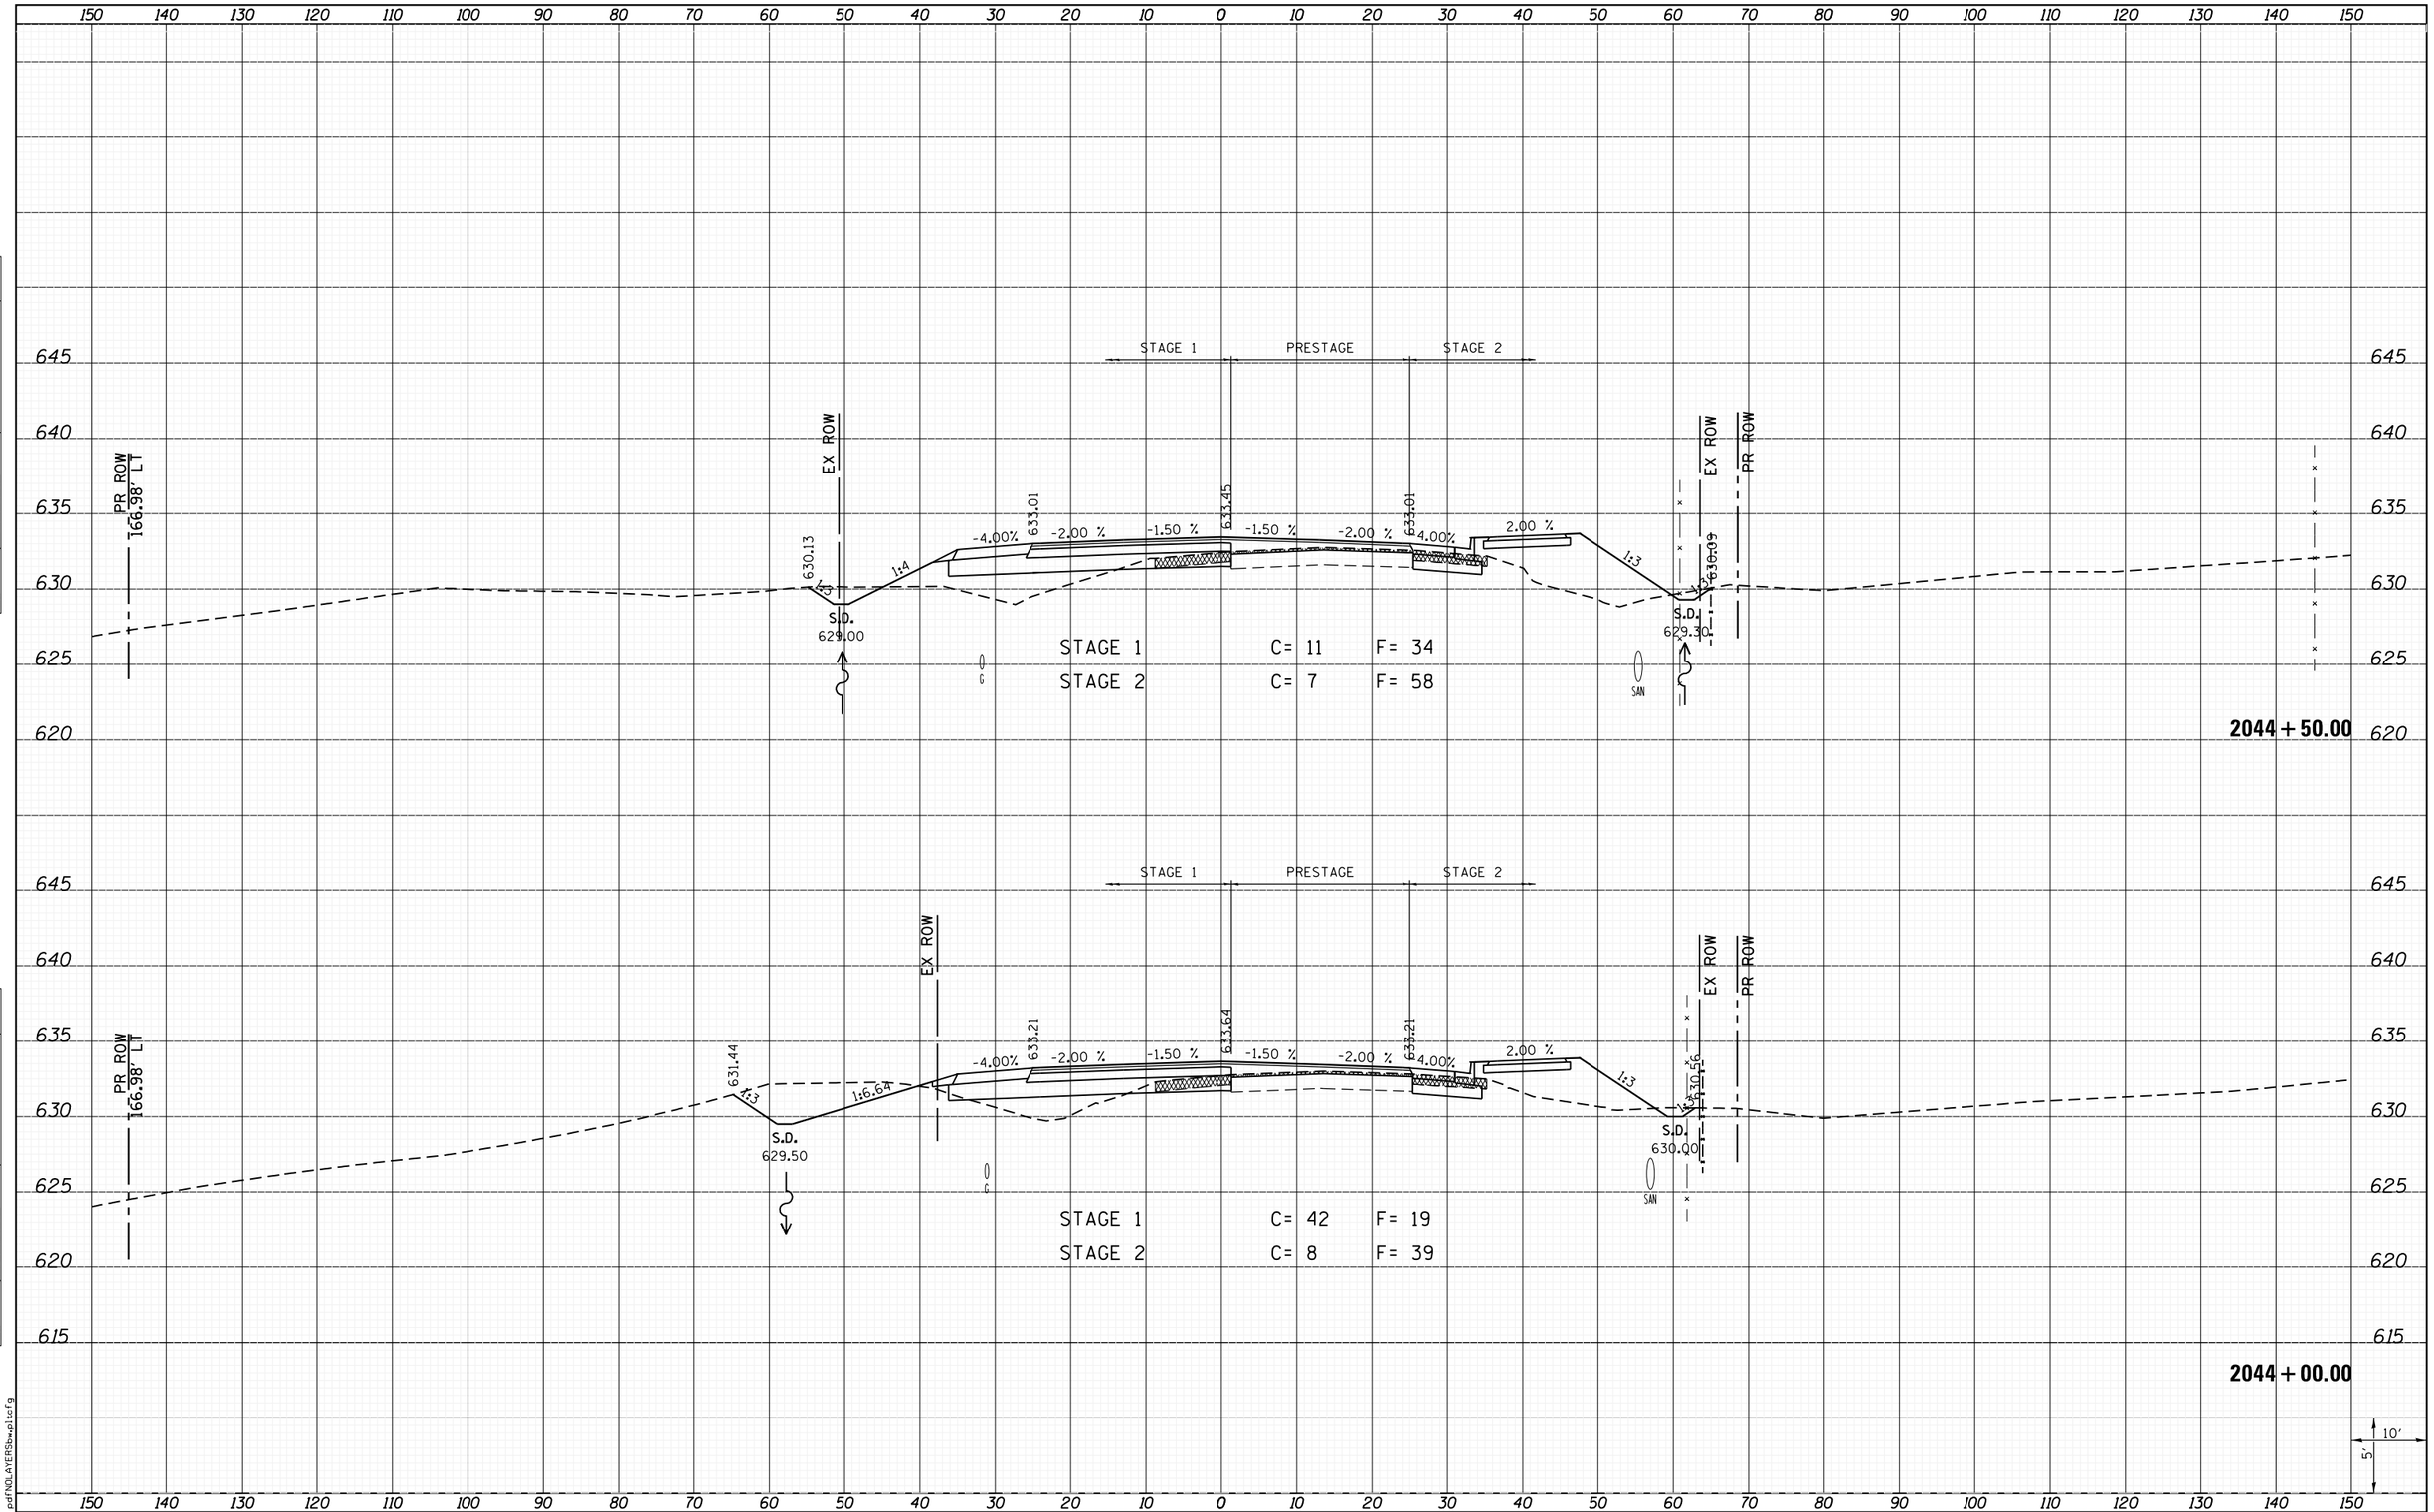

FINAL SURVEY — NOTE BOOK — NO. — SURVEYED — PLOTTED — TEMPLATE — AREAS — AREAS CHECKED — BY — DATE

ORIGINAL SURVEY — NOTE BOOK — NO. — SURVEYED — PLOTTED — TEMPLATE — AREAS — AREAS CHECKED — BY — DATE

LAST SAVED = 1/25/2013
PEN TABLE = V8i-Half.tbl
PLOT DRIVER = pdfNOLAYERSbw.plotcfg

FILE NAME = I:\1001100_Phase II - 76817\Cad\T_Plans\300_D8\76817-sht-IL3-xssht.dgn	USER NAME = kaklues	DESIGNED -	REVISED -
		DRAWN -	REVISED -
	PLOT SCALE = 20.0000 ' / in.	CHECKED -	REVISED -
	PLOT DATE = 1/25/2013 4:54:30 PM	DATE -	REVISED -

STATE OF ILLINOIS
DEPARTMENT OF TRANSPORTATION

HORNER & SHIFRIN, INC. ENGINEERS

CROSS SECTIONS
IL ROUTE 3

SCALE:

SHEET 62 OF 197 SHEETS | STA. 2044+00.00 TO STA. 2044+50.00

F.A.P. RTE.	SECTION	COUNTY	TOTAL SHEETS	SHEET NO.
312	68-WRS-1	MONROE	760	548
		CONTRACT NO. 76817		
	ILLINOIS FED. AID PROJECT			