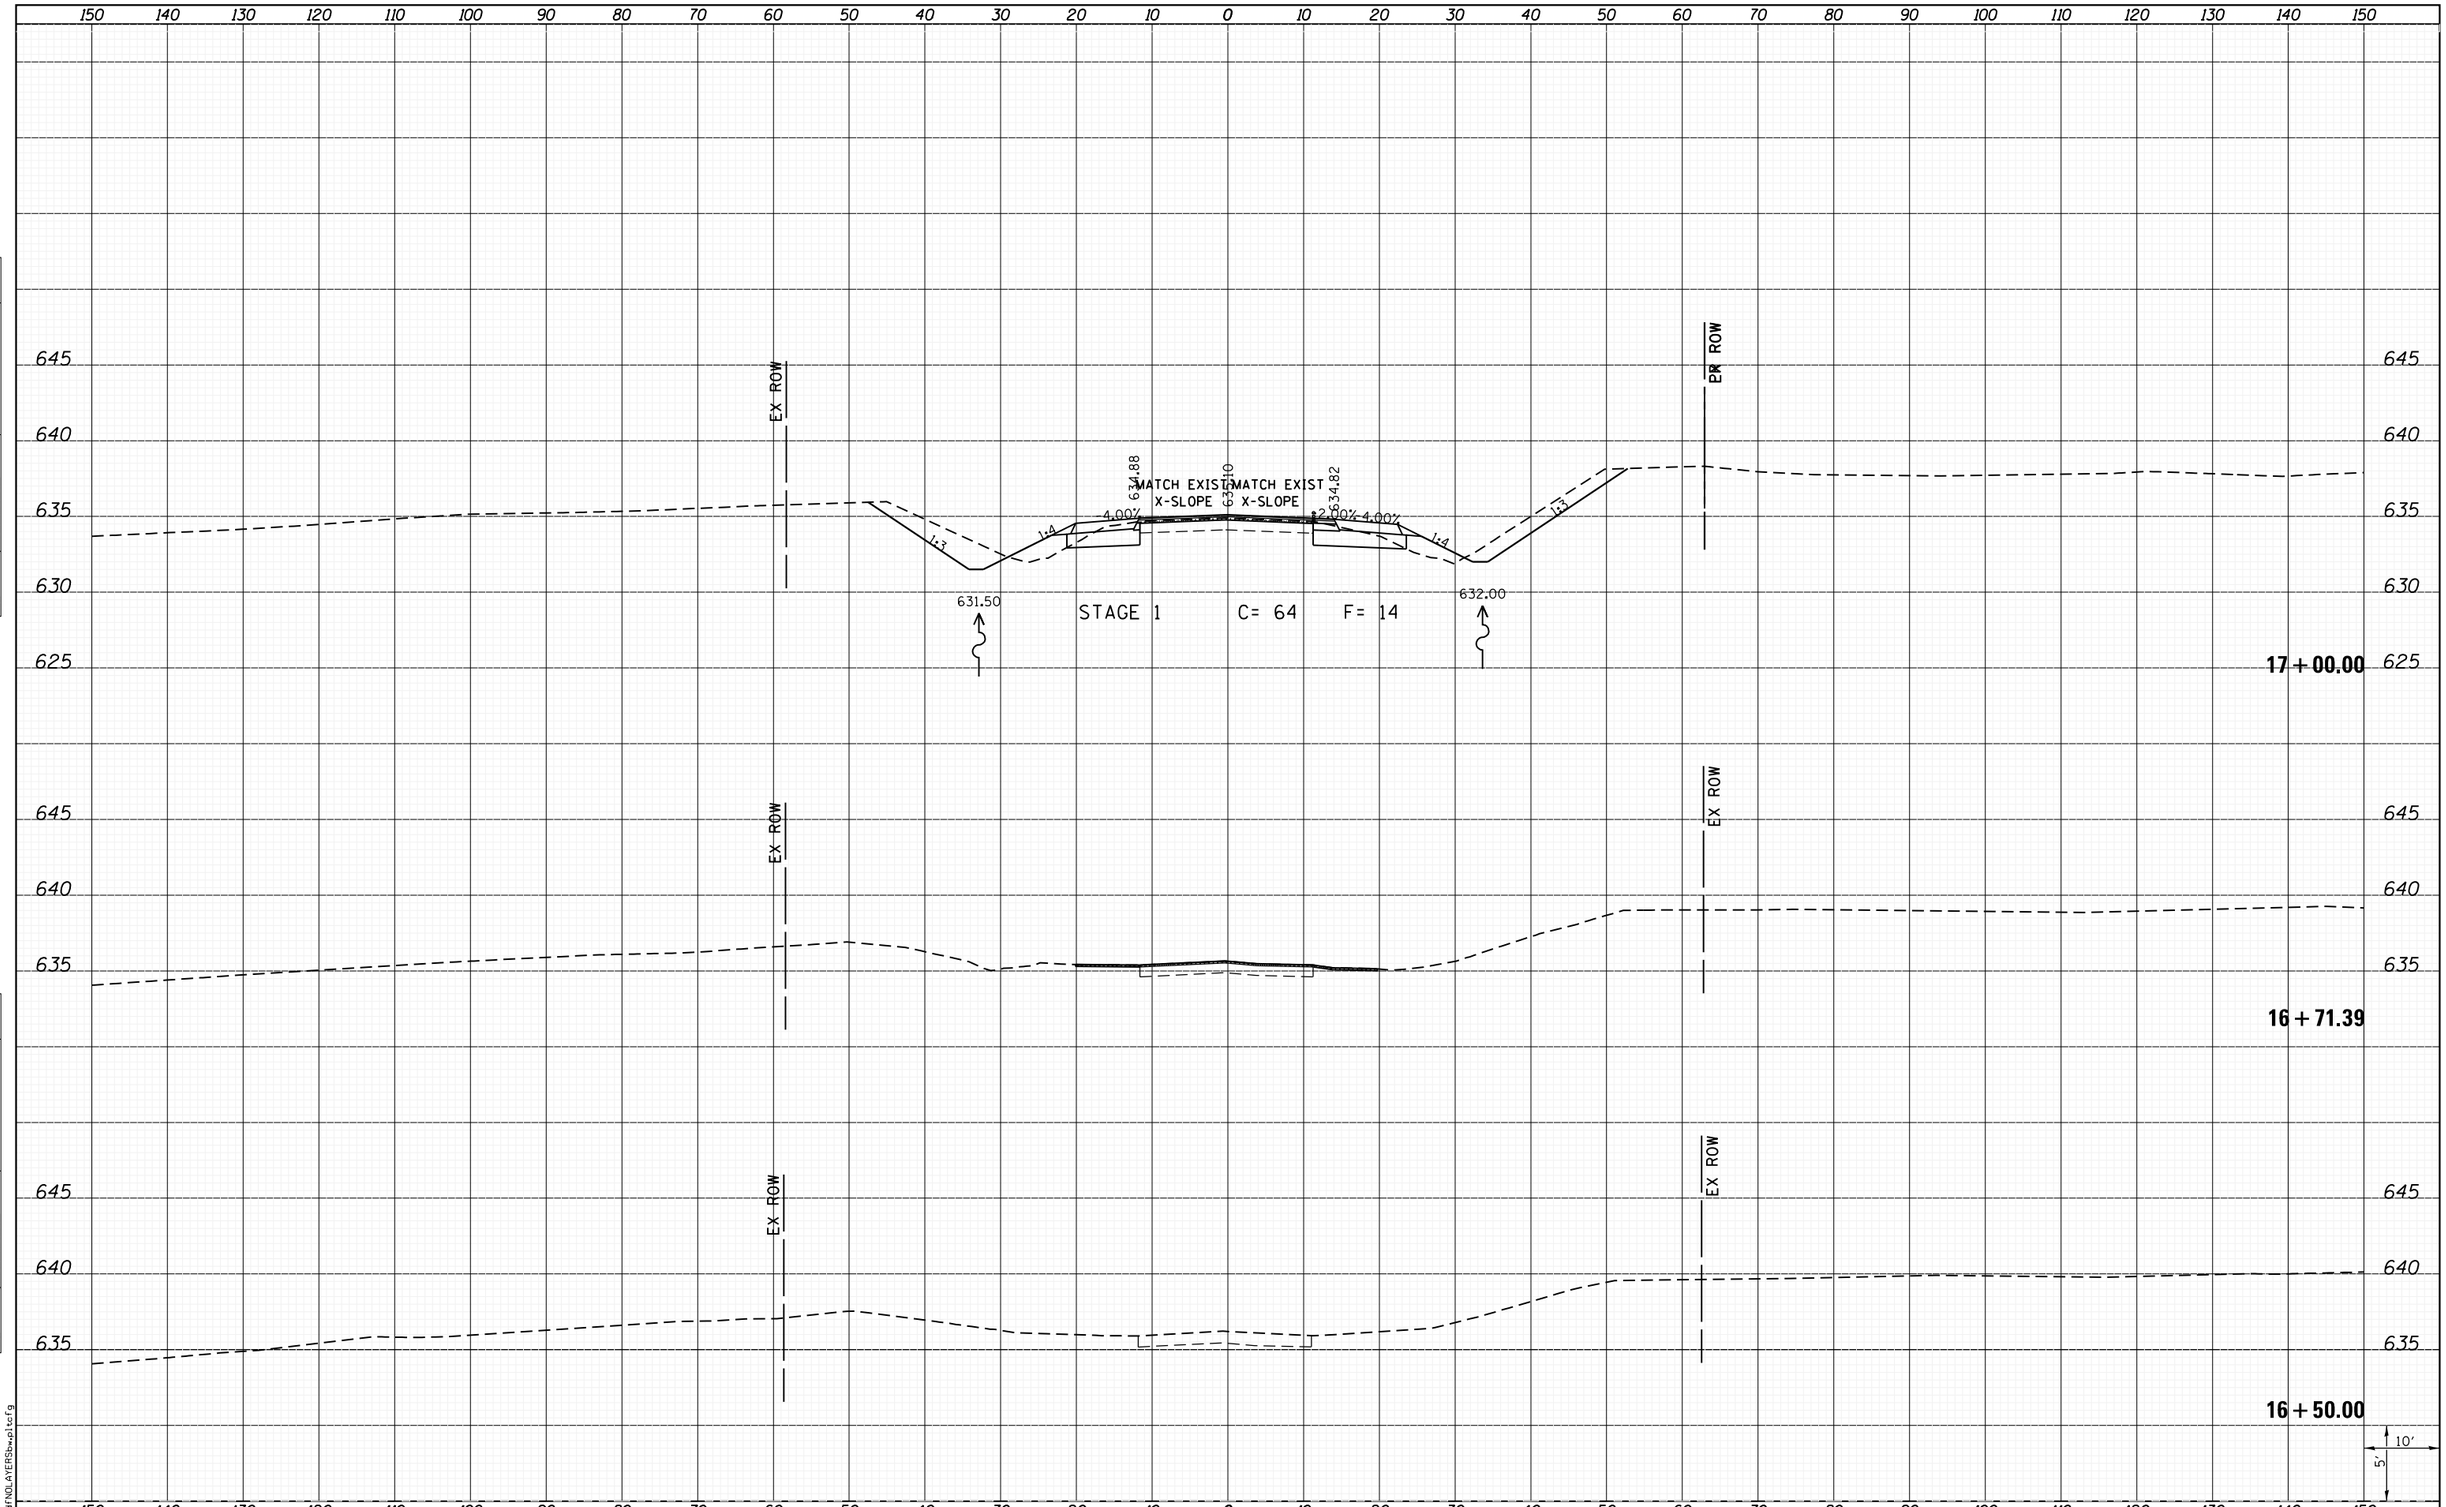

ORIGINAL SURVEY	BY	DATE
SURVEYED		
PLOTTED		
TEMPLATE		
NOTE BOOK		
NO.	AREAS CHECKED	

FINAL SURVEY	BY	DATE
SURVEYED		
PLOTTED		
TEMPLATE		
NOTE BOOK		
NO.	AREAS CHECKED	

LAST SAVED = 1/24/2013
PEN TABLE = V8i-Half.tbl
PLOT DRIVER = pdfNOLAYERS.pltcfg

FILE NAME = I:\1001100_Phase II - 76817\Cad\T_Plans\302_D876817-sht-S_Library-xssht.dgn	USER NAME = kaklues	DESIGNED -	REVISED -
		DRAWN -	REVISED -
	PLOT SCALE = 20.0000 ' / in.	CHECKED -	REVISED -
	PLOT DATE = 1/25/2013 5:05:54 PM	DATE -	REVISED -

STATE OF ILLINOIS
DEPARTMENT OF TRANSPORTATION

HORNER & SHIFRIN, INC. ENGINEERS

SCALE:

CROSS SECTIONS
SOUTH LIBRARY STREET

SHEET 1 OF 6 SHEETS STA. 16+50.00 TO STA.17+00.00

F.A.P. RTE.	SECTION	COUNTY	TOTAL SHEETS	SHEET NO.
312	68-WRS-1	MONROE	760	684
		CONTRACT NO. 76817		
	ILLINOIS FED. AID PROJECT			