FINAL SURVEY	NOTE BOOK	NO.
SURVEYED	BY	
PLOTTED		
TEMPLATE		
AREAS		
AREAS CHECKED		DATE

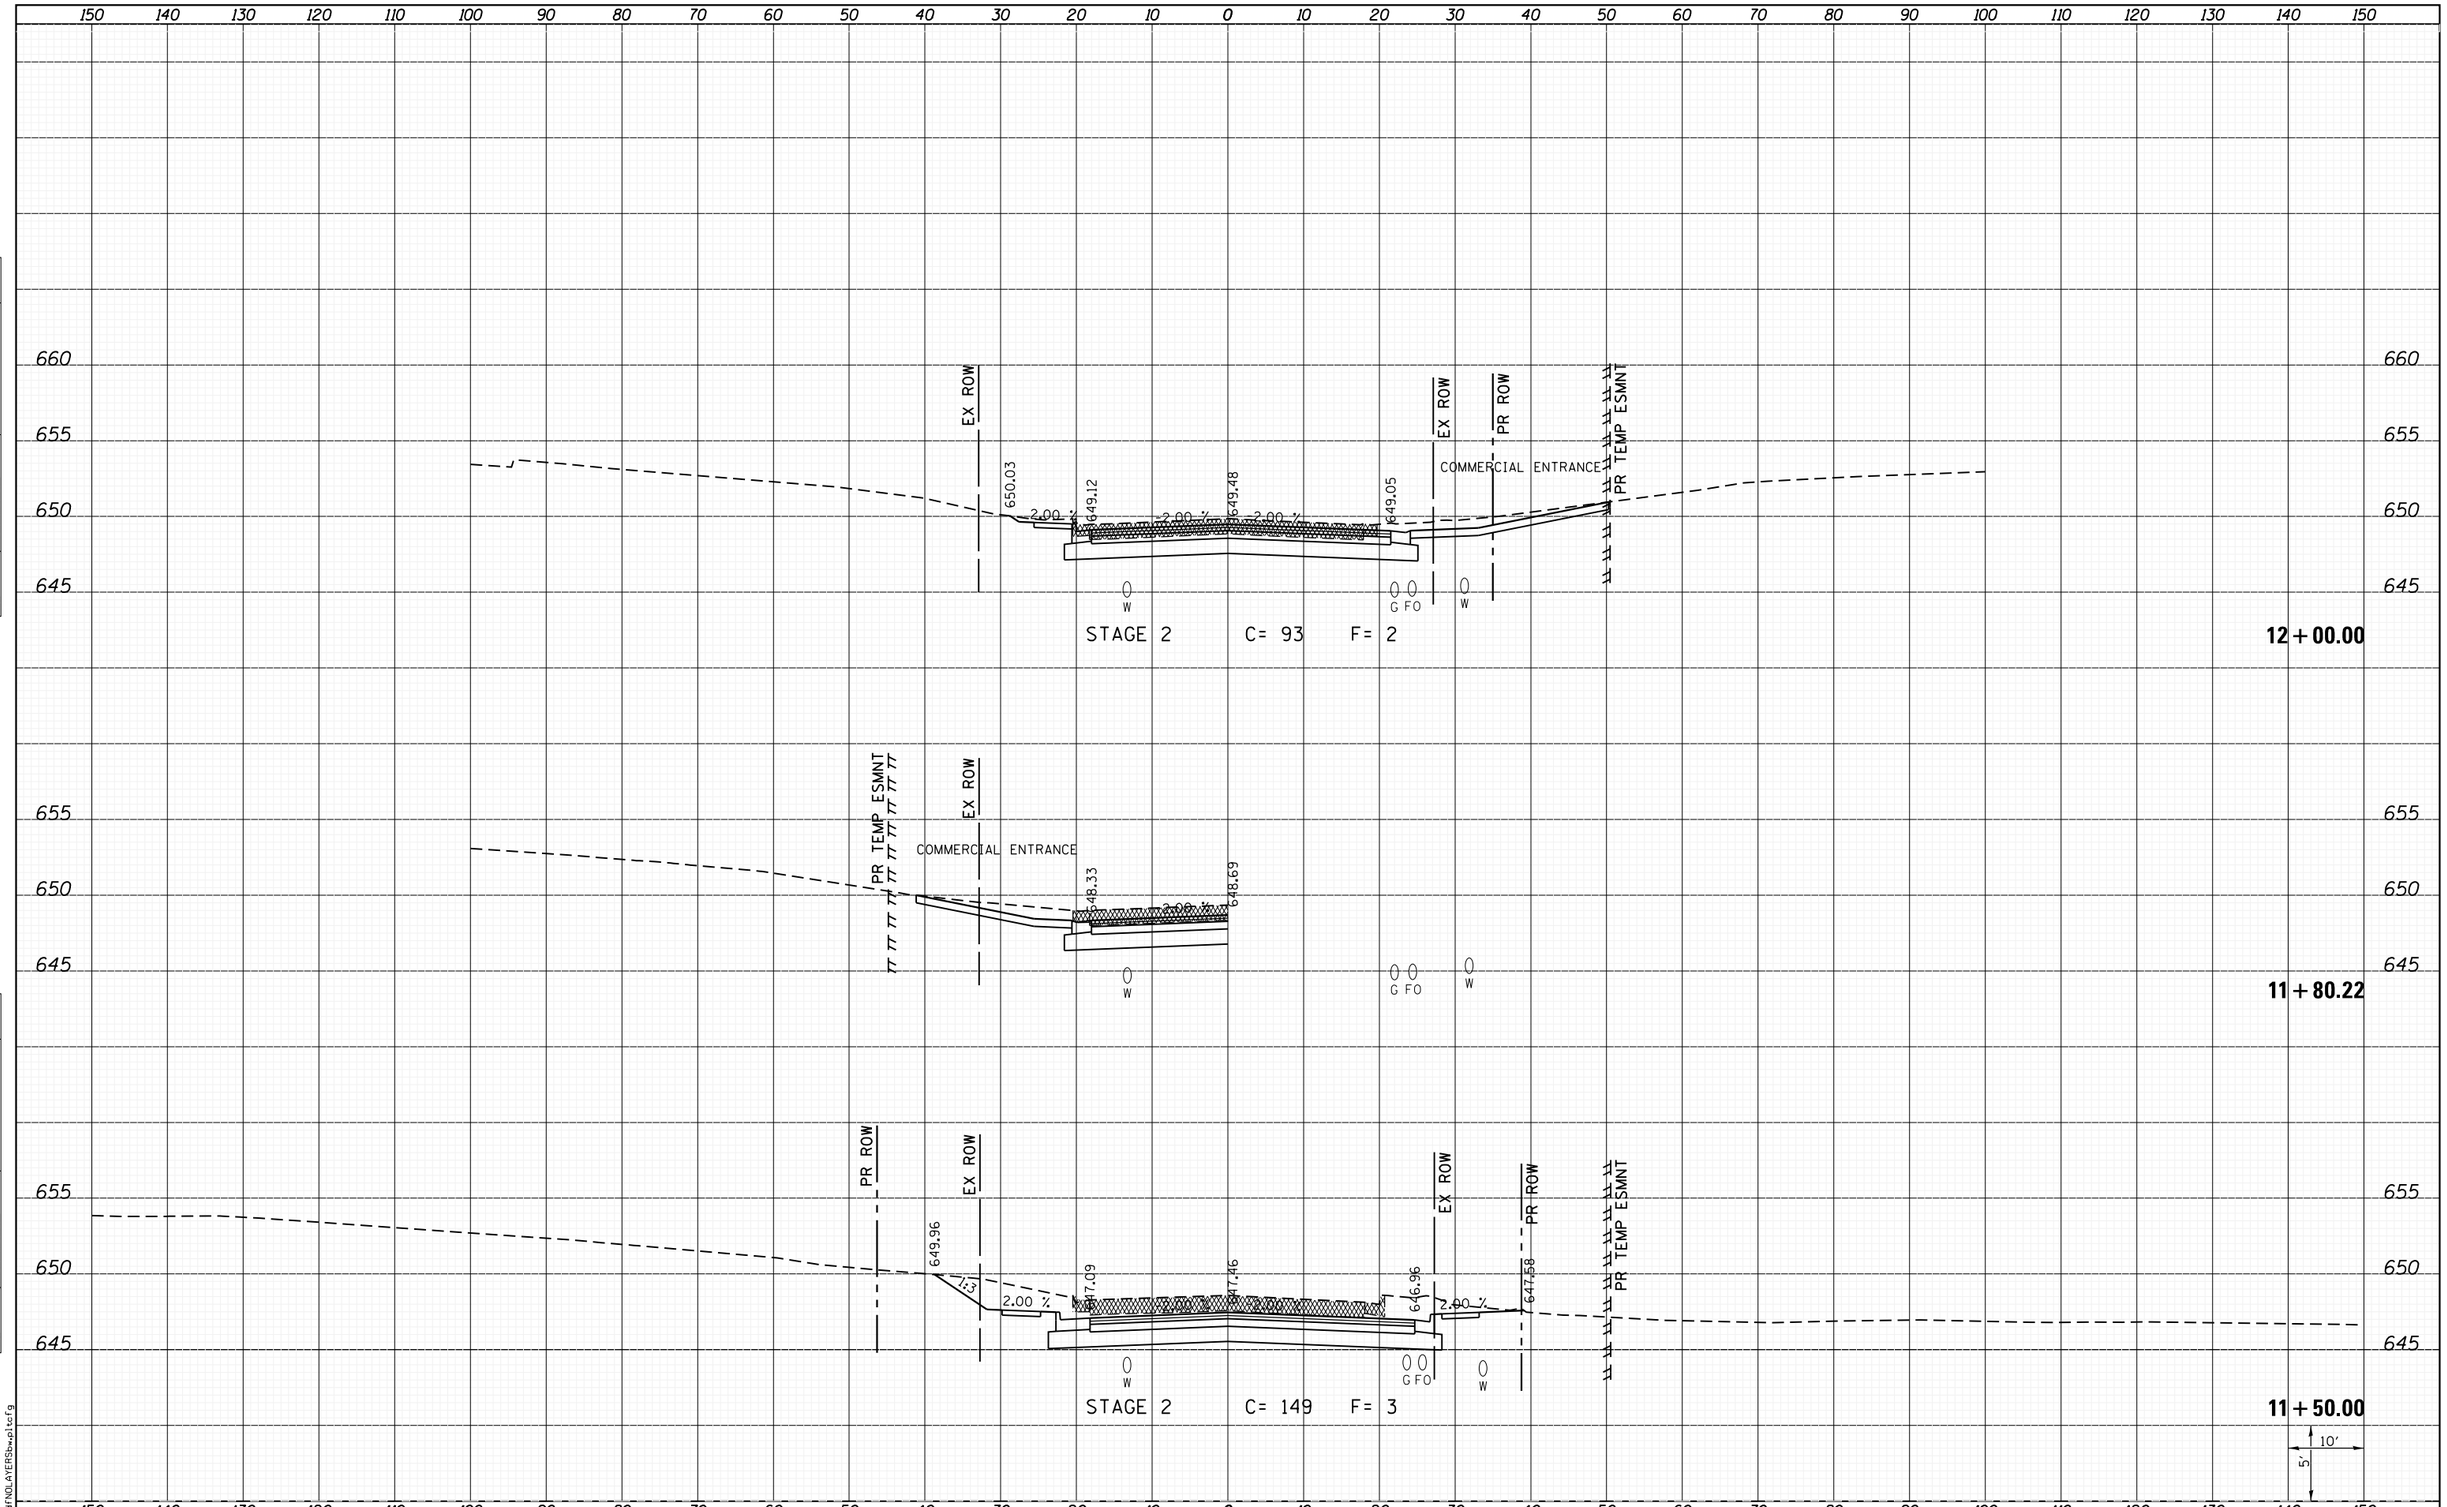

ORIGINAL SURVEY	NOTE BOOK	NO.
SURVEYED	BY	
PLOTTED		
TEMPLATE		
AREAS		
AREAS CHECKED		DATE

LAST SAVED = 1/24/2013
PEN TABLE = V8i-Half.tbl
PLOT DRIVER = pdfNOLAYERS.plotcfg

FILE NAME = I:\1001100_Phase II - 76817\Cad\T_Plans\304_D876817-sht-IL156-xssht.dgn	USER NAME = kaklues	DESIGNED -	REVISED -
		DRAWN -	REVISED -
	PLOT SCALE = 20.0000 ' / in.	CHECKED -	REVISED -
	PLOT DATE = 1/25/2013 5:06:13 PM	DATE -	REVISED -

STATE OF ILLINOIS
DEPARTMENT OF TRANSPORTATION

HORNER & SHIFRIN, INC. ENGINEERS

CROSS SECTIONS
IL 156

SCALE:

SHEET 10 OF 12 SHEETS | STA. 11+50.00 | TO STA. 12+00.00

F.A.P. RTE.	SECTION	COUNTY	TOTAL SHEETS	SHEET NO.
312	68-WRS-1	MONROE	760	700
		CONTRACT NO. 76817		
		ILLINOIS FED. AID PROJECT		