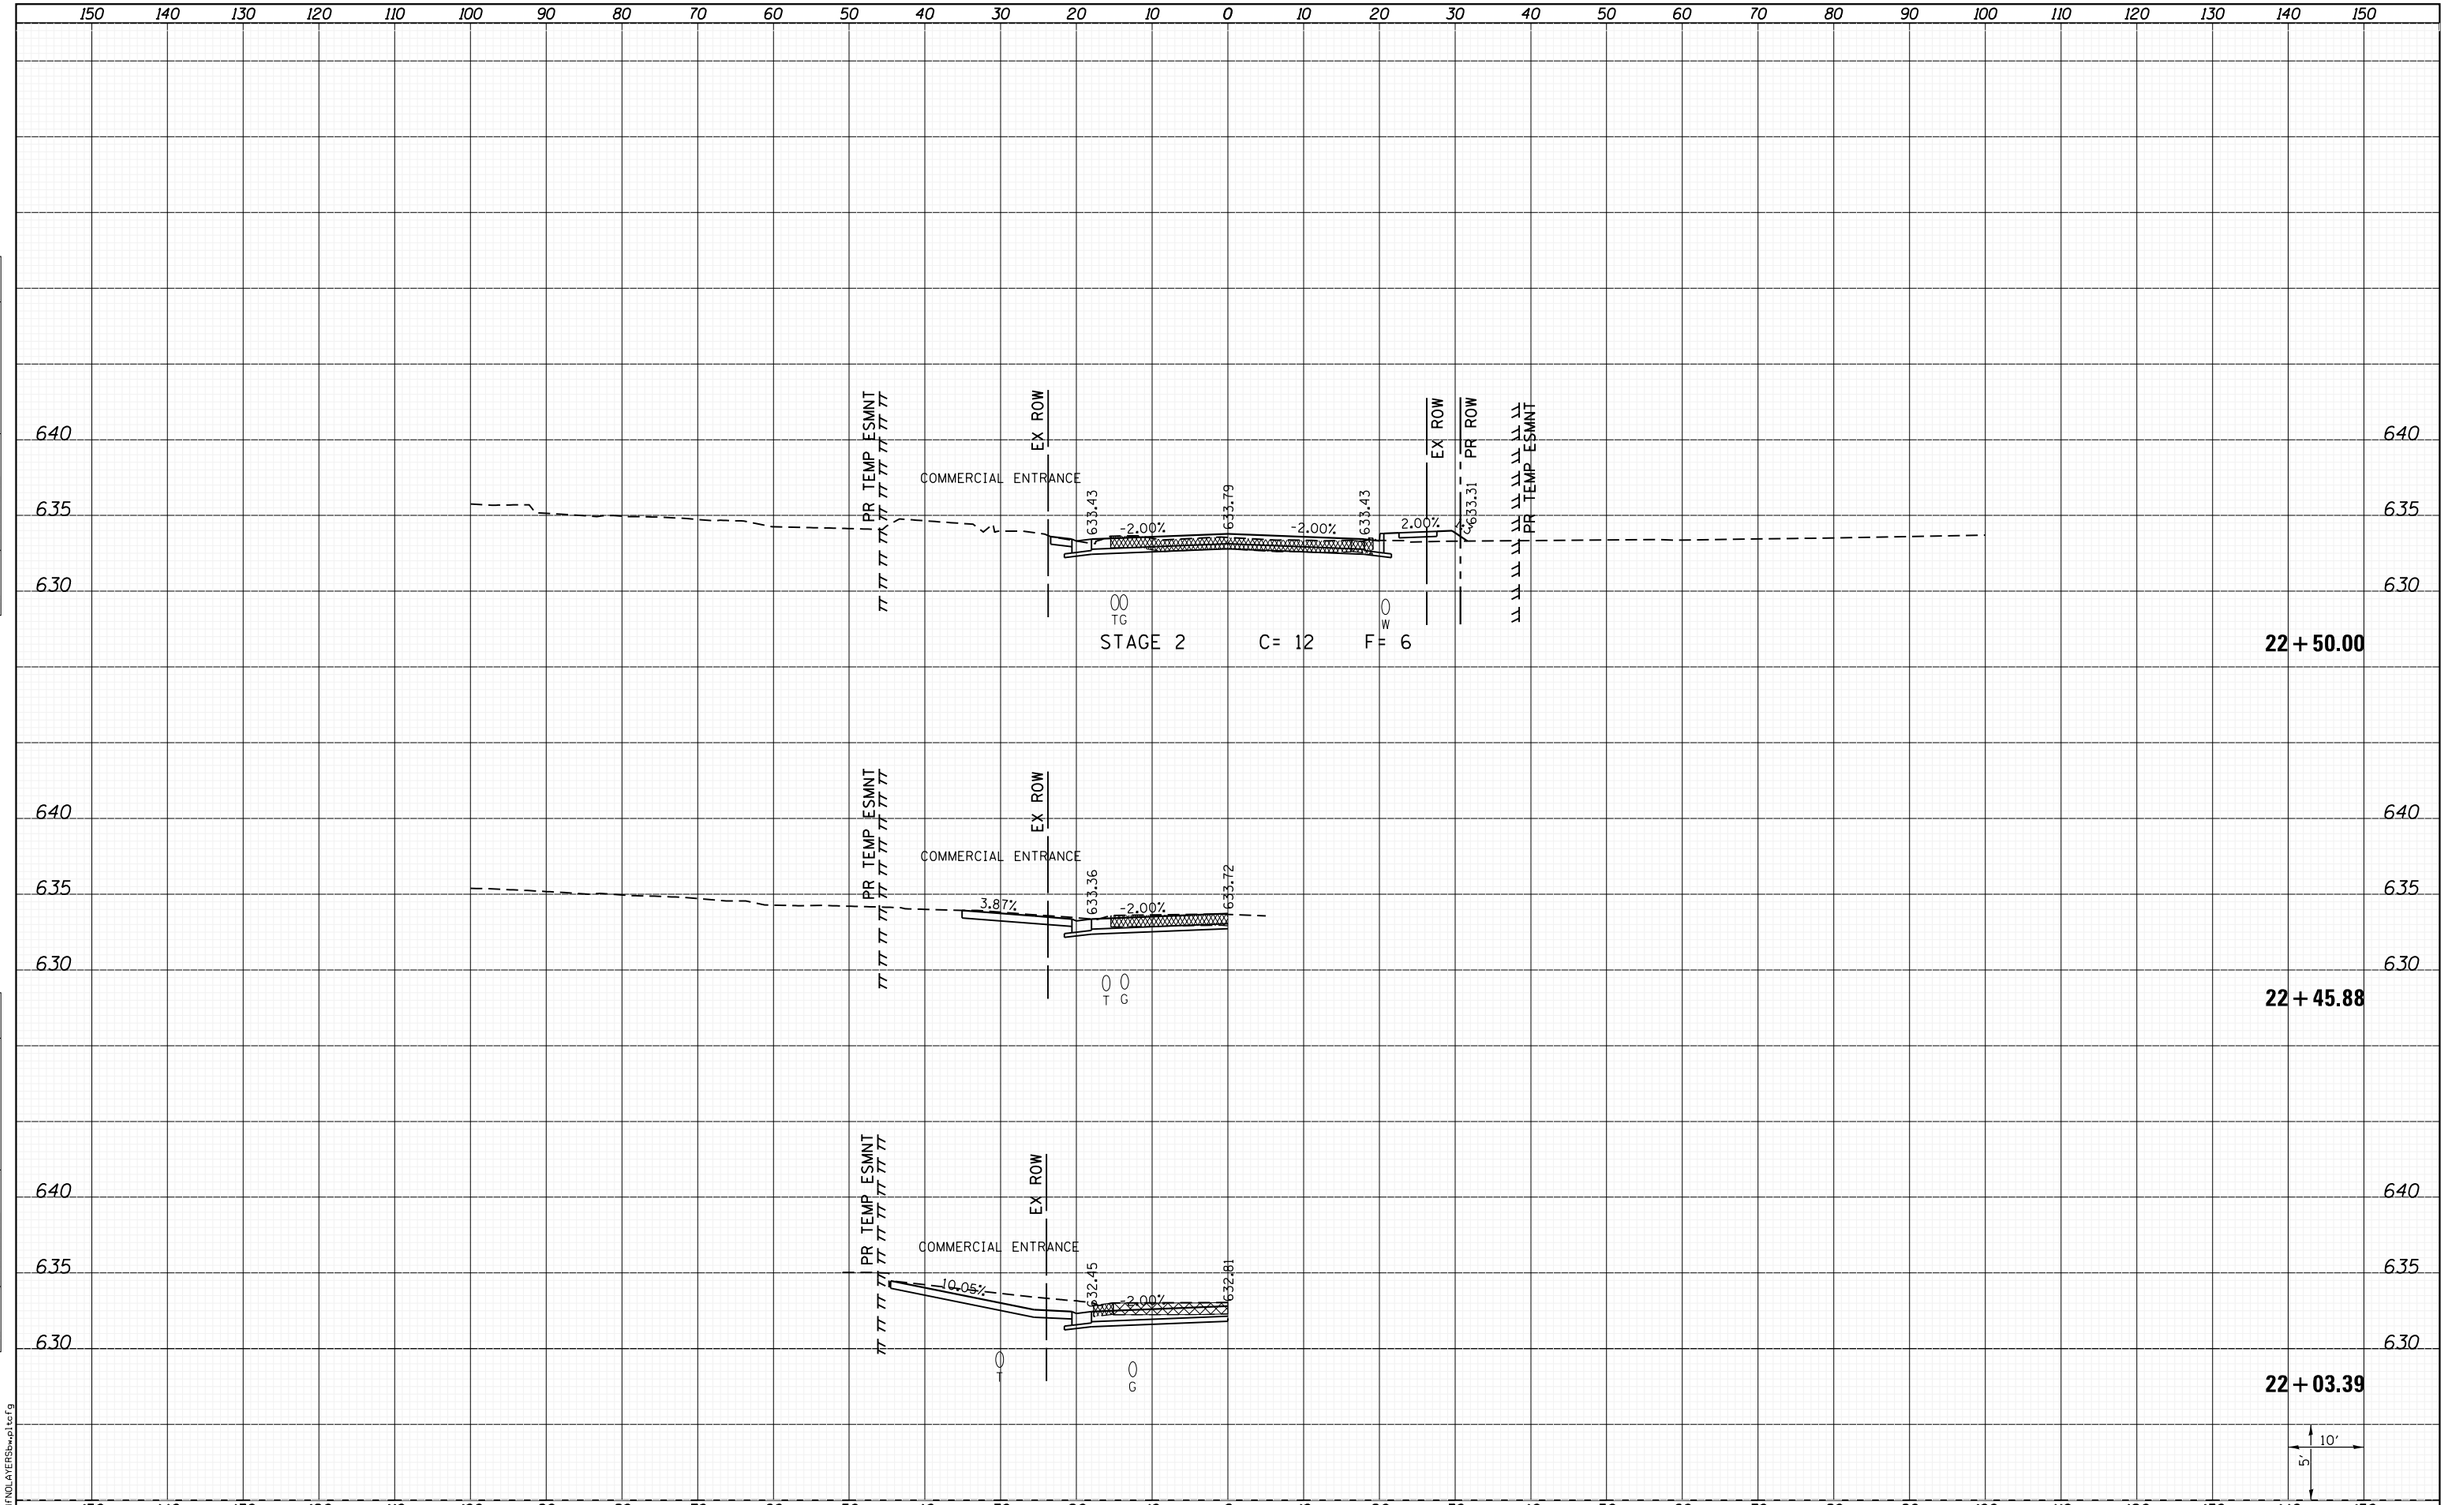

DATE	BY	
		SURVEYED
		PLOTTED
		TEMPLATE
		AREAS
		AREAS CHECKED

FINAL SURVEY — NOTE BOOK — NO.

DATE	BY	
		SURVEYED
		PLOTTED
		TEMPLATE
		AREAS
		AREAS CHECKED

ORIGINAL SURVEY — NOTE BOOK — NO.

LAST SAVED = 1/24/2013
PEN TABLE = V8-Half.tbl
PLOT DRIVER = pdfNOLAYERS=no.pltcfg

FILE NAME = I:\1001100_Phase II - 76817\Cad\T_Plans\306_D876817-sht-Illinois-xssht.dgn	USER NAME = kaklues	DESIGNED -	REVISED -
		DRAWN -	REVISED -
	PLOT SCALE = 20.0000 ' / in.	CHECKED -	REVISED -
	PLOT DATE = 1/25/2013 5:06:22 PM	DATE -	REVISED -

STATE OF ILLINOIS
DEPARTMENT OF TRANSPORTATION

HORNER & SHIFRIN, INC. ENGINEERS

SCALE:

CROSS SECTIONS
ILLINOIS AVE.

SHEET 4 OF 6 SHEETS STA. 22+03.39 TO STA. 22+50.00

F.A.P. RTE.	SECTION	COUNTY	TOTAL SHEETS	SHEET NO.
312	68-WRS-1	MONROE	760	712
		CONTRACT NO. 76817		
	ILLINOIS FED. AID PROJECT			