FINAL SURVEY	NOTE BOOK	NO.
SURVEYED		
PLOTTED		
TEMPLATE		
AREAS		
AREAS CHECKED		

BY	DATE

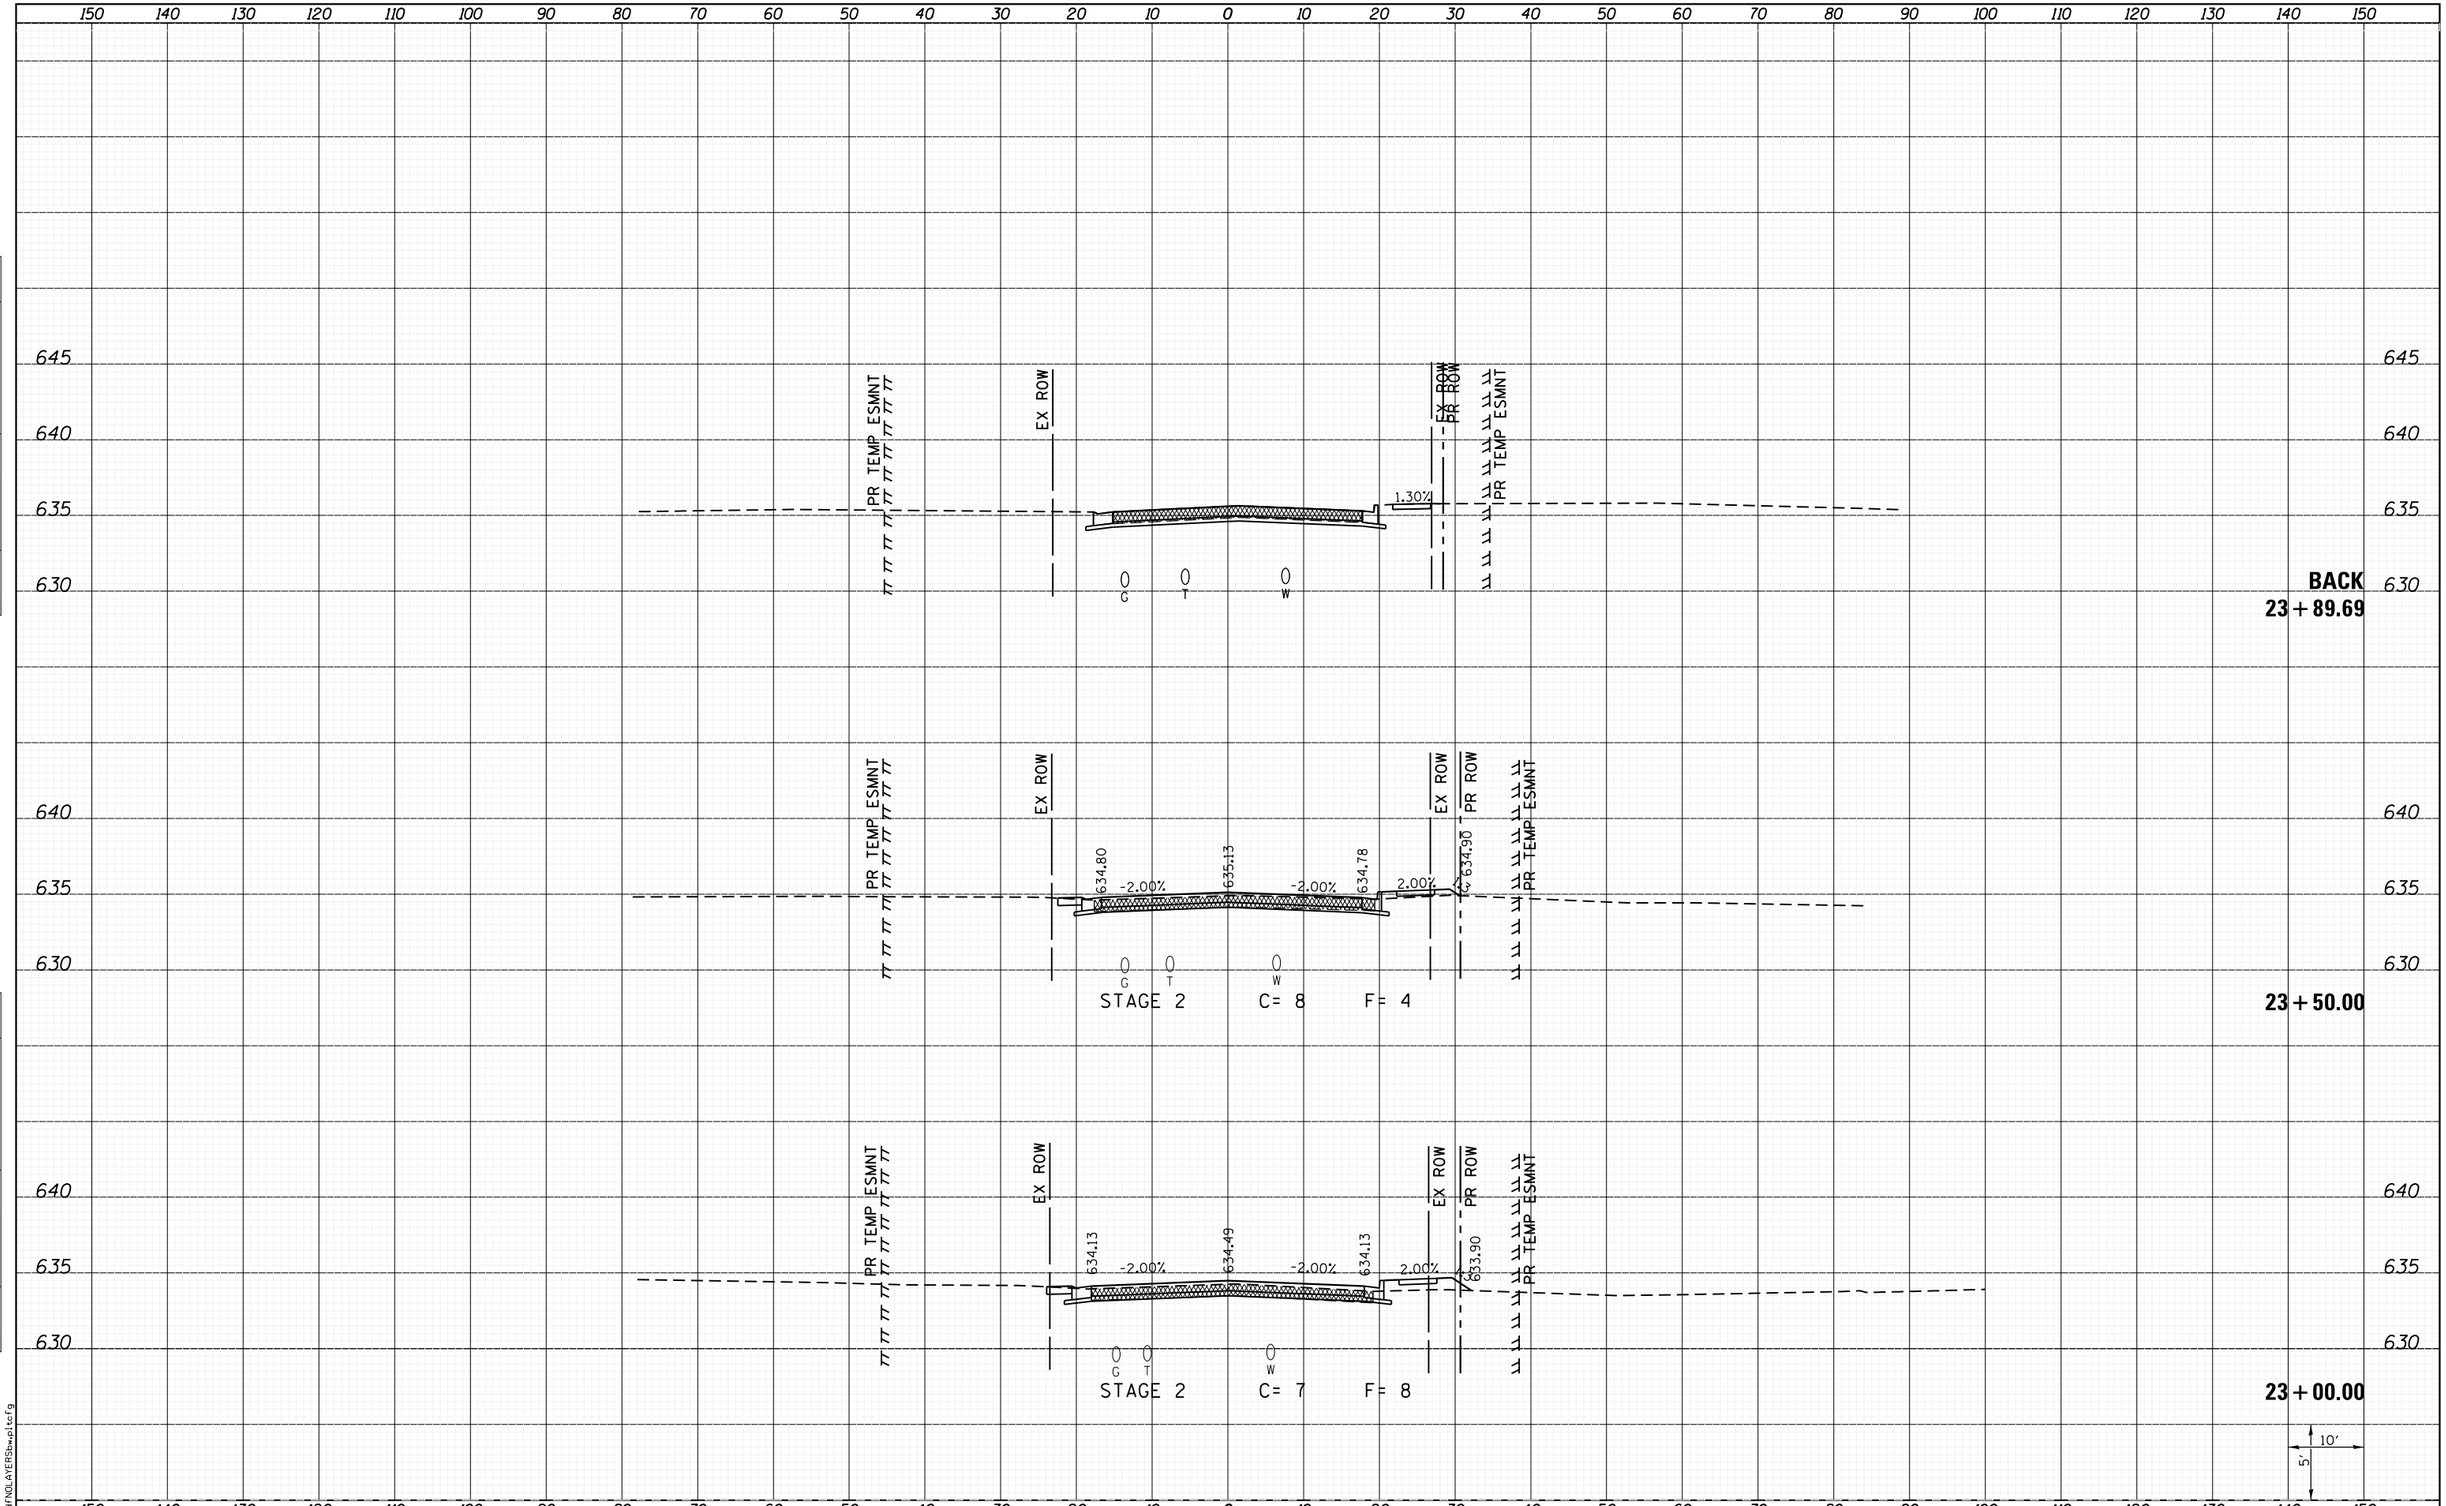

ORIGINAL SURVEY	NOTE BOOK	NO.
SURVEYED		
PLOTTED		
TEMPLATE		
AREAS		
AREAS CHECKED		

BY	DATE

LAST SAVED = 1/24/2013
PEN TABLE = V8-Half.tbl
PLOT DRIVER = pdfNOLAYERS=no.pltcfg

FILE NAME = I:\1001100_Phase II - 76817\Cad\T_Plans\306_D8	USER NAME = kaklues	DESIGNED -	REVISED -
76817-sht-Illinois-xssht.dgn		DRAWN -	REVISED -
	PLOT SCALE = 20.0000 ' / in.	CHECKED -	REVISED -
	PLOT DATE = 1/25/2013 5:06:23 PM	DATE -	REVISED -

STATE OF ILLINOIS
DEPARTMENT OF TRANSPORTATION

HORNER & SHIFRIN, INC. ENGINEERS

CROSS SECTIONS
ILLINOIS AVE.

SCALE:

SHEET 5 OF 6 SHEETS STA. 23+00.00 TO STA. 23+89.69

F.A.P. RTE.	SECTION	COUNTY	TOTAL SHEETS	SHEET NO.
312	68-WRS-1	MONROE	760	713
		CONTRACT NO. 76817		
		ILLINOIS FED. AID PROJECT		