FINAL SURVEY	DATE
NOTE BOOK	BY
NO.	SURVEYED
	PLOTTED
	TEMPLATE
	AREAS
	AREAS CHECKED

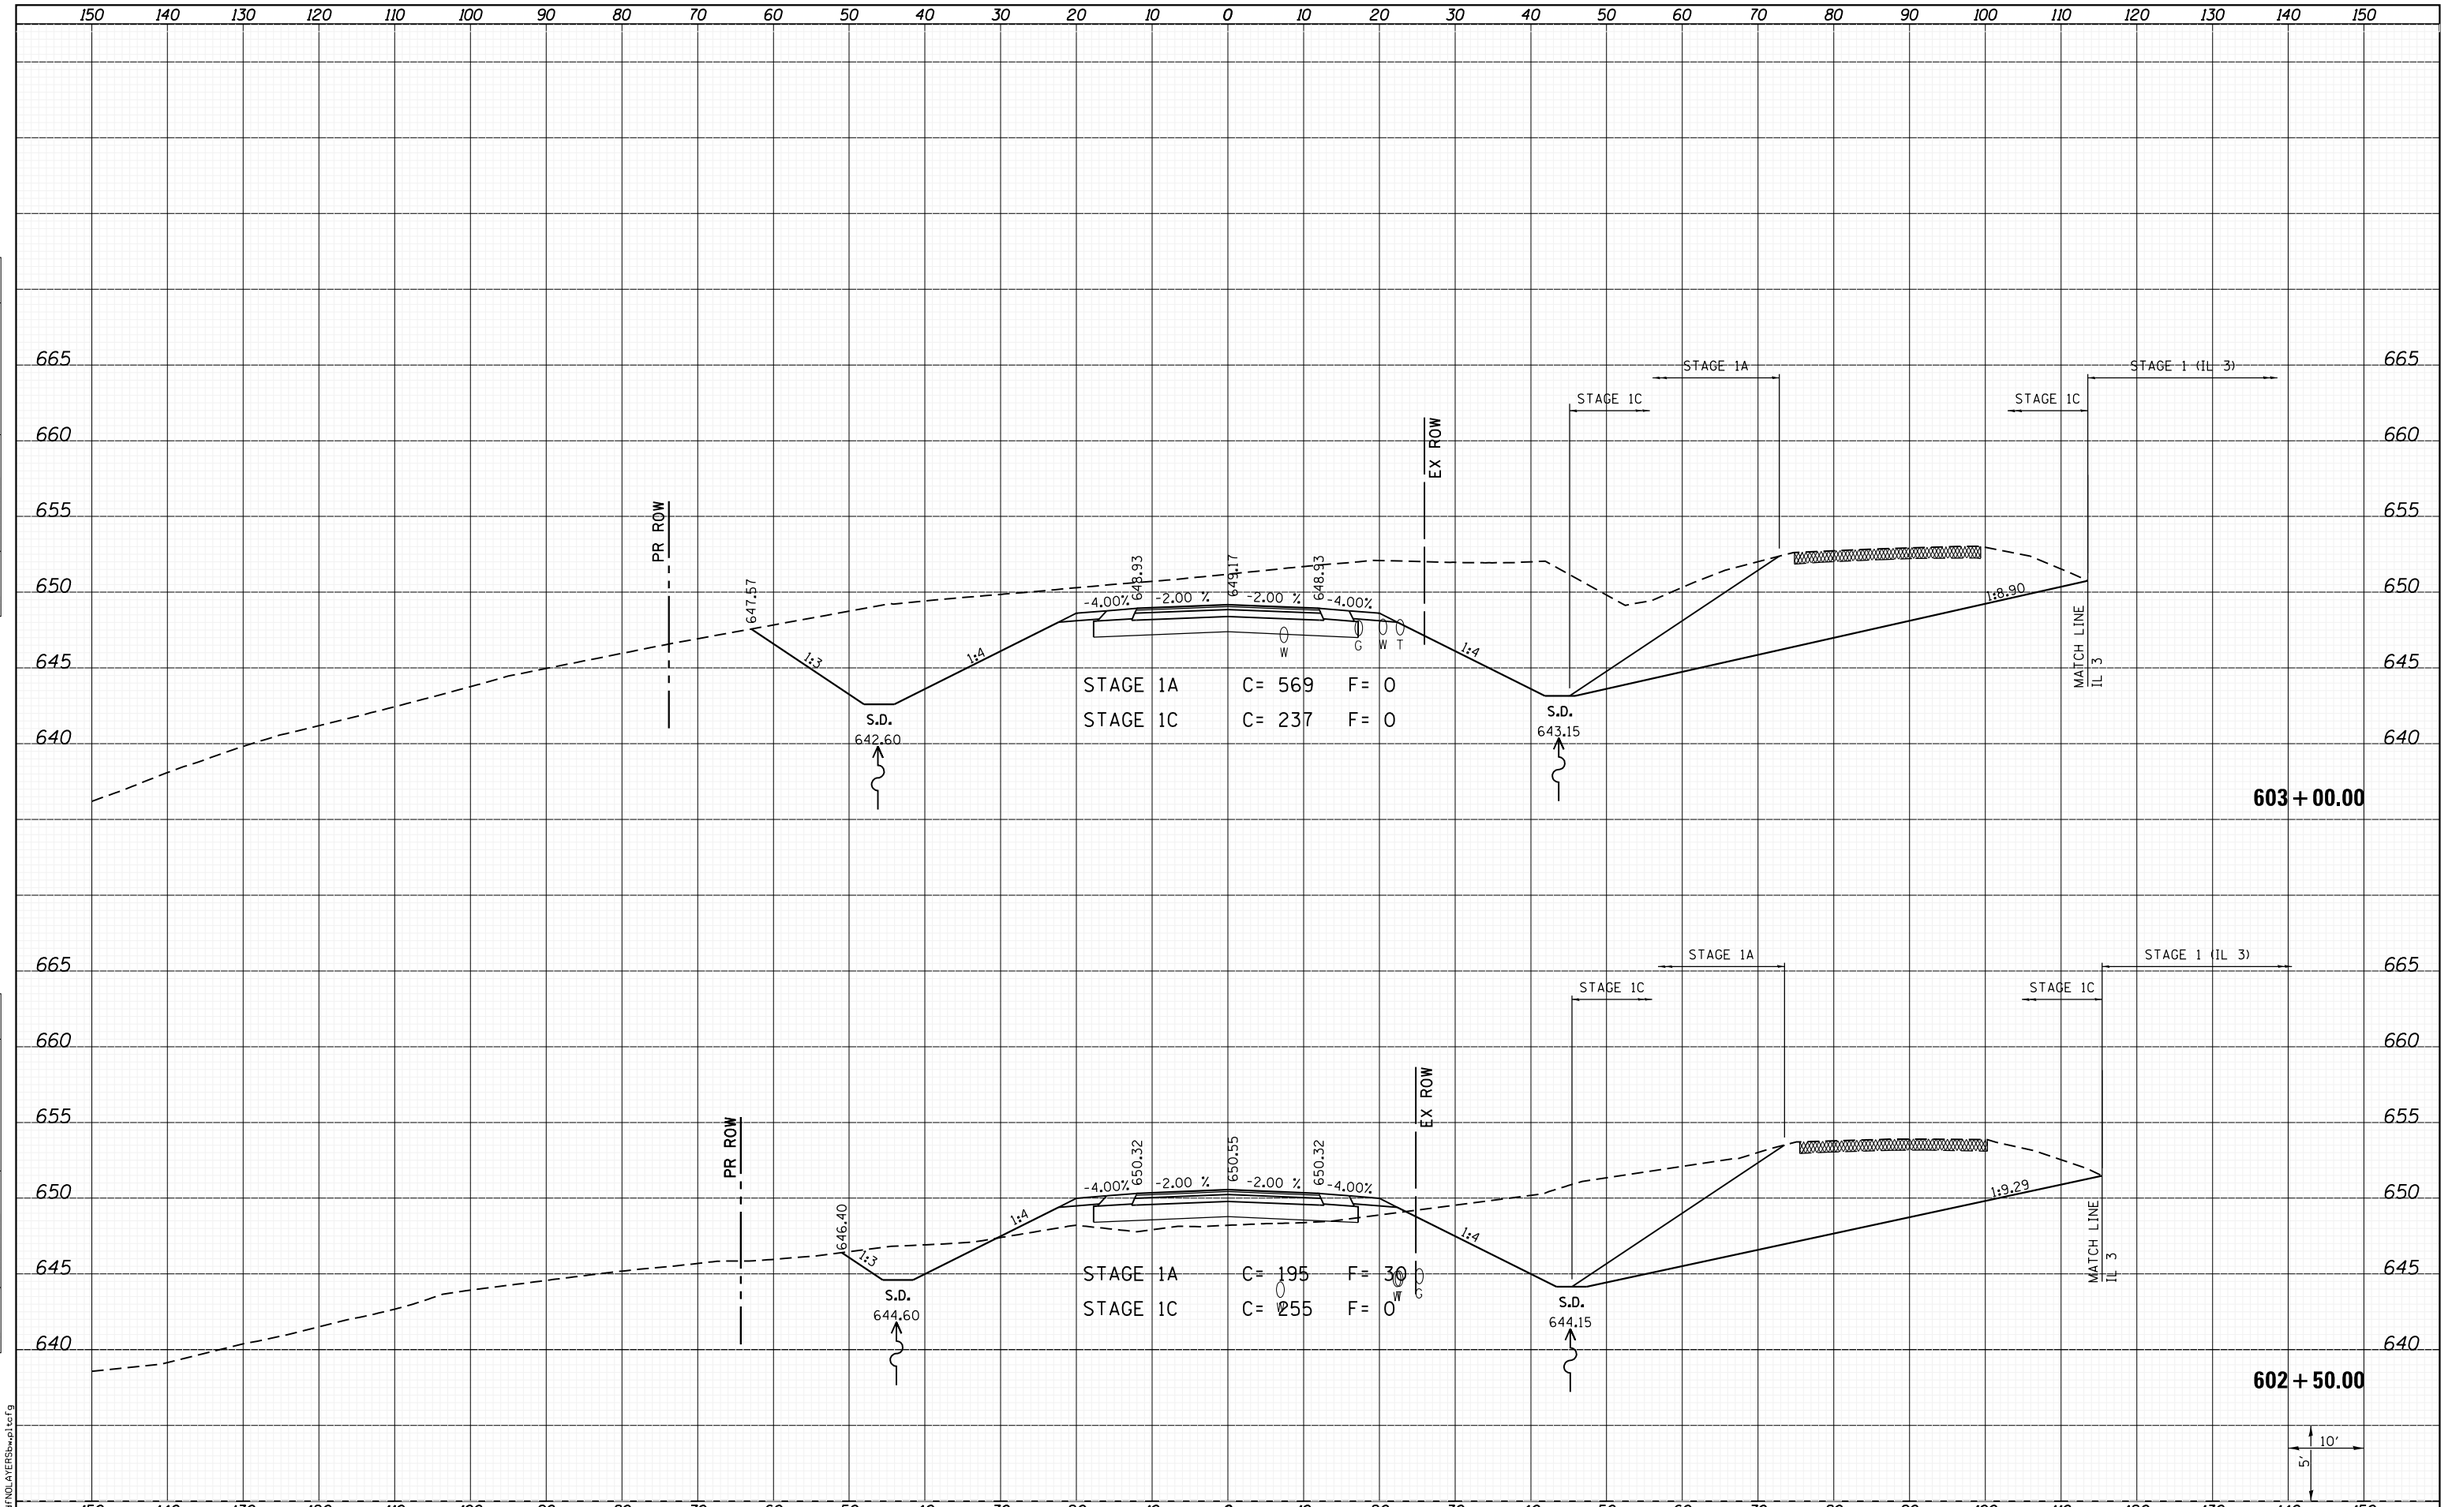

ORIGINAL SURVEY	DATE
NOTE BOOK	BY
NO.	SURVEYED
	PLOTTED
	TEMPLATE
	AREAS
	AREAS CHECKED

LAST SAVED = 1/24/2013
PEN TABLE = V8i-Half.tbl
PLOT DRIVER = pdfNOLAYERSbw.plotcfg

FILE NAME = I:\1001100_Phase II - 76817\Cad\T_Plans\309_D8\76817-sht-Moore-xssht.dgn	USER NAME = kaklues	DESIGNED -	REVISED -
		DRAWN -	REVISED -
	PLOT SCALE = 20.0000 ' / in.	CHECKED -	REVISED -
	PLOT DATE = 1/25/2013 5:06:39 PM	DATE -	REVISED -

STATE OF ILLINOIS
DEPARTMENT OF TRANSPORTATION

HORNER & SHIFRIN, INC. ENGINEERS

CROSS SECTIONS
NORTH MOORE ST.

SCALE:

SHEET 3 OF 9 SHEETS | STA. 602+50.00 TO STA. 603+00.00

F.A.P. RTE.	SECTION	COUNTY	TOTAL SHEETS	SHEET NO.
312	68-WRS-1	MONROE	760	732
		CONTRACT NO. 76817		
		ILLINOIS FED. AID PROJECT		