FINAL SURVEY	NOTE BOOK	NO.
SURVEYED		
PLOTTED		
TEMPLATE		
AREAS		
AREAS CHECKED		

BY	DATE

ORIGINAL SURVEY	NOTE BOOK	NO.
SURVEYED		
PLOTTED		
TEMPLATE		
AREAS		
AREAS CHECKED		

BY	DATE

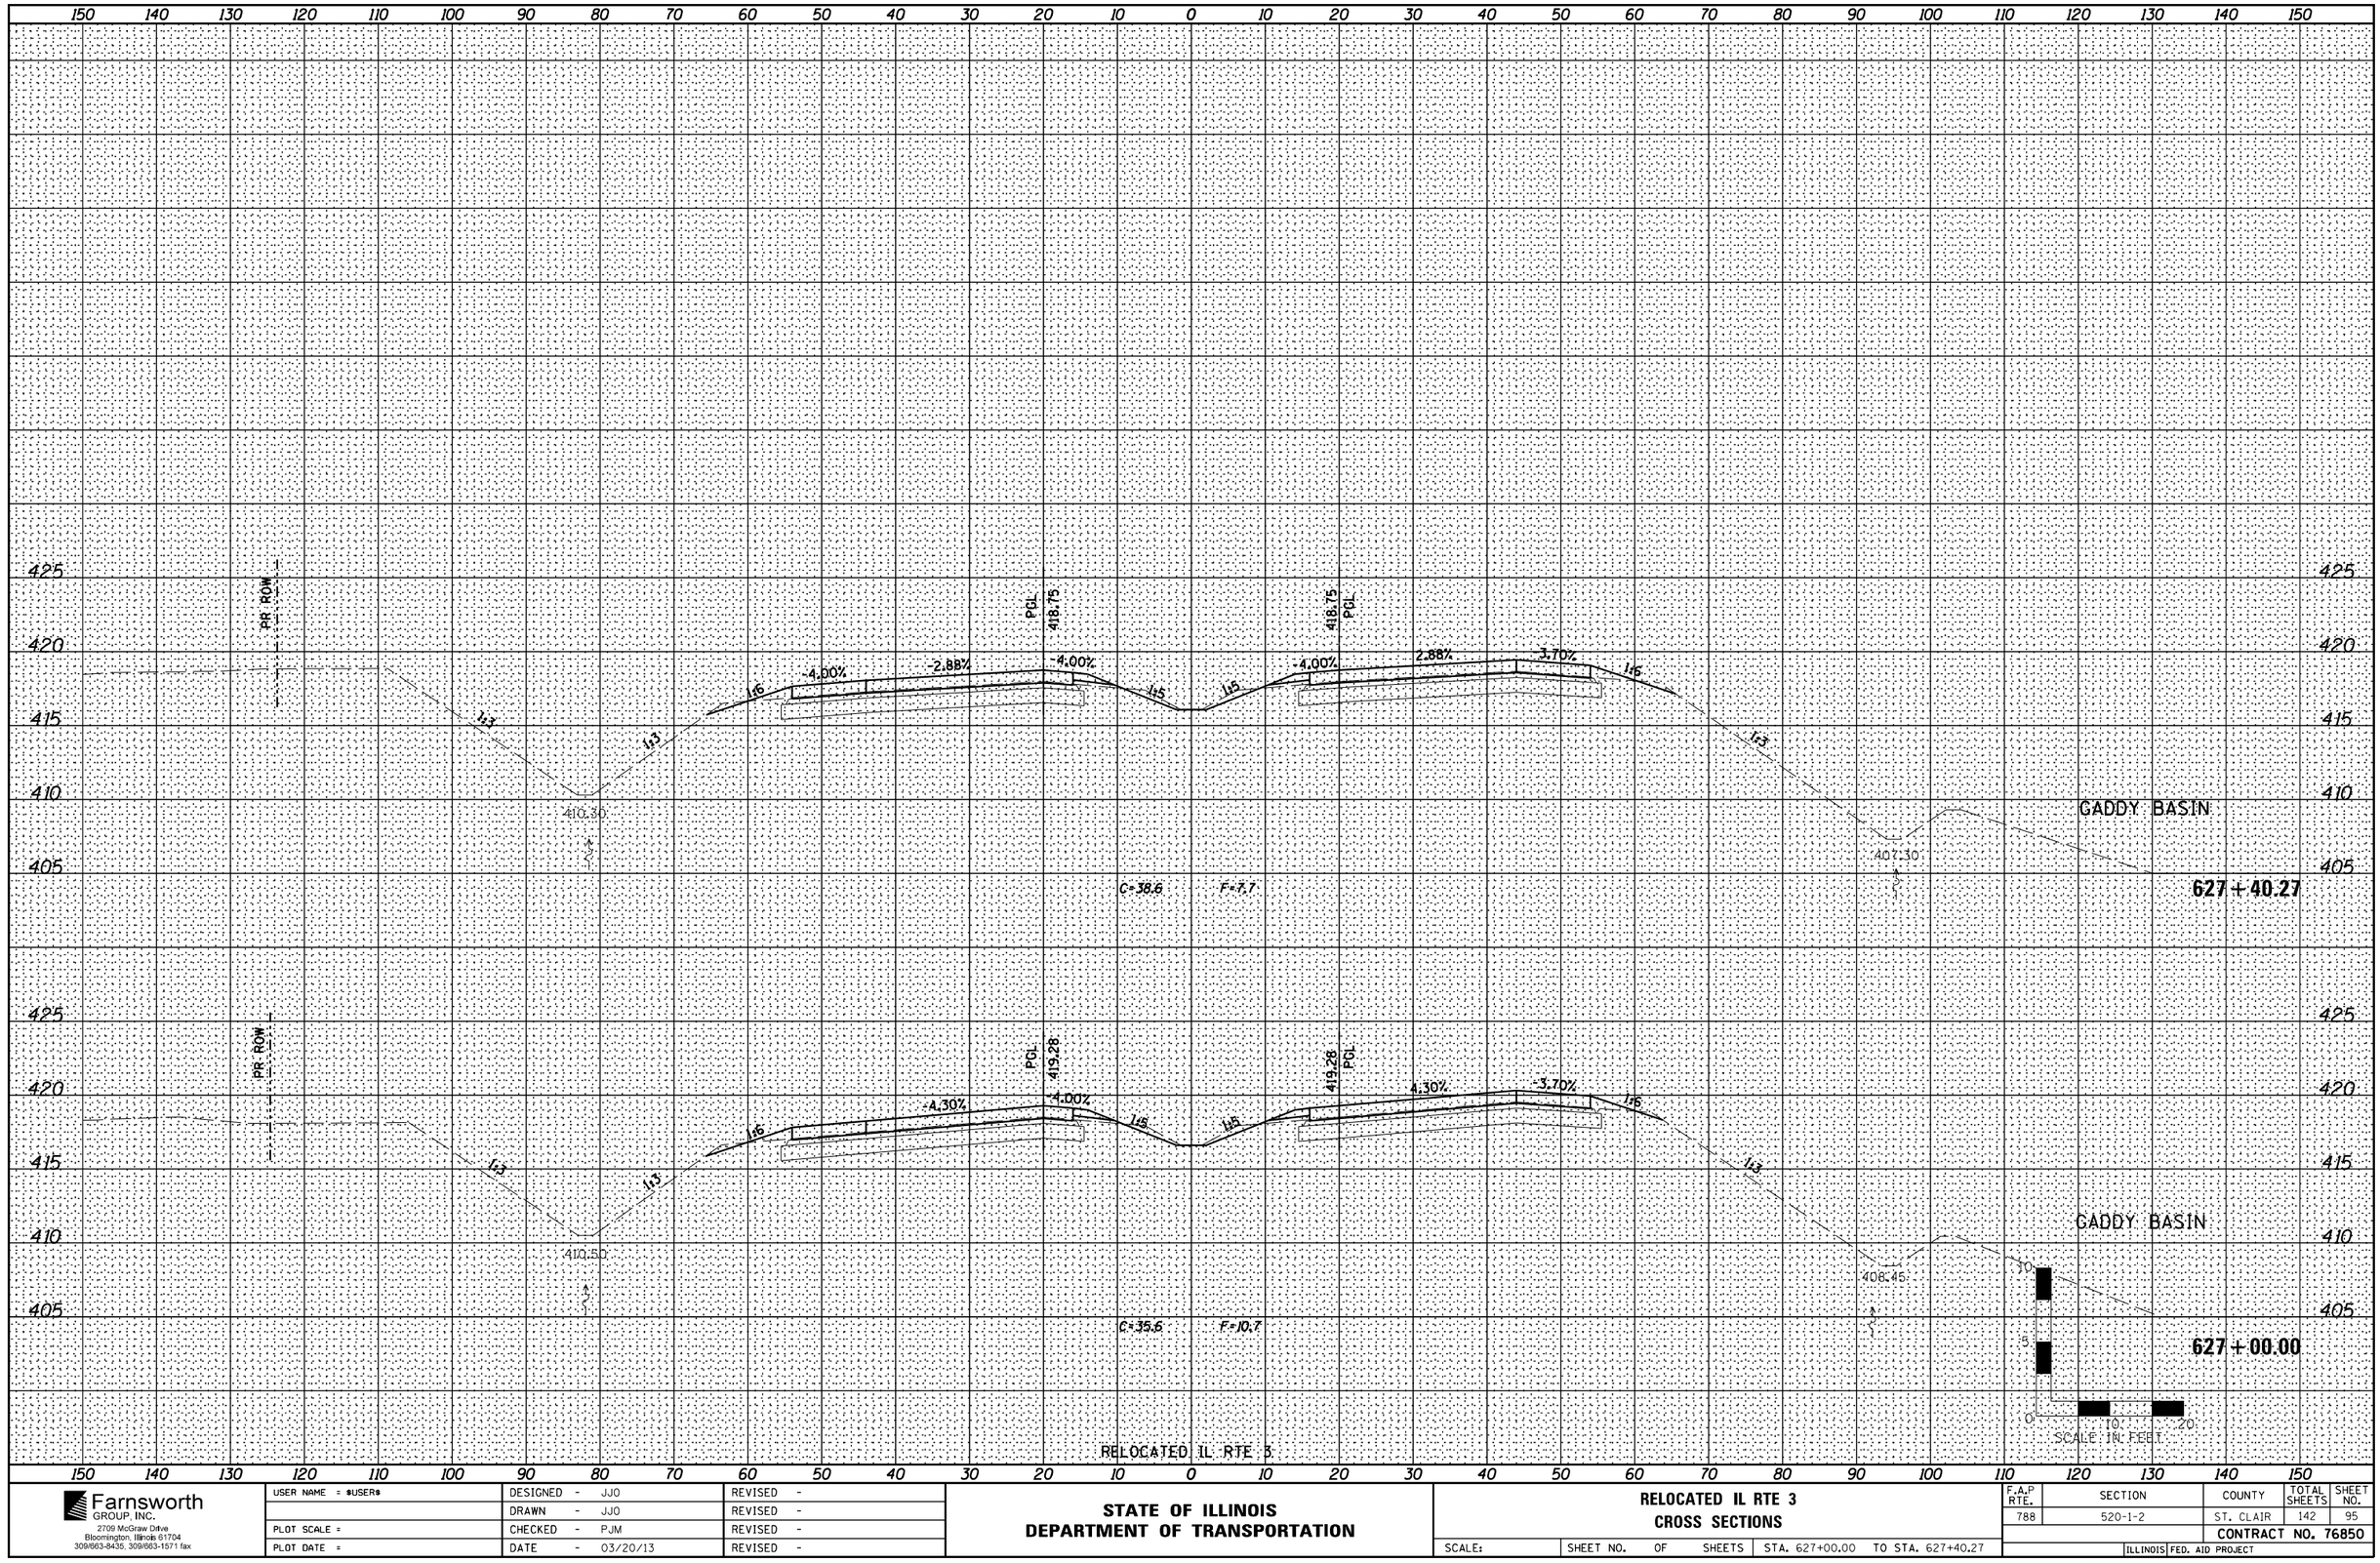

USER NAME = $USER$	DESIGNED - JJO	REVISED -	
	DRAWN - JJO	REVISED -	
PLOT SCALE =	CHECKED - PJM	REVISED -	
PLOT DATE =	DATE - 03/20/13	REVISED -	

Farnsworth GROUP, INC.
2709 McGraw Drive
Bloomington, Illinois 61704
309/663-8435, 309/663-1571 fax

STATE OF ILLINOIS
DEPARTMENT OF TRANSPORTATION

RELOCATED IL RTE 3
CROSS SECTIONS

SCALE: | SHEET NO. OF SHEETS | STA. 627+00.00 TO STA. 627+40.27

F.A.P RTE.	SECTION	COUNTY	TOTAL SHEETS	SHEET NO.
788	520-1-2	ST. CLAIR	142	95
		CONTRACT NO. 76850		
	ILLINOIS FED. AID PROJECT			