FINAL SURVEY	NOTE BOOK	NO.
SURVEYED		BY
PLOTTED		
TEMPLATE		
AREAS		AREAS CHECKED

ORIGINAL SURVEY	NOTE BOOK	NO.
SURVEYED		BY
PLOTTED		
TEMPLATE		
AREAS		AREAS CHECKED

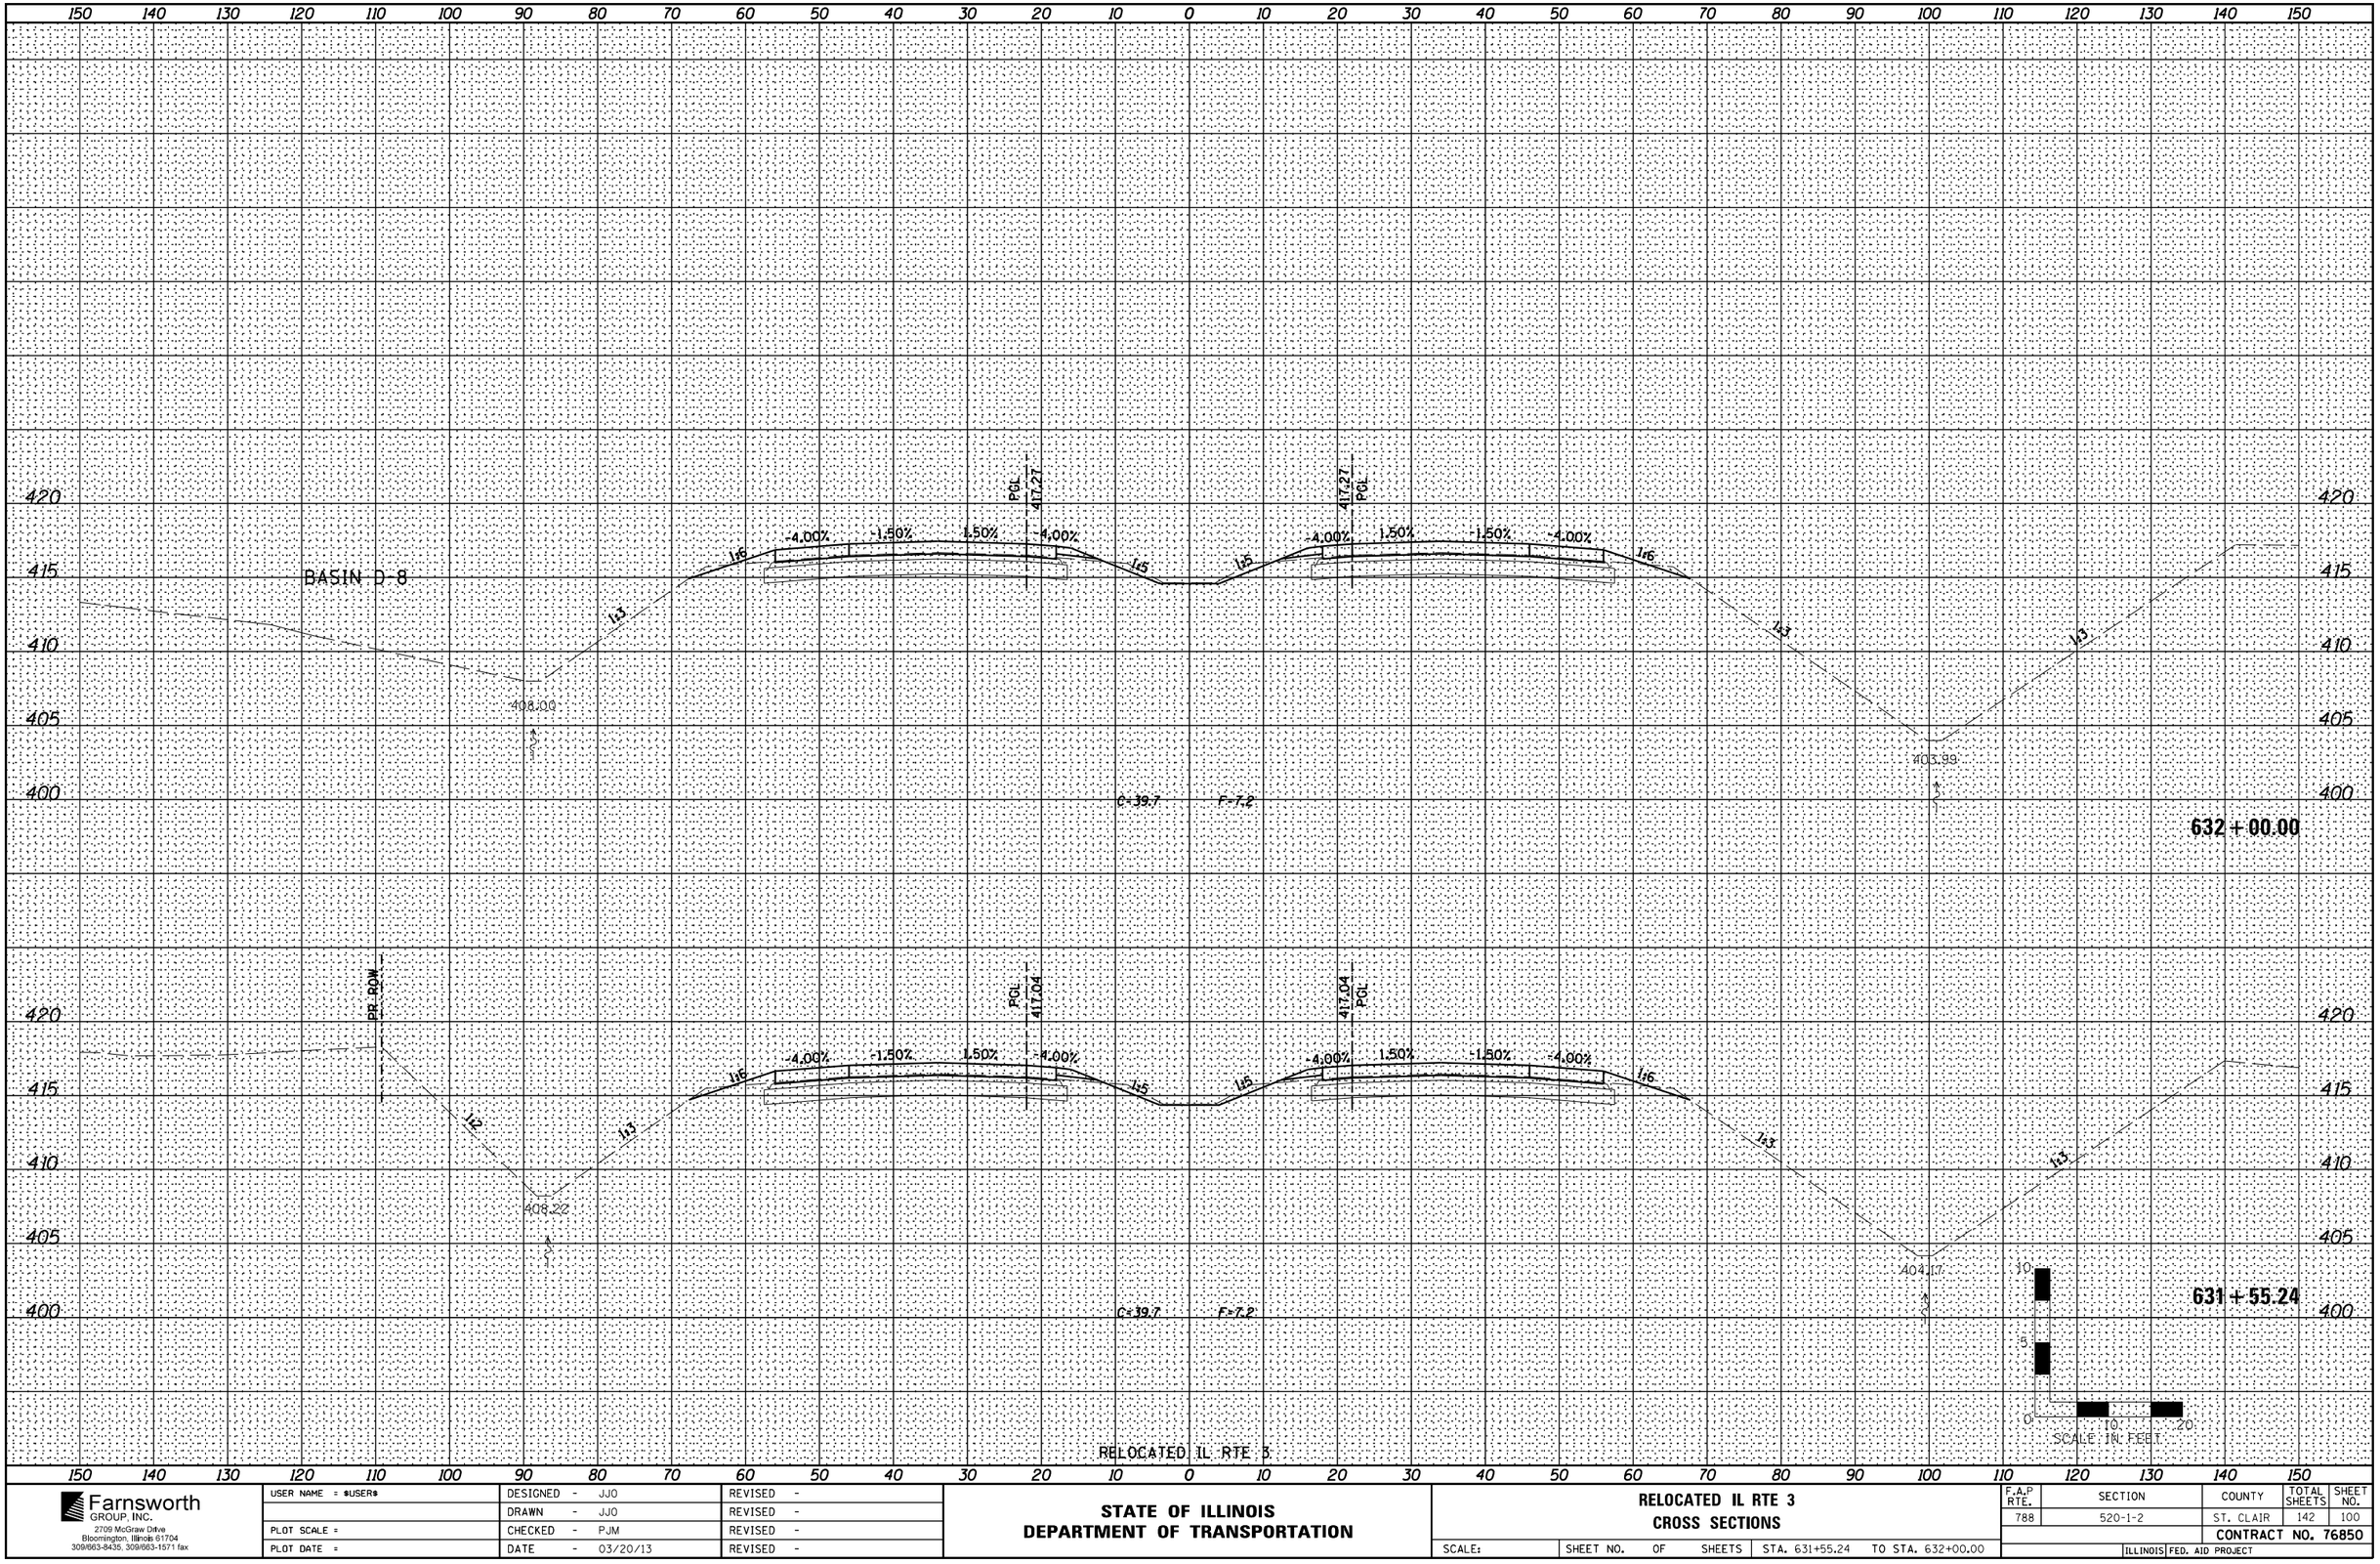

Farnsworth GROUP, INC. 2709 McGraw Drive Bloomington, Illinois 61704 309/663-8435, 309/663-1571 fax	USER NAME = $USER$	DESIGNED - JJO	REVISED -	STATE OF ILLINOIS DEPARTMENT OF TRANSPORTATION	RELOCATED IL RTE 3 CROSS SECTIONS
		DRAWN - JJO	REVISED -		
	PLOT SCALE =	CHECKED - PJM	REVISED -		
	PLOT DATE =	DATE - 03/20/13	REVISED -		SCALE: SHEET NO. OF SHEETS STA. 631+55.24 TO STA. 632+00.00

F.A.P RTE.	SECTION	COUNTY	TOTAL SHEETS	SHEET NO.
788	520-1-2	ST. CLAIR	142	100
		CONTRACT NO. 76850		
	ILLINOIS FED. AID PROJECT			