FINAL SURVEY		BY	DATE
NOTE BOOK	SURVEYED		
NO.	PLOTTED		
	TEMPLATE		
	AREAS		
	AREAS CHECKED		

ORIGINAL SURVEY		BY	DATE
NOTE BOOK	SURVEYED		
NO.	PLOTTED		
	TEMPLATE		
	AREAS		
	AREAS CHECKED		

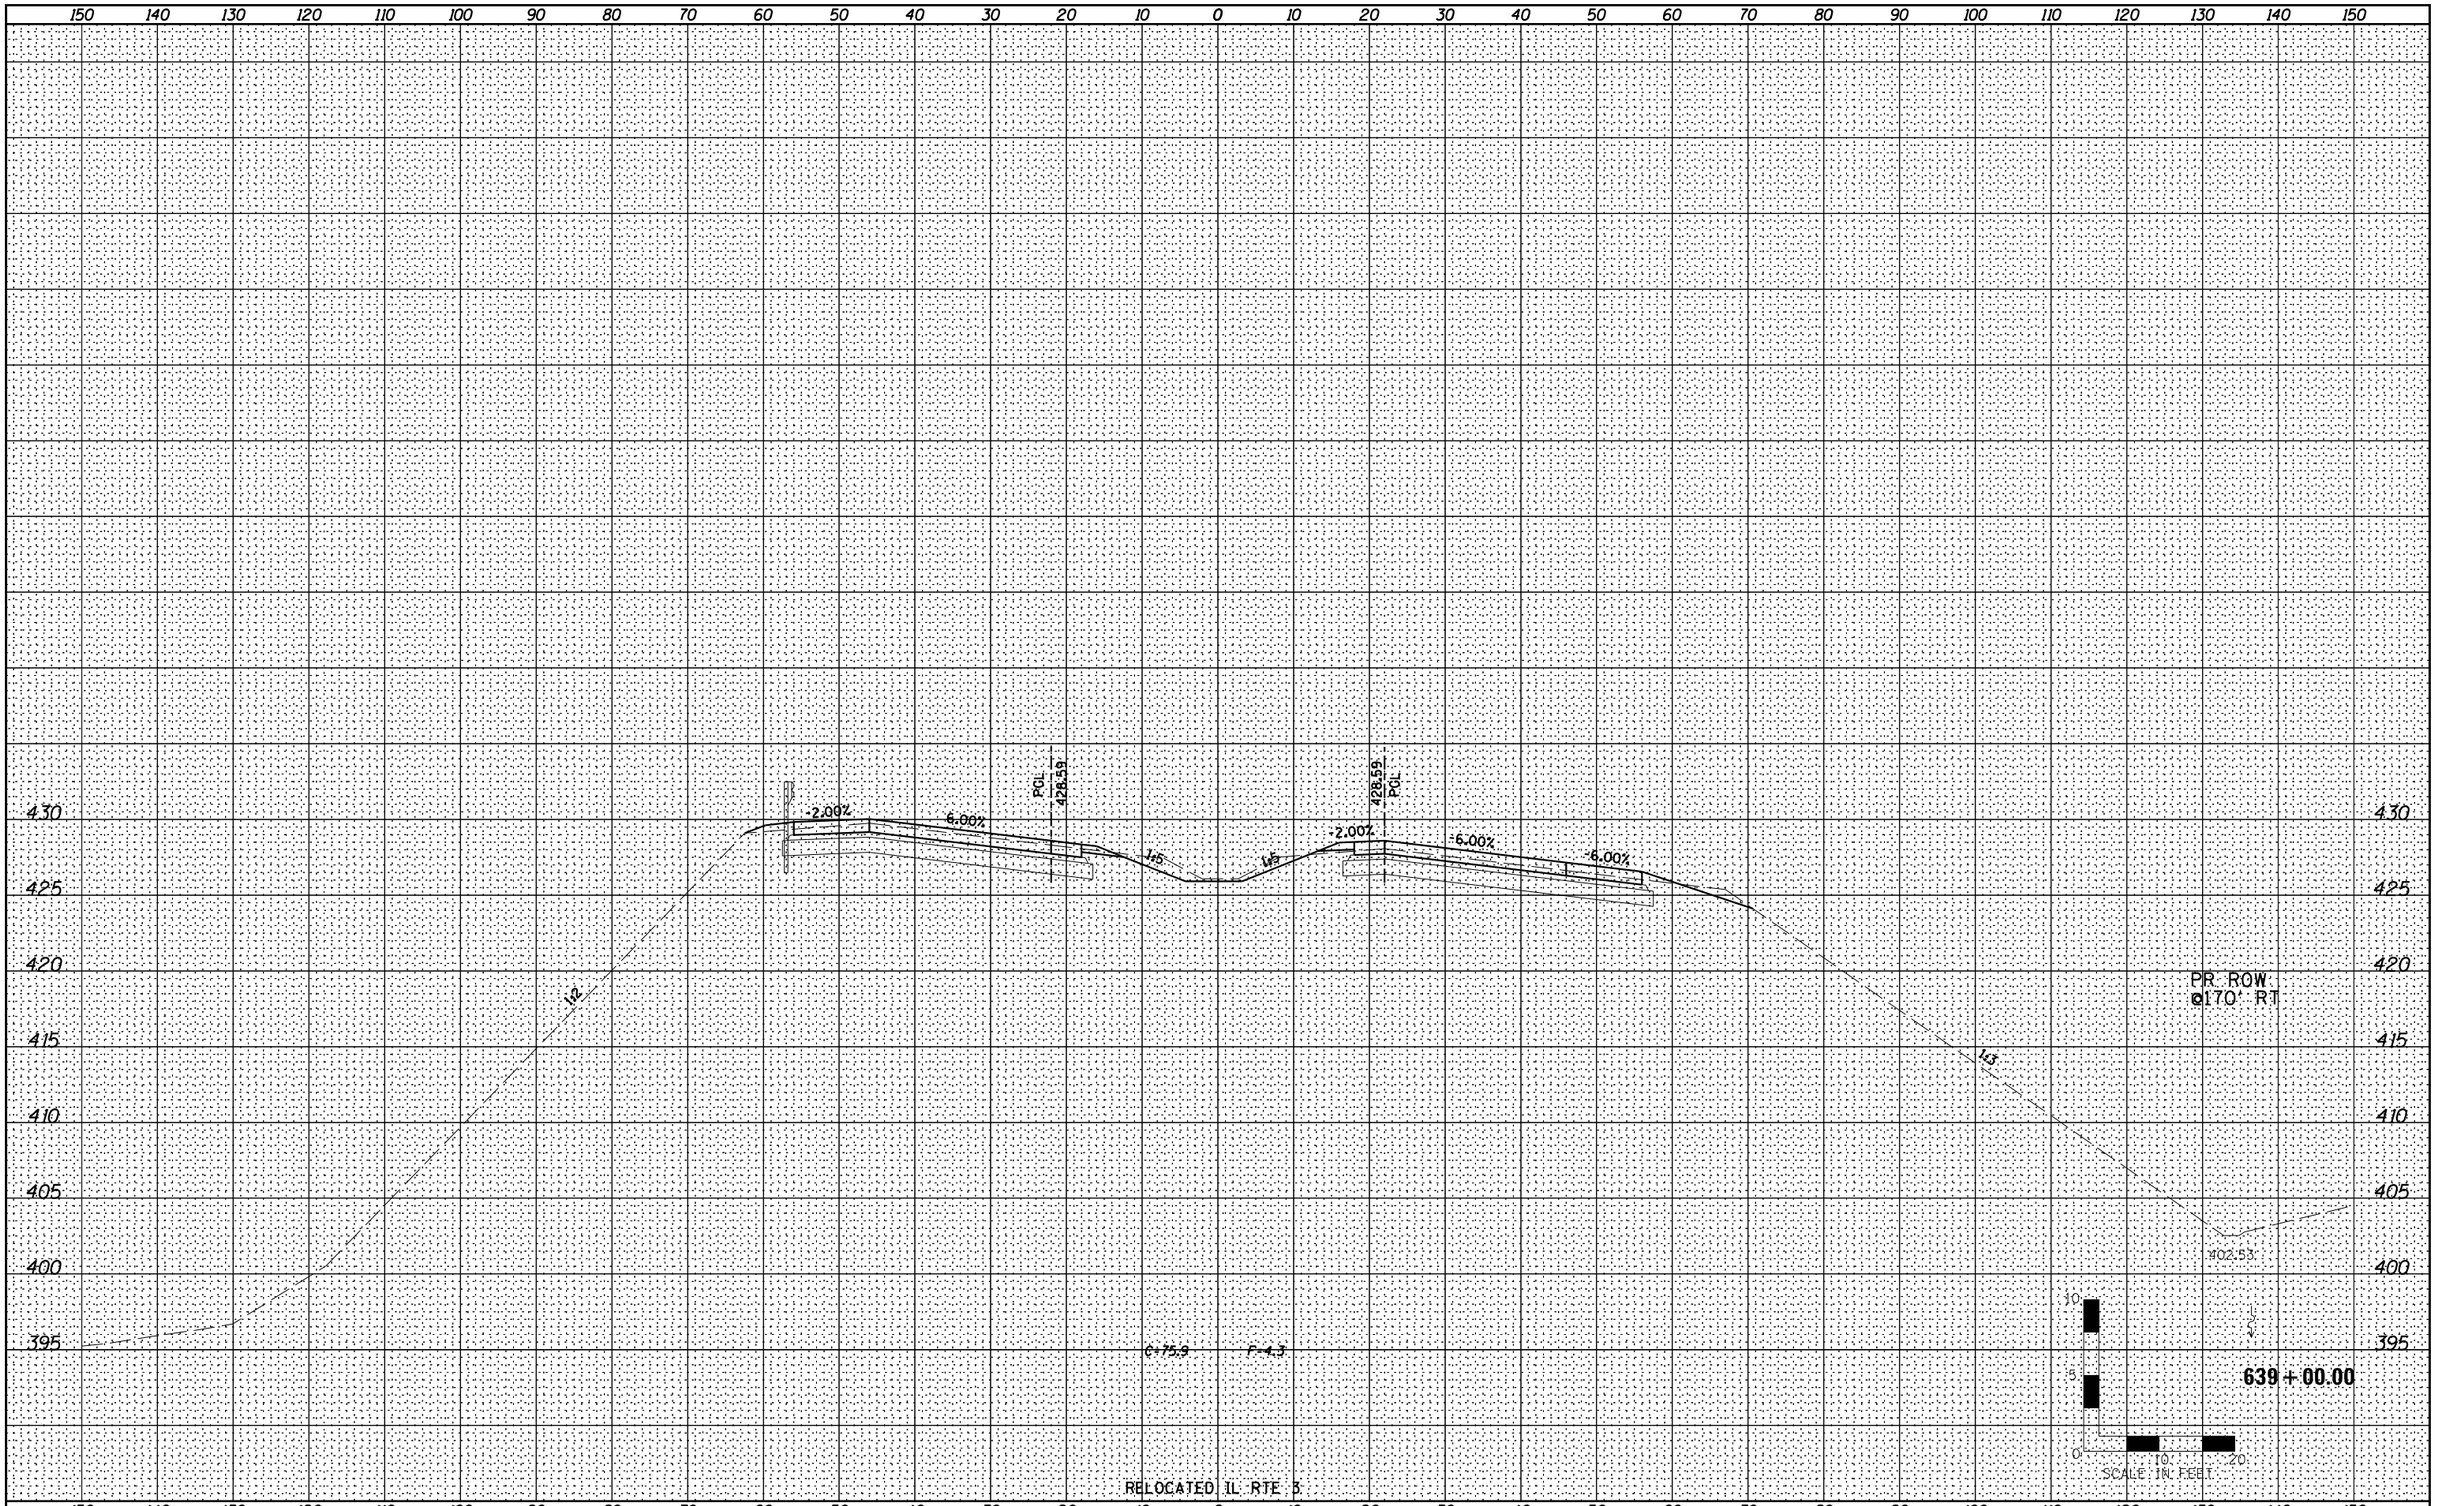

Farnsworth GROUP, INC. 2709 McGraw Drive Bloomington, Illinois 61704 309/663-8435, 309/663-1571 fax	USER NAME = $USER$	DESIGNED - JJO	REVISED -	STATE OF ILLINOIS DEPARTMENT OF TRANSPORTATION	RELOCATED IL RTE 3 CROSS SECTIONS
		DRAWN - JJO	REVISED -		
	PLOT SCALE =	CHECKED - PJM	REVISED -		
	PLOT DATE =	DATE - 03/20/13	REVISED -		

SCALE: | SHEET NO. OF SHEETS | STA. 639+00.00 | TO STA. 639+00.00

F.A.P RTE.	SECTION	COUNTY	TOTAL SHEETS	SHEET NO.
788	520-1-2	ST. CLAIR	142	109
		CONTRACT NO. 76850		
	ILLINOIS FED. AID PROJECT			