LEGEND

- IMPACT ATTENUATOR
- TEMPORARY CONCRETE BARRIER
- BARRELS WITH STEADY BURNING LIGHT
- TEMPORARY BRIDGE TRAFFIC SIGNALS
- TYPE III BARRICADE

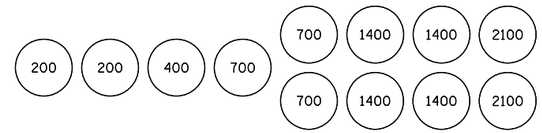

SAND MODULE IMPACT ATTENUATOR LAYOUT
(IF OPTION USED)

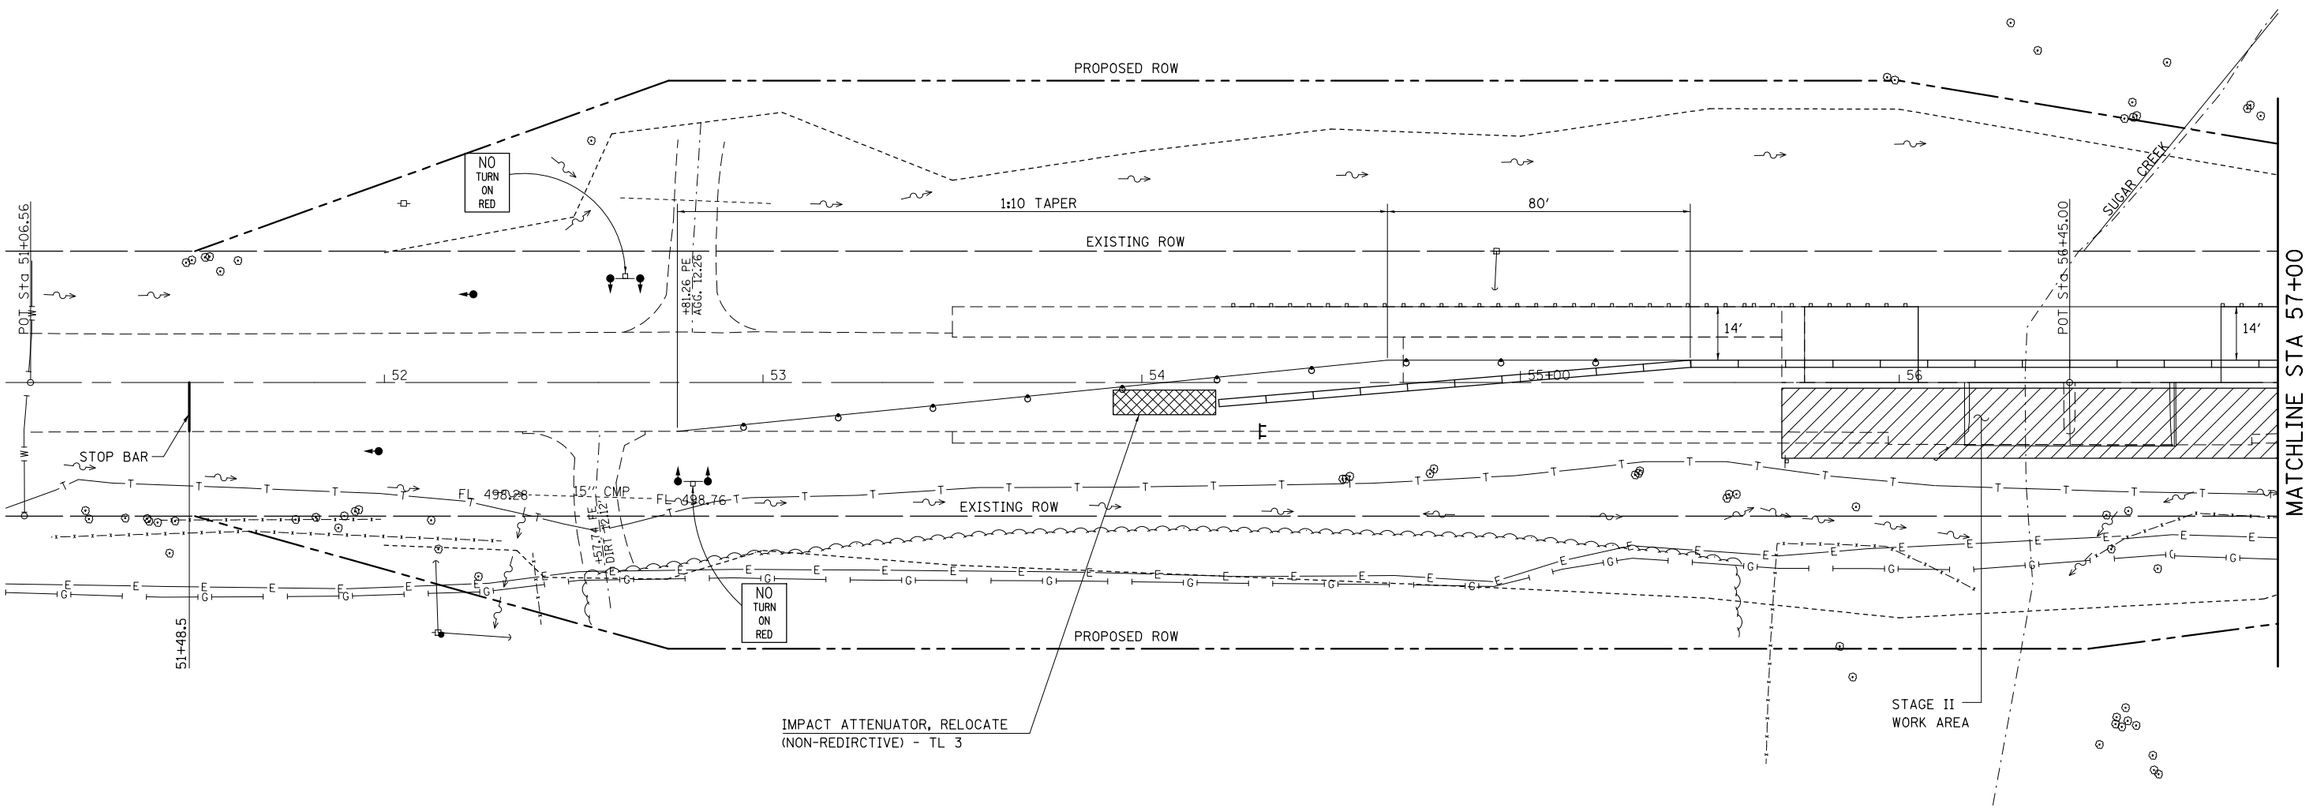

SEQUENCE OF CONSTRUCTION - STAGE II:

RELOCATE 450 FT OF TEMPORARY CONCRETE BARRIER AND RELOCATE 2 EACH IMPACT ATTENUATORS.

SEE STANDARD 701321 FOR DETAILS NOT SHOWN ON PLANS.

20' 0 20' 40'
SCALE: 1" = 20'

FILE NAME = $FILEL$	USER NAME = $USER$	DESIGNED -	REVISED -	STATE OF ILLINOIS DEPARTMENT OF TRANSPORTATION	STAGE II CONSTRUCTION			F.A.P. RTE.	SECTION	COUNTY	TOTAL SHEETS / SHEET NO.
		DRAWN -	REVISED -					793	40BR-1	MADISON	72 / 17
	PLOT SCALE = $SCALE$	CHECKED -	REVISED -							CONTRACT NO. 76A36	
	PLOT DATE = $DATE$	DATE -	REVISED -		SCALE:	SHEET NO. 3 OF 4 SHEETS	STA. TO STA.	FED. ROAD DIST. NO.	ILLINOIS	FED. AID PROJECT	