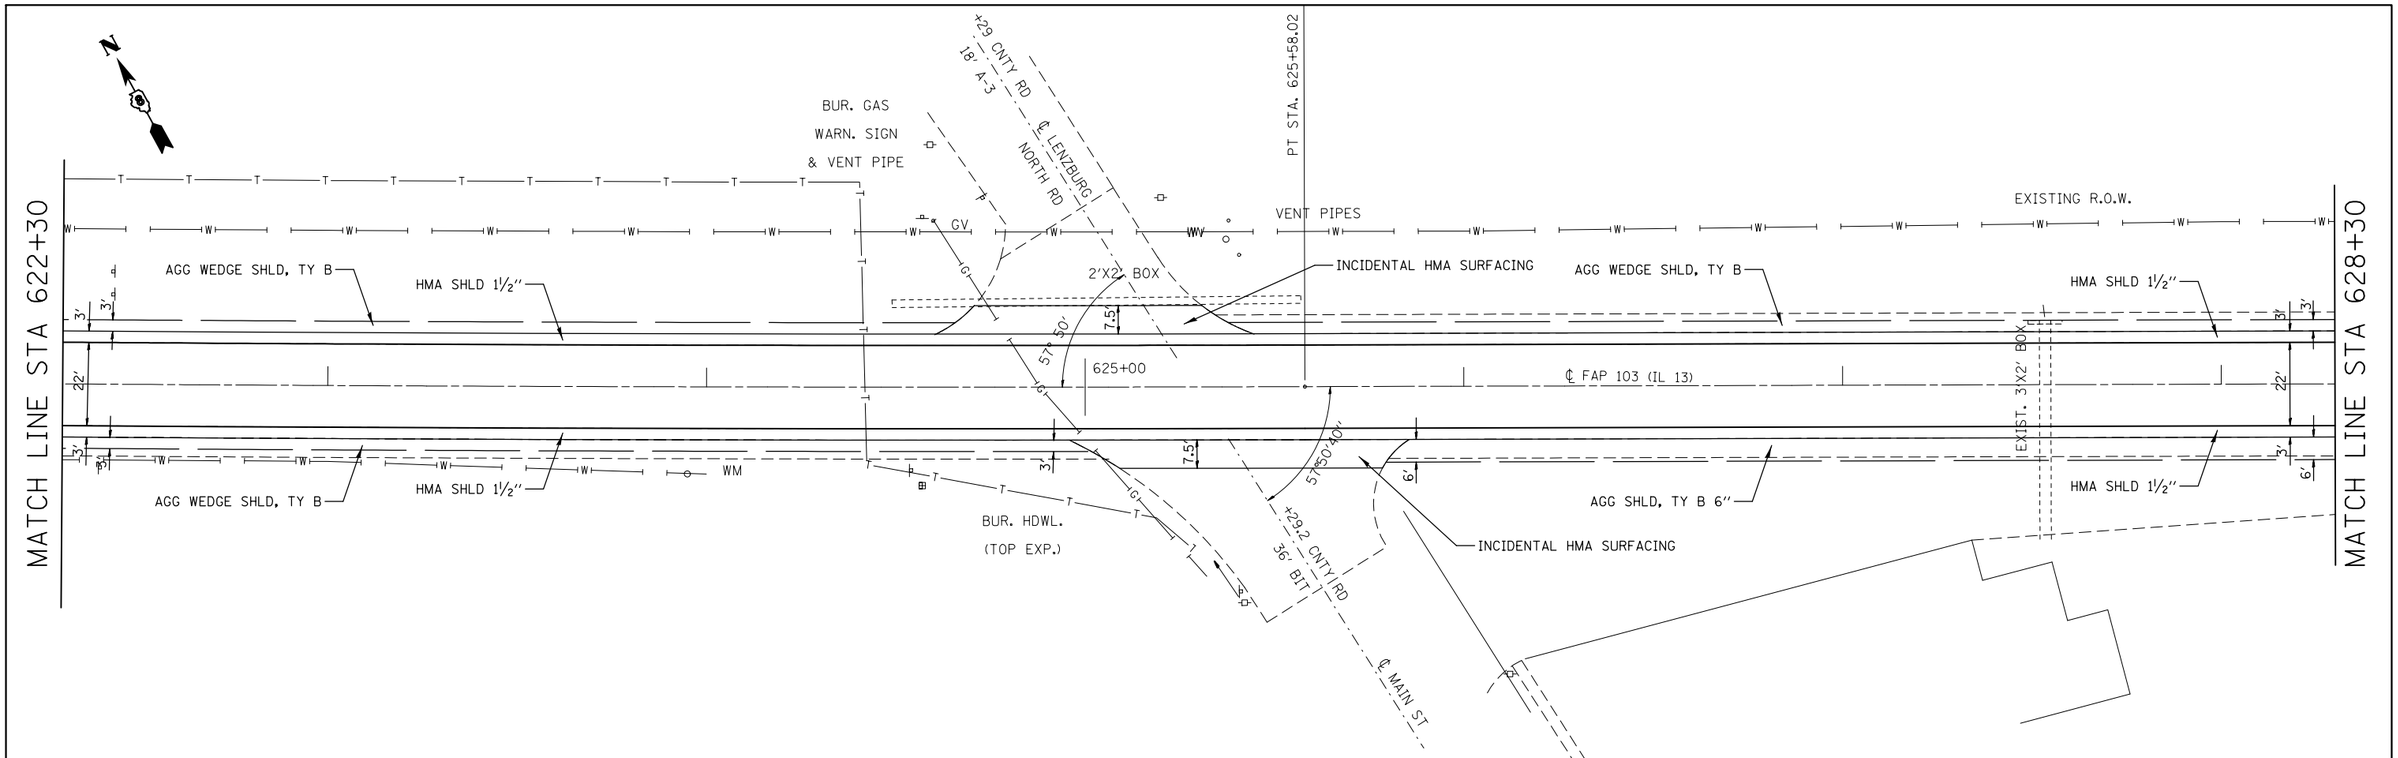

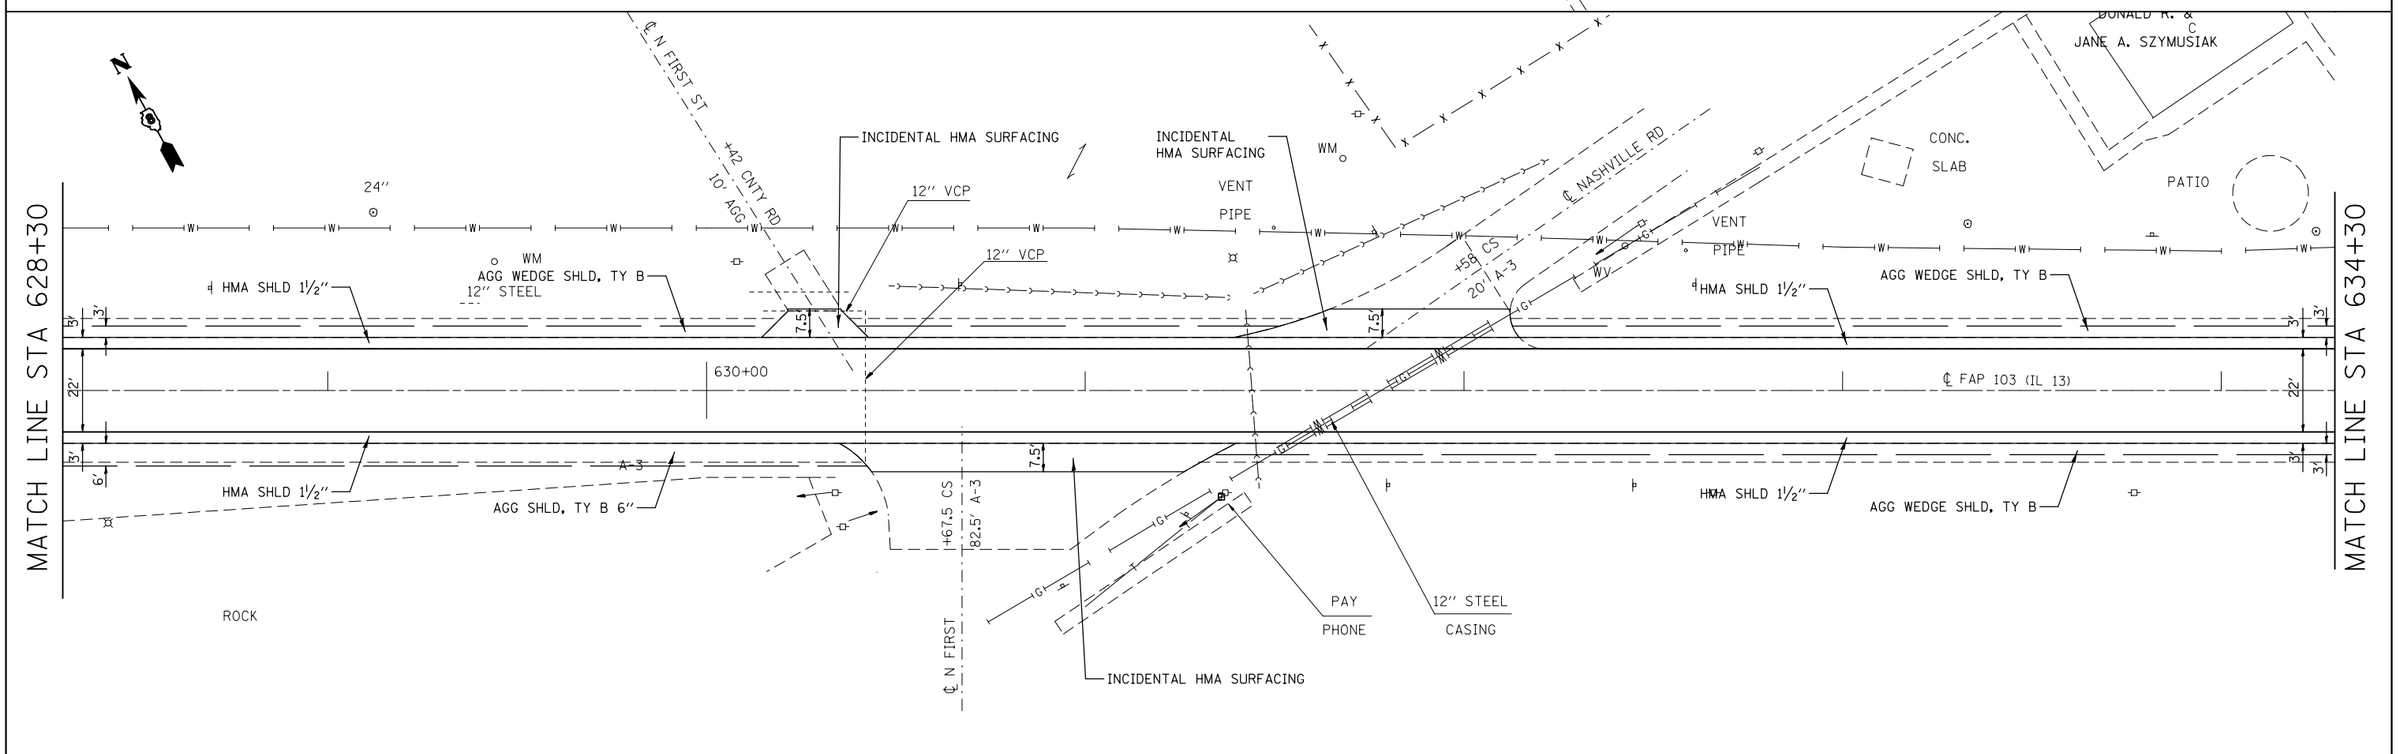

FILE NAME = c:\pw_work\pwidot\challandeske\d0115523\	USER NAME = challandeske	DESIGNED -	REVISED -	STATE OF ILLINOIS DEPARTMENT OF TRANSPORTATION	PLAN SHEET	F.A.P. RTE.	SECTION	COUNTY	TOTAL SHEETS / SHEET NO.
	D876E88-sht-plan1.dgn	DRAWN -	REVISED -			103	(23,24)RS-4	ST. CLAIR	54 / 24
	PLOT SCALE = 40.0000 ' / in.	CHECKED -	REVISED -					CONTRACT NO. 76E88	
	PLOT DATE = 3/22/2013	DATE -	REVISED -		SCALE: N/A / SHEET NO. 5 OF 30 SHEETS / STA. 622+30 TO STA. 634+30			ILLINOIS FED. AID PROJECT	