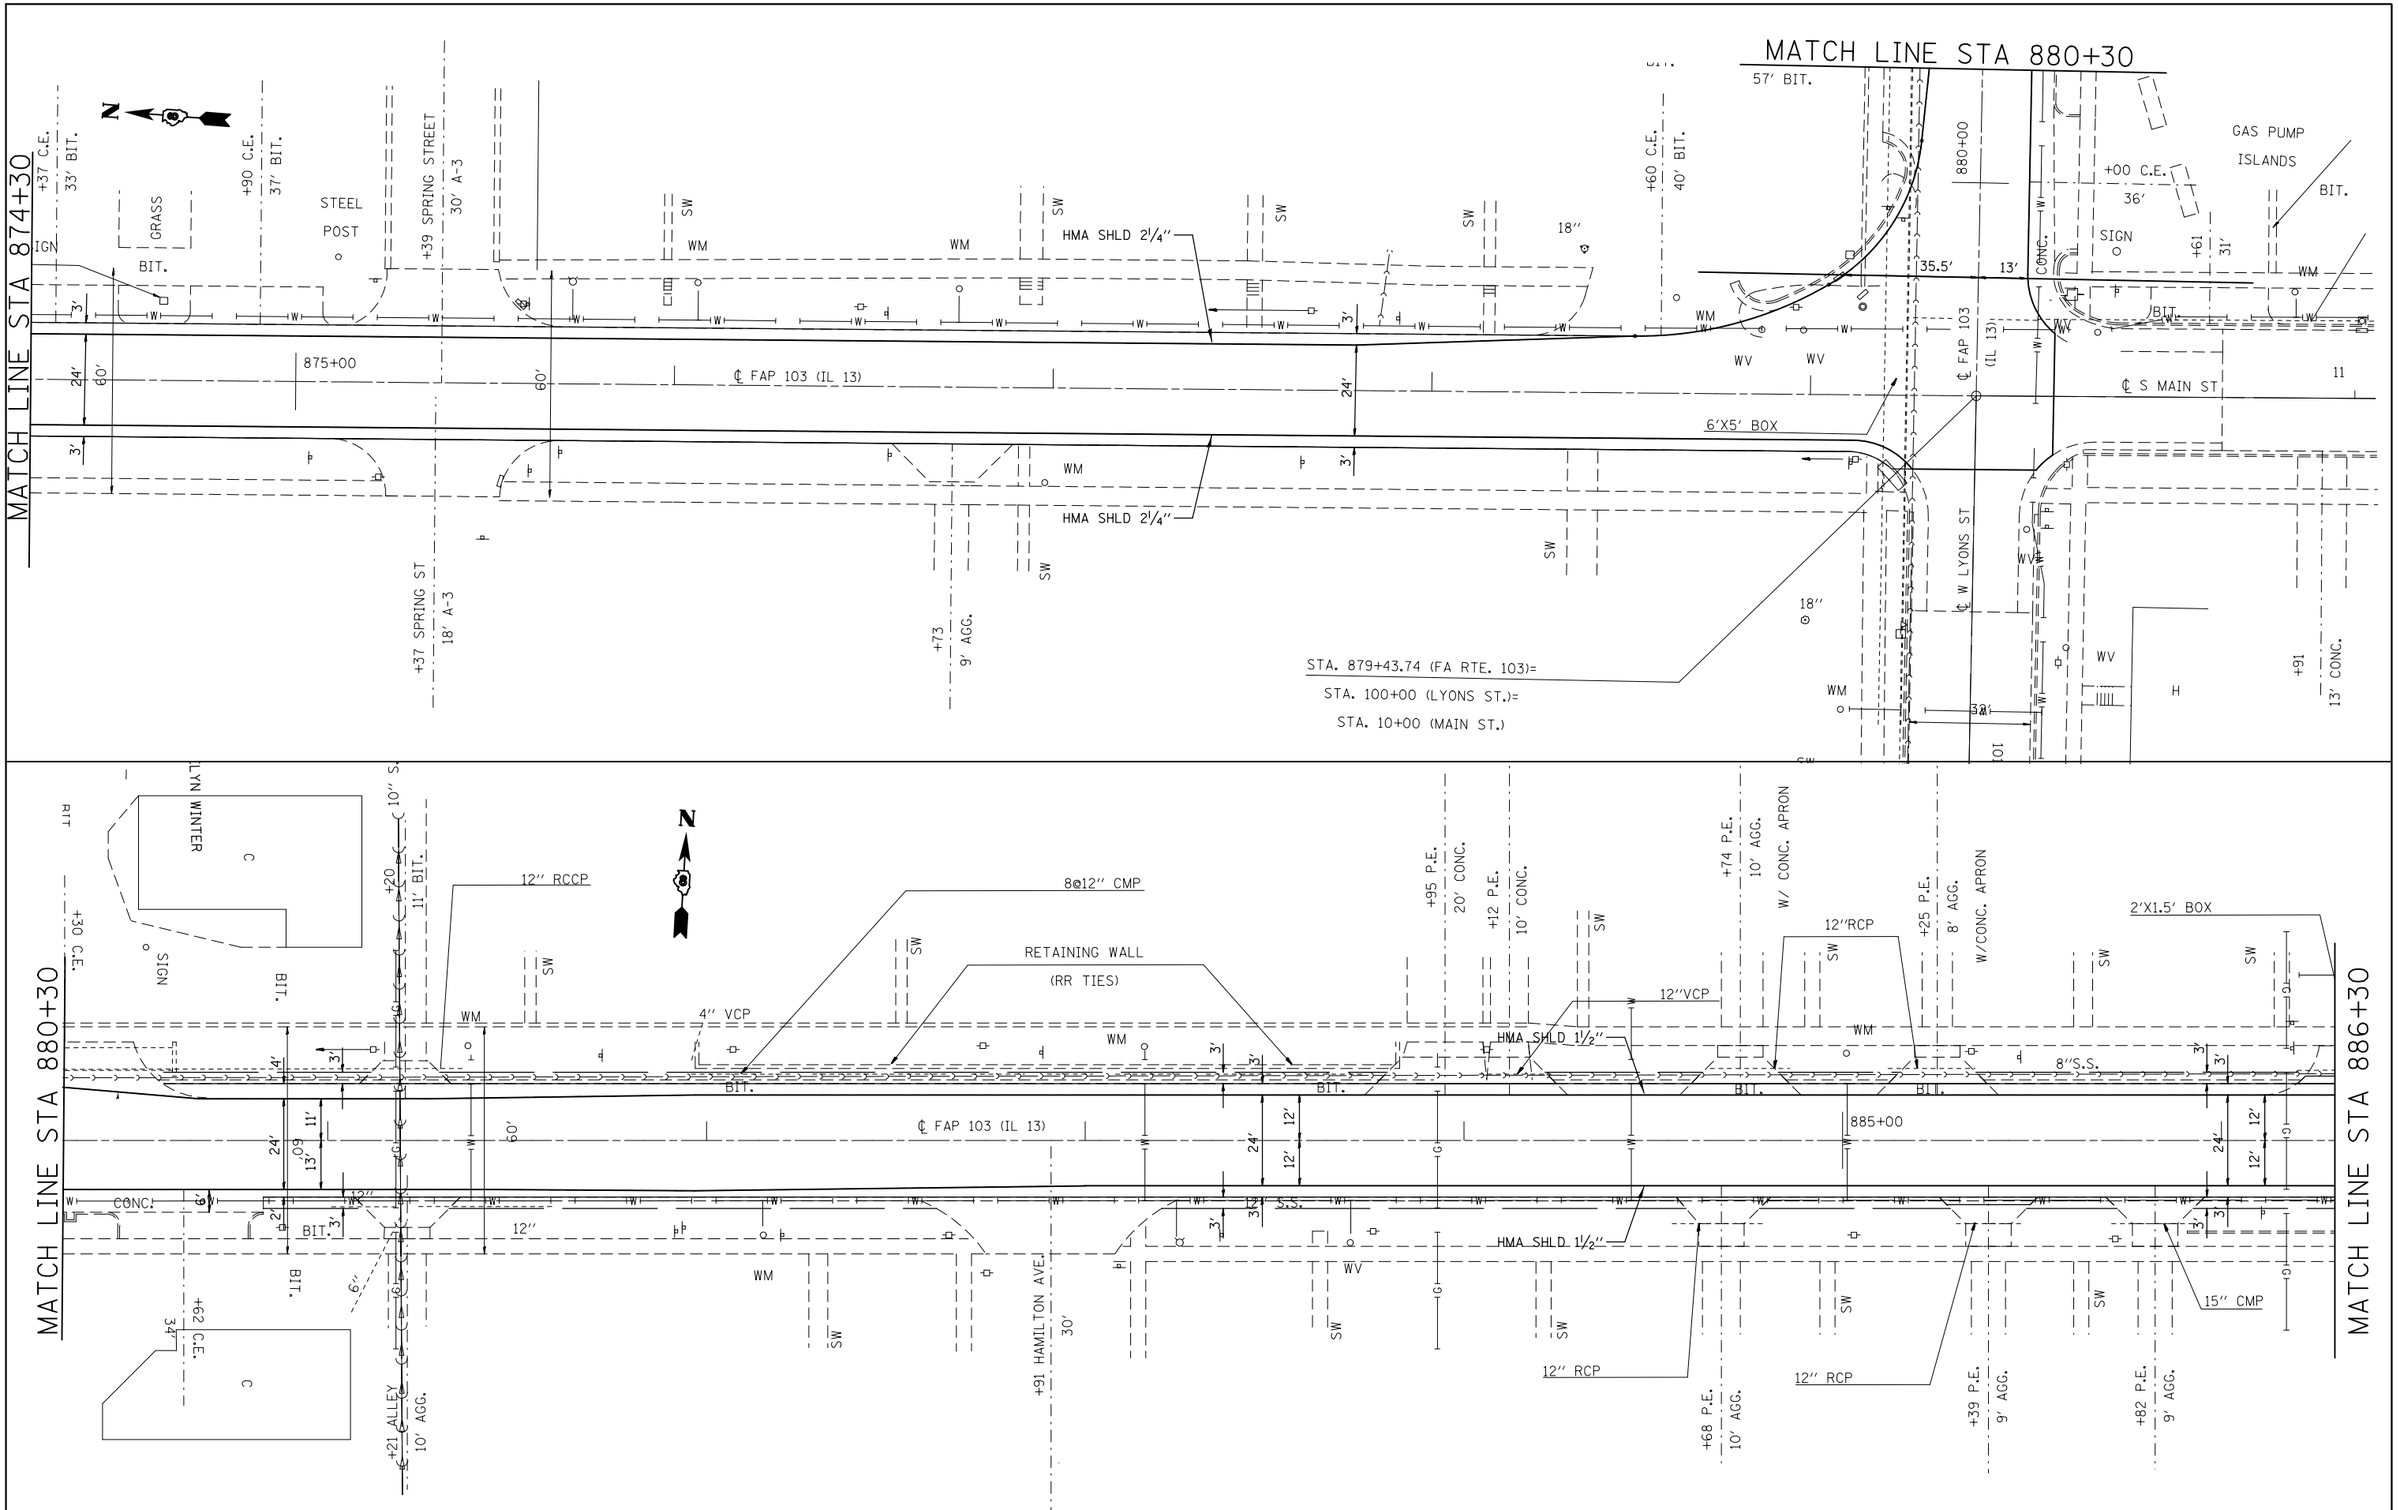

FILE NAME = c:\pw_work\pwidot\challandeske\d0115523\D876E88-sht-plan1.dgn	USER NAME = challandeske	DESIGNED -	REVISED -	STATE OF ILLINOIS DEPARTMENT OF TRANSPORTATION	PLAN SHEET	F.A.P. RTE. 103	SECTION (23,24)RS-4	COUNTY ST. CLAIR	TOTAL SHEETS 54 / SHEET NO. 45
		DRAWN -	REVISED -					CONTRACT NO. 76E88	
	PLOT SCALE = 40.0000 ' / in.	CHECKED -	REVISED -						
	PLOT DATE = 3/22/2013	DATE -	REVISED -		SCALE: N/A / SHEET NO. 26 OF 30 SHEETS / STA. 874+30 TO STA. 886+30			ILLINOIS FED. AID PROJECT	