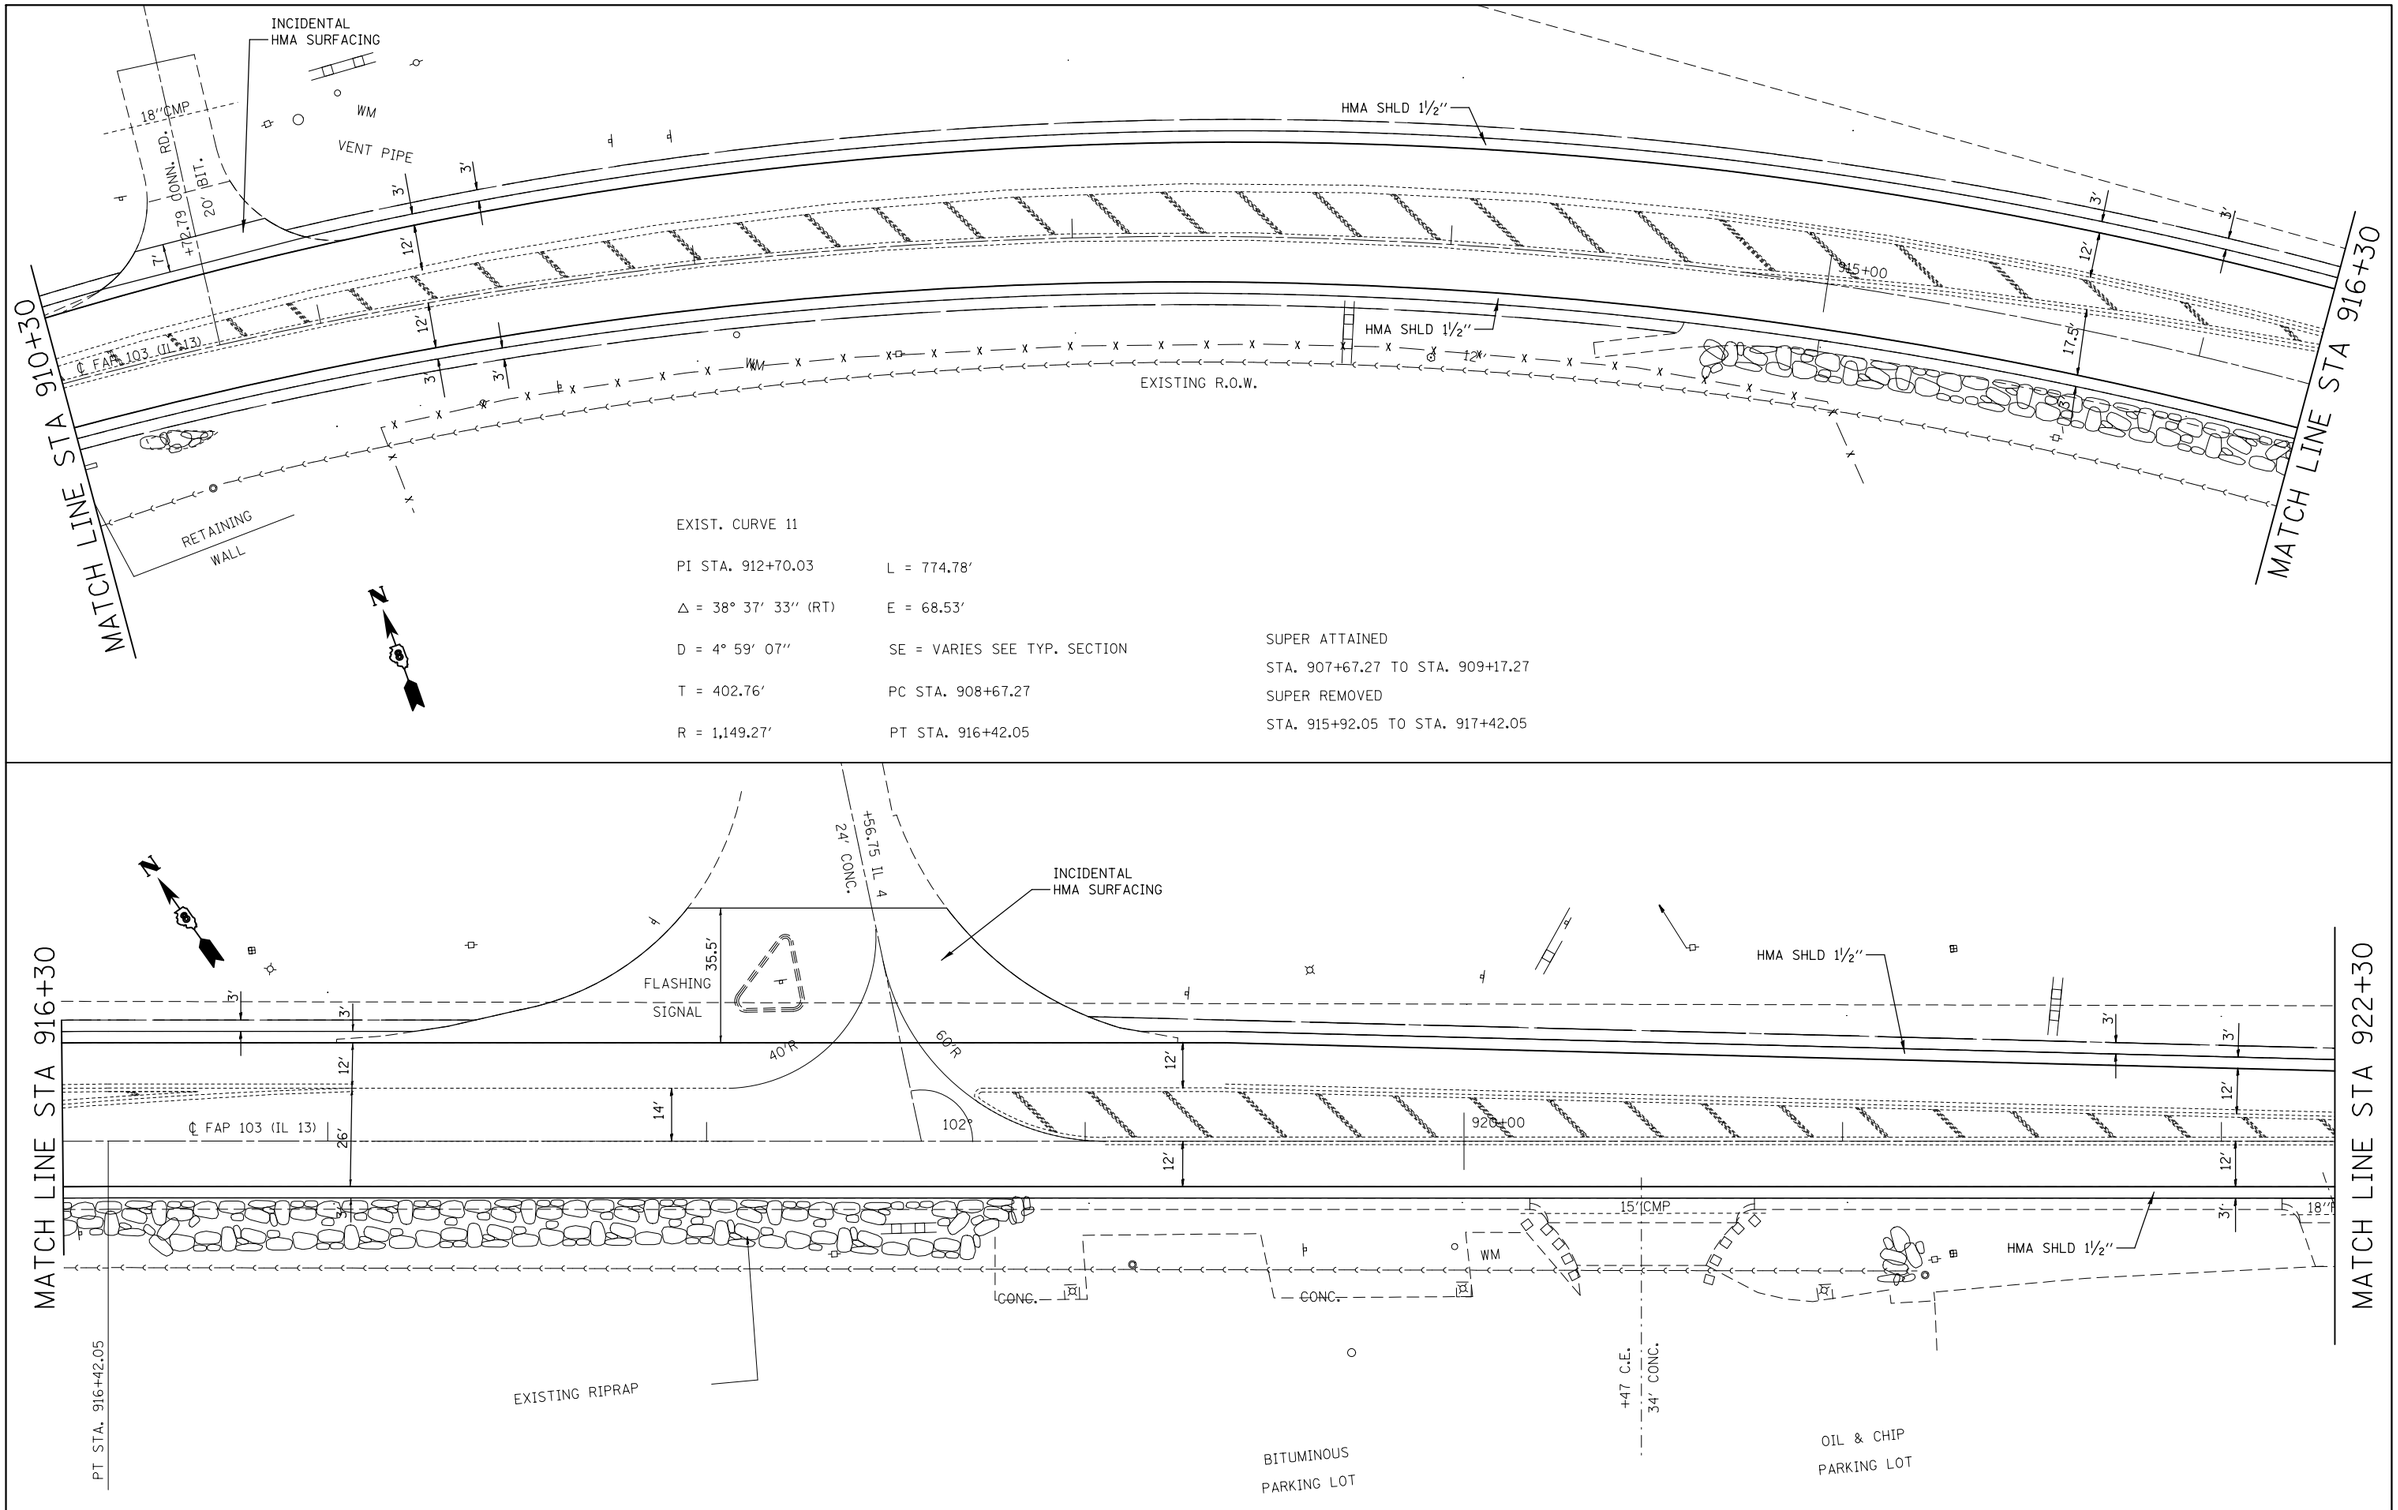

FILE NAME = c:\pw_work\pwidot\challandeske\d0115523\D876E88-sht-plan1.dgn	USER NAME = challandeske	DESIGNED -	REVISED -
		DRAWN -	REVISED -
	PLOT SCALE = 40.0000 ' / in.	CHECKED -	REVISED -
	PLOT DATE = 3/22/2013	DATE -	REVISED -

STATE OF ILLINOIS
DEPARTMENT OF TRANSPORTATION

PLAN SHEET

SCALE: N/A | SHEET NO. 29 OF 30 SHEETS | STA. 910+30 TO STA. 922+30

F.A.P. RTE.	SECTION	COUNTY	TOTAL SHEETS	SHEET NO.
103	(23,24)RS-4	ST. CLAIR	54	48

CONTRACT NO. 76E88

ILLINOIS FED. AID PROJECT