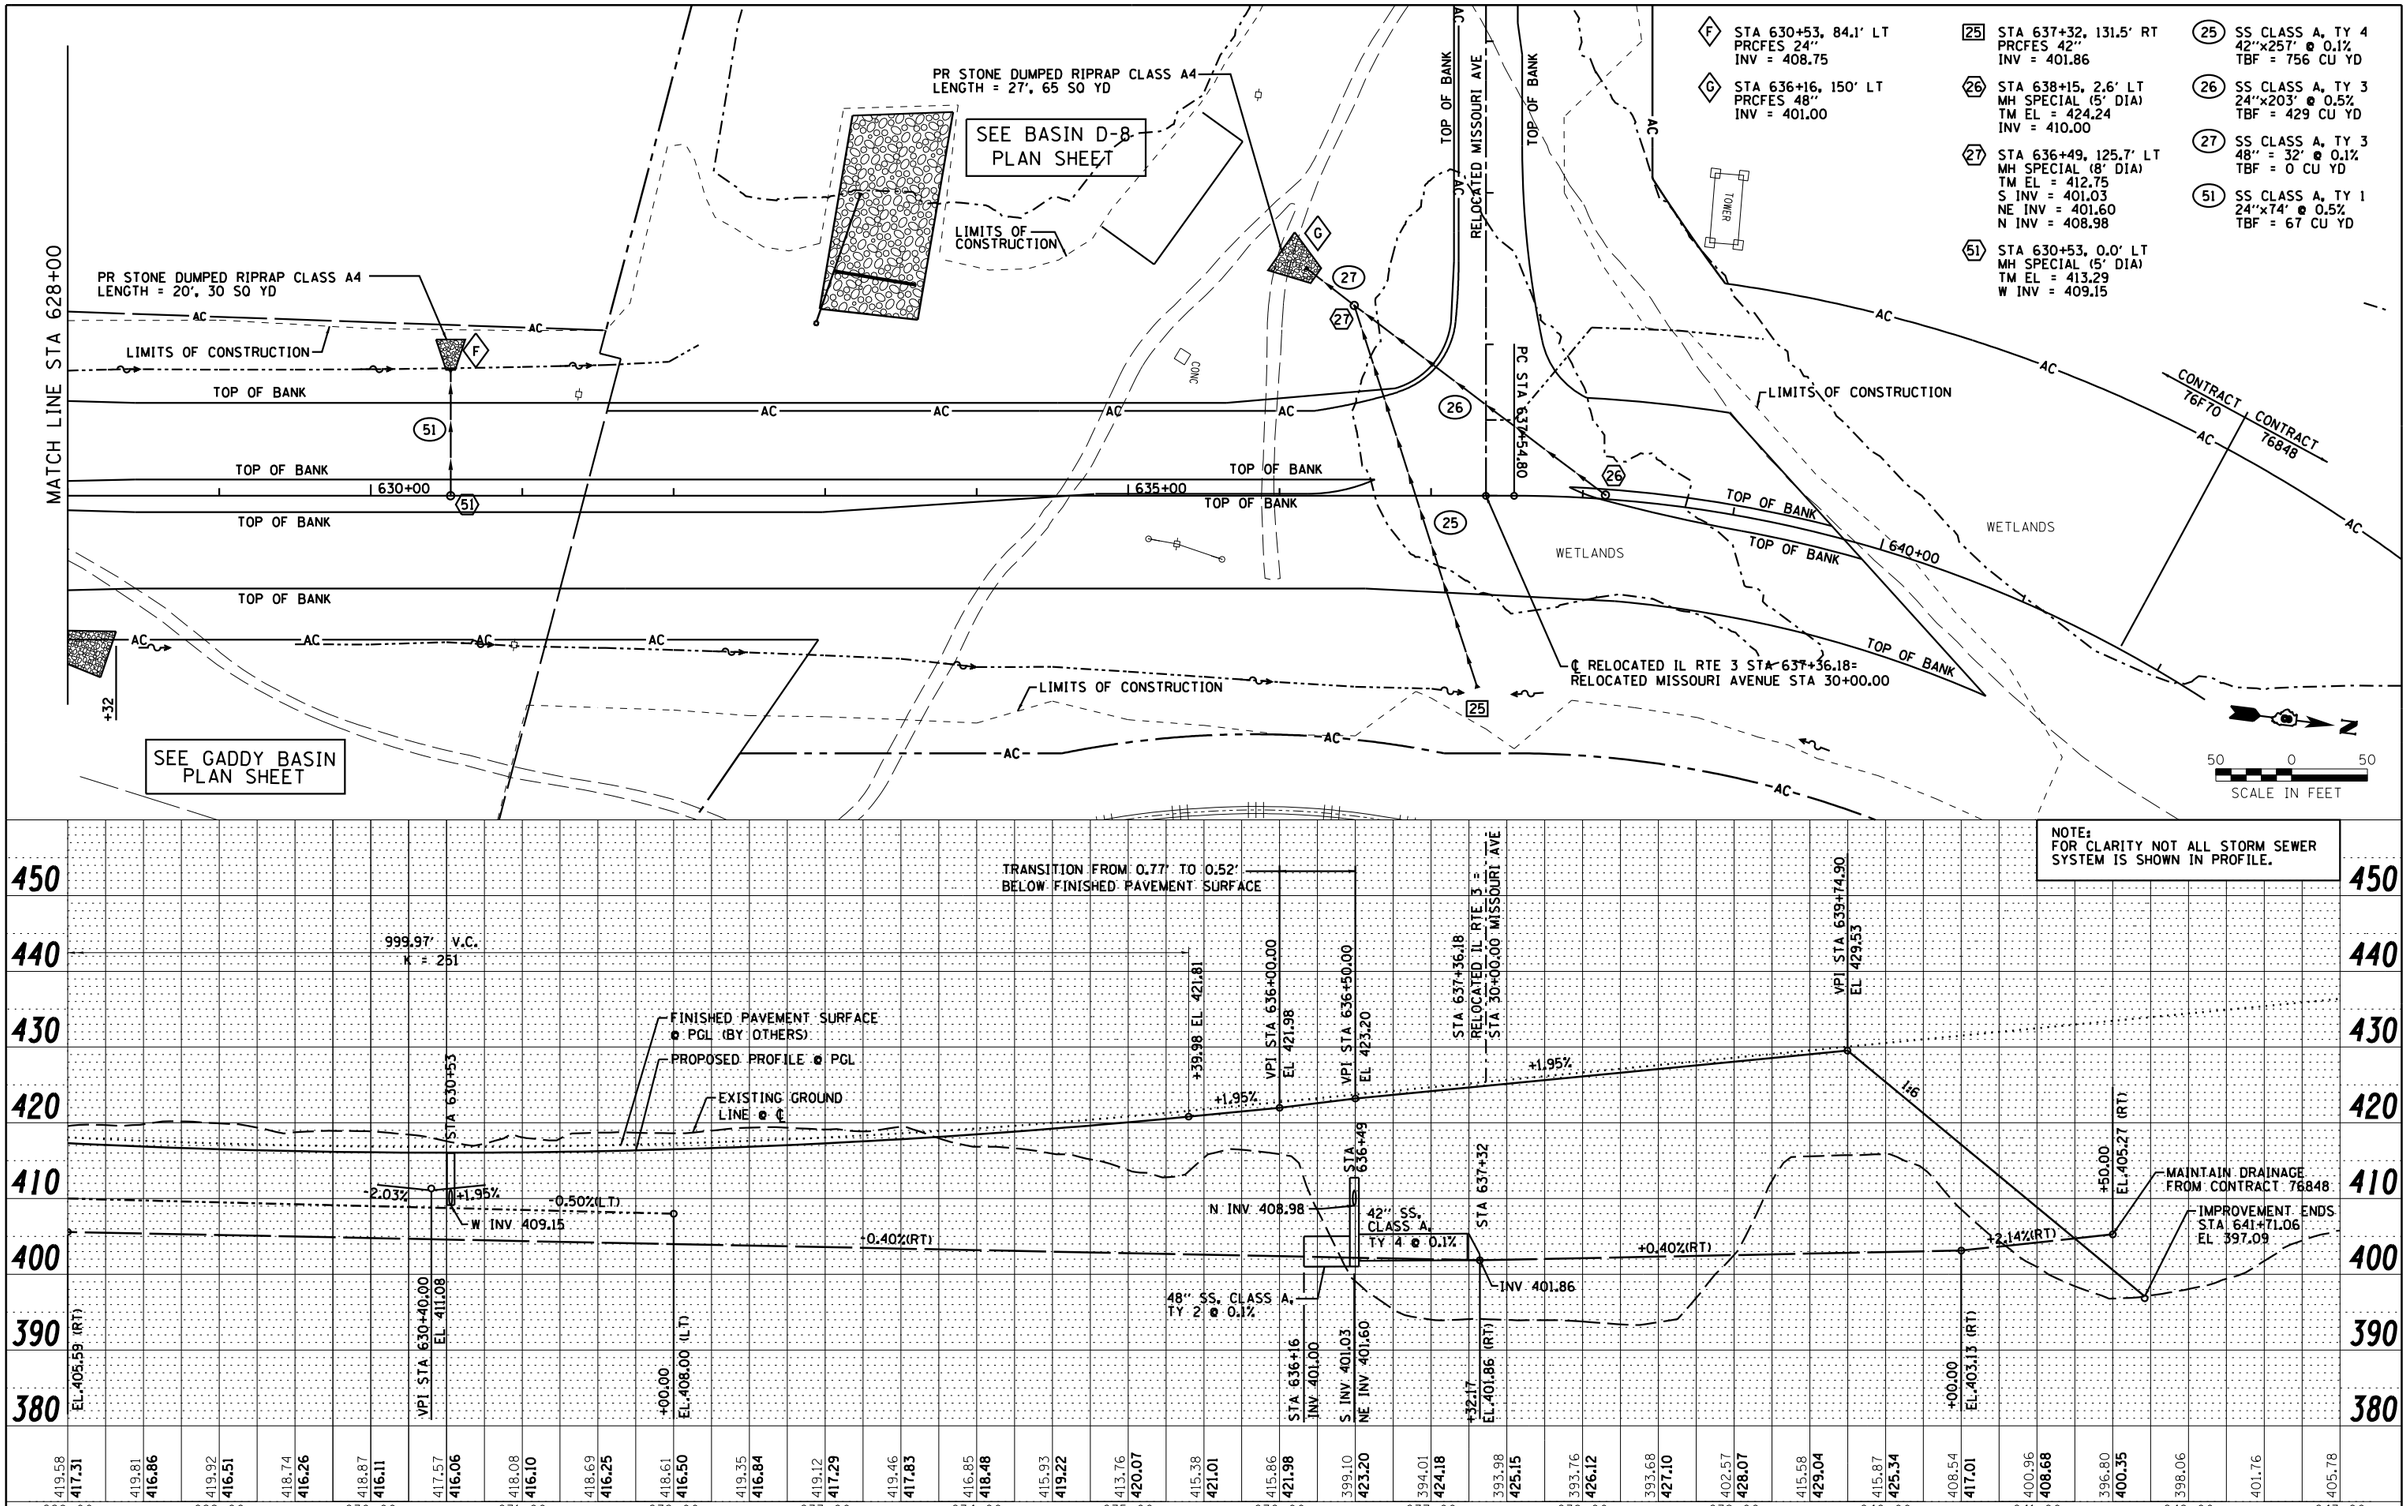

Farnsworth GROUP, INC. 2709 McGraw Drive Bloomington, Illinois 61704 309/663-8435, 309/663-1571 fax	USER NAME = dmeyer	DESIGNED - JJO	REVISED - 02/06/13
		DRAWN - JJO	REVISED - 03/18/13
	PLOT SCALE = 100.0000 ' / in.	CHECKED - PJM	REVISED -
	PLOT DATE = 3/18/2013	DATE - 10/18/12	REVISED -

STATE OF ILLINOIS
DEPARTMENT OF TRANSPORTATION

RELOCATED IL RTE 3
DRAINAGE PLAN & PROFILE

SCALE: | SHEET NO. OF SHEETS | STA. TO STA.

F.A.P. RTE.	SECTION	COUNTY	TOTAL SHEETS	SHEET NO.
788	520-1-2-1	ST. CLAIR	121	27

CONTRACT NO. 76F70

ILLINOIS FED. AID PROJECT

PP-2