FINAL SURVEY	NOTE BOOK	NO.
SURVEYED		
PLOTTED		
TEMPLATE		
AREAS		
AREAS CHECKED		

BY	DATE

ORIGINAL SURVEY	NOTE BOOK	NO.
SURVEYED		
PLOTTED		
TEMPLATE		
AREAS		
AREAS CHECKED		

BY	DATE

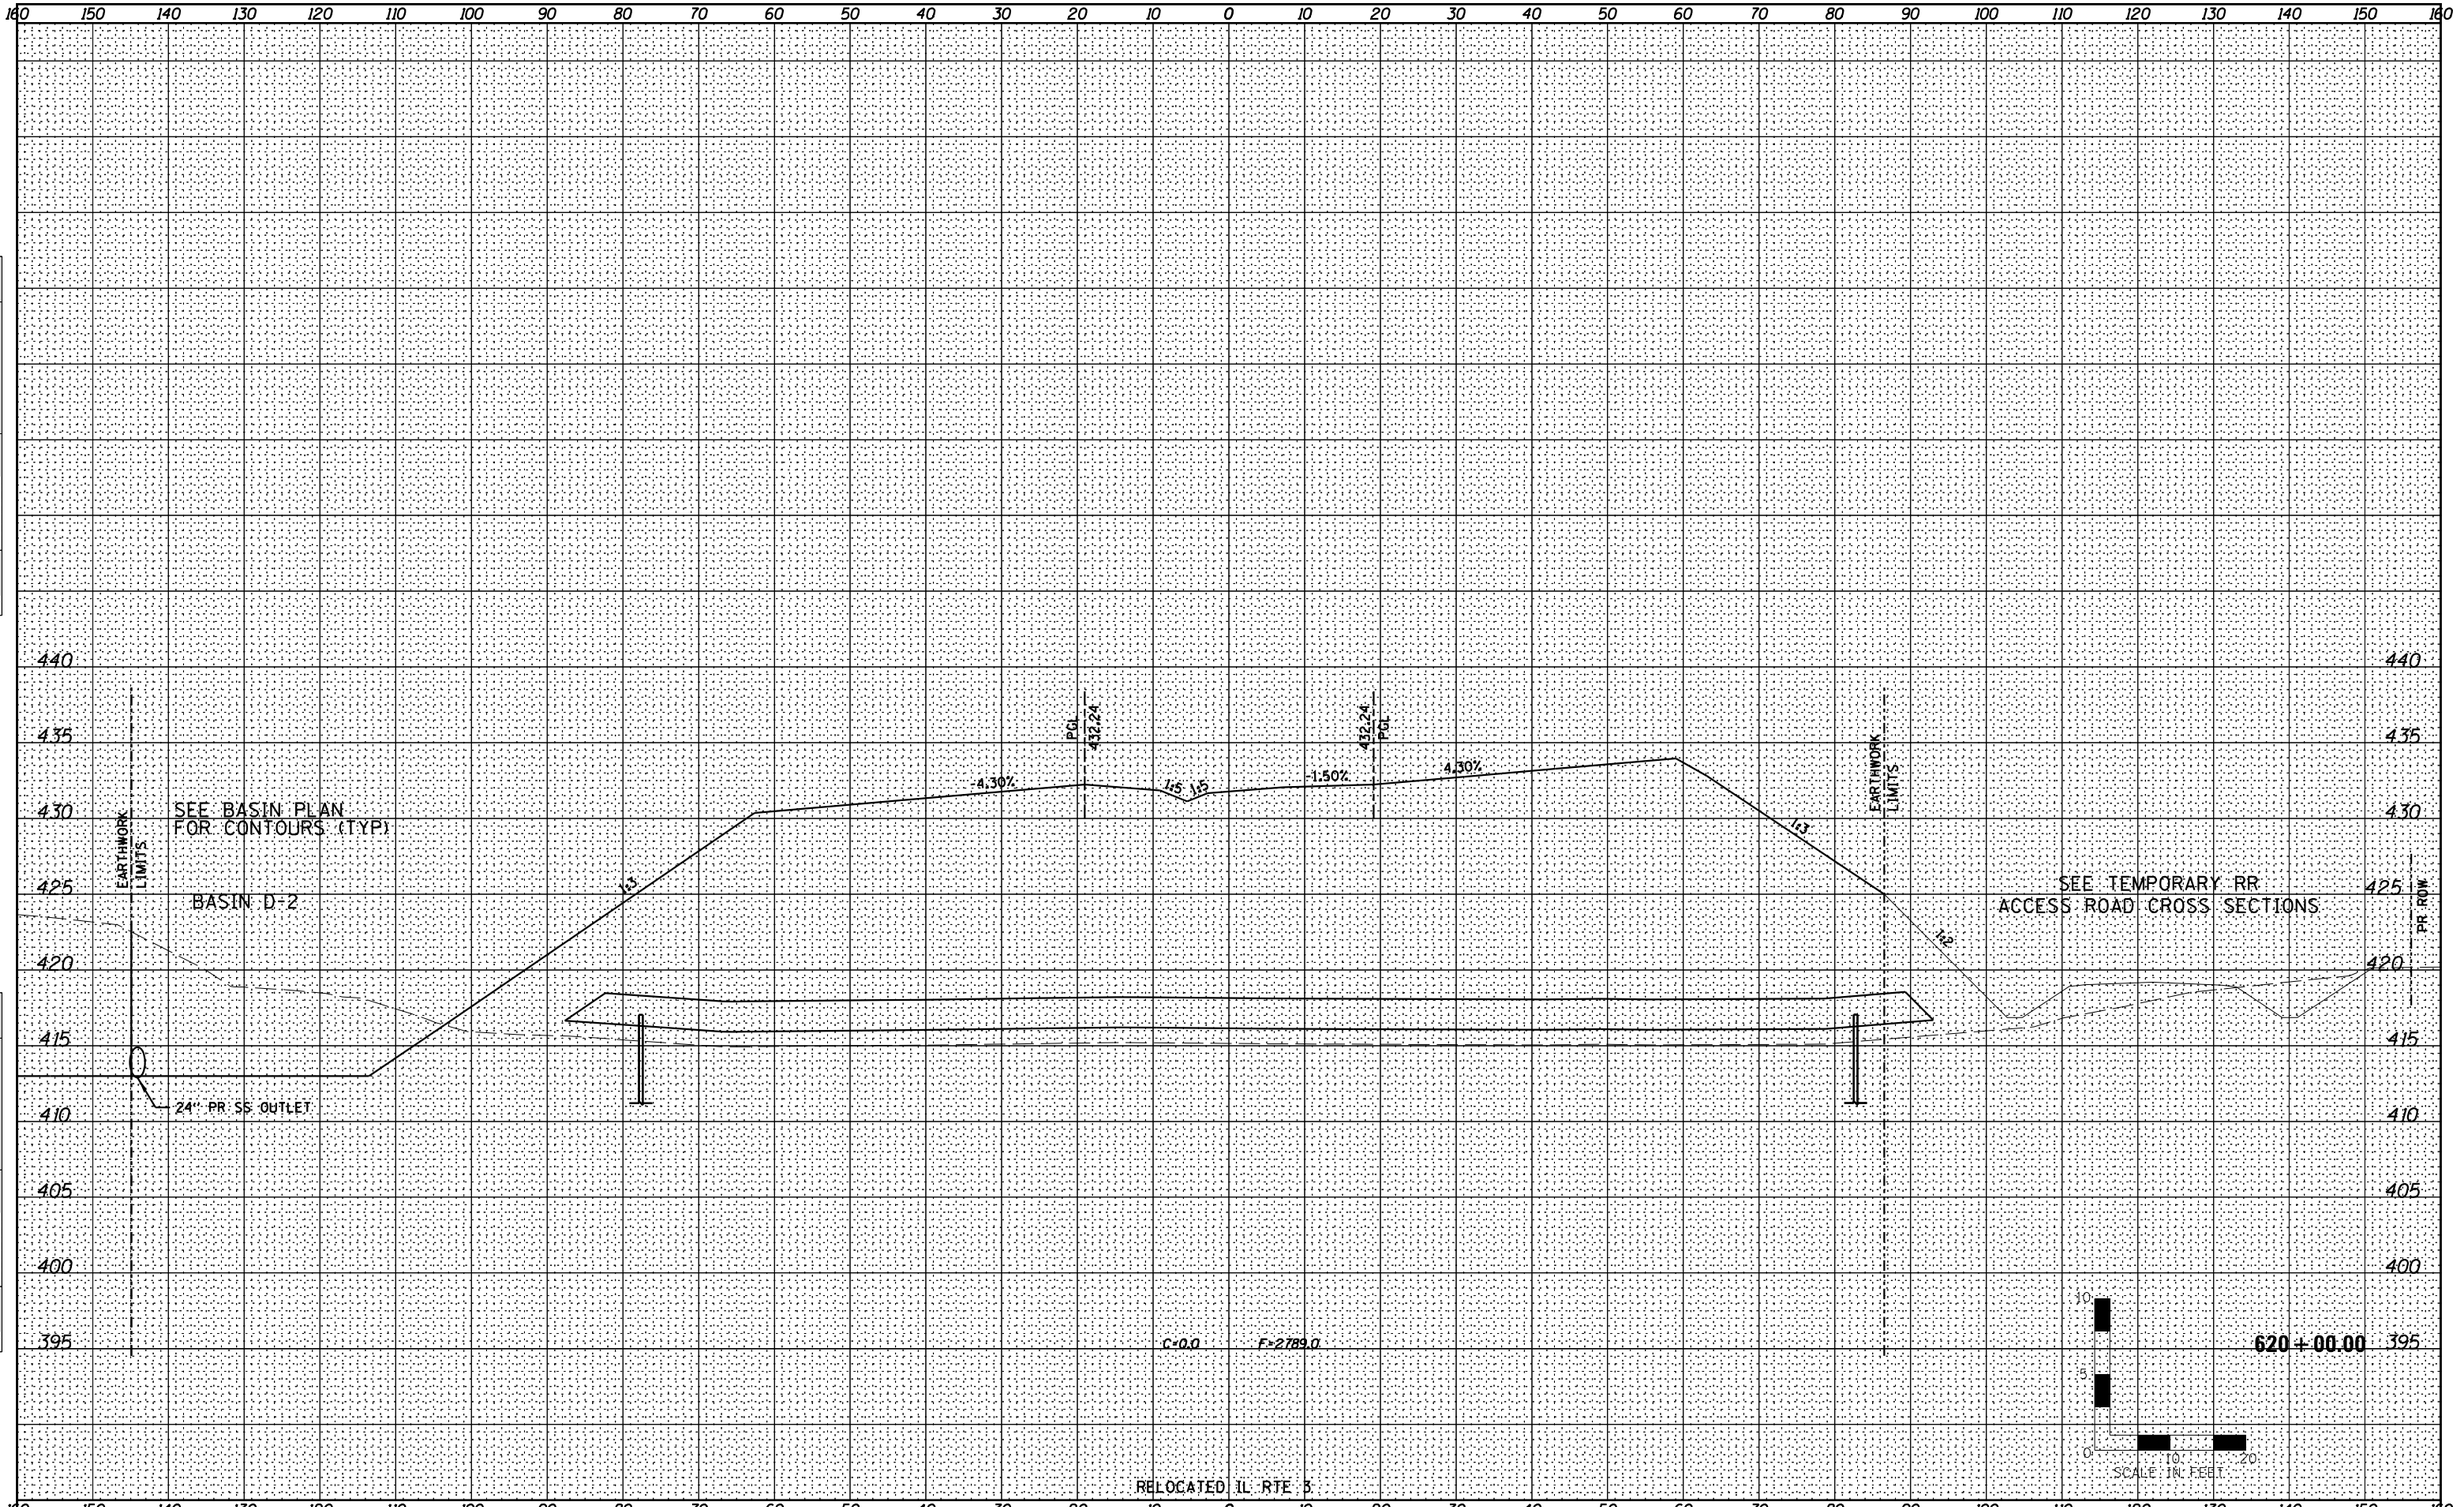

Farnsworth GROUP, INC. 2709 McGraw Drive Bloomington, Illinois 61704 309/663-8435, 309/663-1571 fax	USER NAME = dmeyer	DESIGNED - JJO	REVISED - 02/06/13	STATE OF ILLINOIS DEPARTMENT OF TRANSPORTATION	RELOCATED IL RTE 3 CROSS SECTIONS
		DRAWN - JJO	REVISED - 05/13/13		
	PLOT SCALE = 20.0000 ' / in.	CHECKED - PJM	REVISED -		
	PLOT DATE = 9/25/2013	DATE - 10/18/12	REVISED -		SCALE: SHEET NO. OF SHEETS STA. 620+00.00 TO STA. 620+00.00

F.A.P RTE.	SECTION	COUNTY	TOTAL SHEETS	SHEET NO.
788	520-1-2-1	ST. CLAIR	121	58
		CONTRACT NO. 76F70		
	ILLINOIS FED. AID PROJECT			