ORIGINAL SURVEY		BY	DATE
NOTE BOOK	SURVEYED		
	PLOTTED		
	TEMPLATE		
	AREAS		
NO.	AREAS CHECKED		

FINAL SURVEY		BY	DATE
NOTE BOOK	SURVEYED		
	PLOTTED		
	TEMPLATE		
	AREAS		
NO.	AREAS CHECKED		

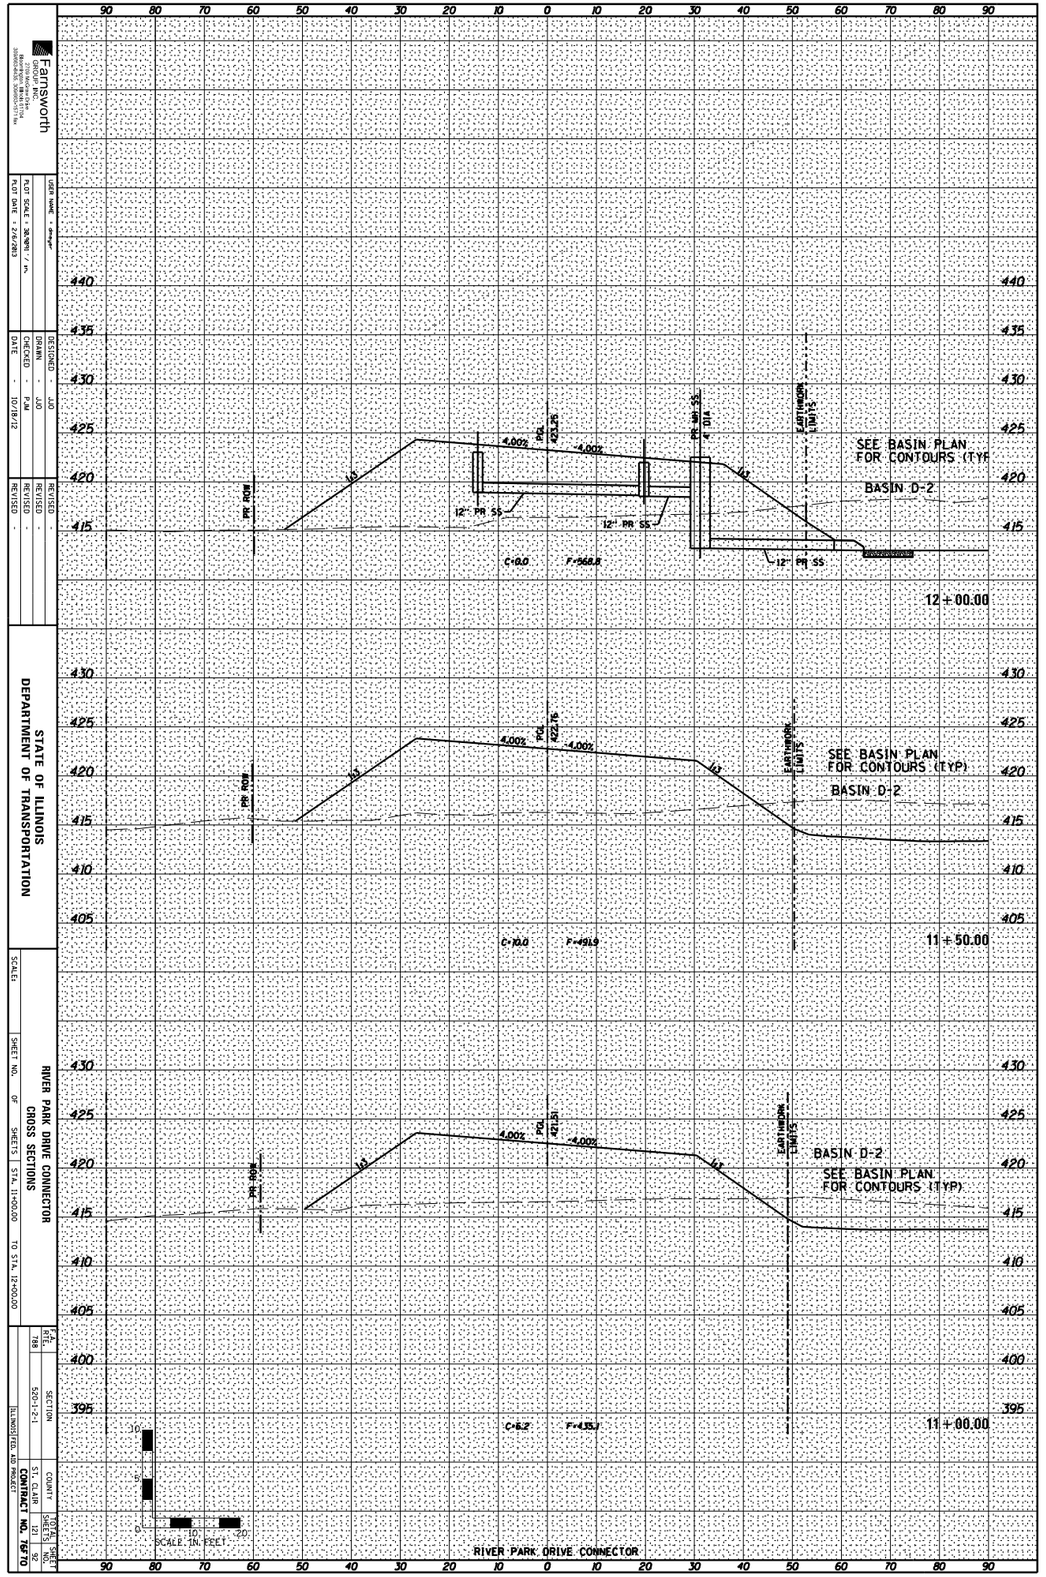

Farnsworth GROUP INC.

USER NAME = dmeyer
PLOT SCALE = 30.0000 ' / in.
PLOT DATE = 2/6/2013

DESIGNED - JJO
DRAWN - JJO
CHECKED - PJM
DATE - 10/18/12

REVISED -
REVISED -
REVISED -
REVISED -

STATE OF ILLINOIS
DEPARTMENT OF TRANSPORTATION

RIVER PARK DRIVE CONNECTOR
CROSS SECTIONS

SCALE:
SHEET NO. OF SHEETS STA. 11+00.00 TO STA. 12+00.00

F.A. RTE.	SECTION	COUNTY	TOTAL SHEETS	SHEET NO.
788	520-1-2-1	ST. CLAIR	121	92

ILLINOIS FED. AID PROJECT

CONTRACT NO. 76F70