FINAL SURVEY	NOTE BOOK	NO.
	SURVEYED	
	PLOTTED	
	TEMPLATE	
	AREAS	
	AREAS CHECKED	
	BY	
	DATE	

ORIGINAL SURVEY	NOTE BOOK	NO.
	SURVEYED	
	PLOTTED	
	TEMPLATE	
	AREAS	
	AREAS CHECKED	
	BY	
	DATE	

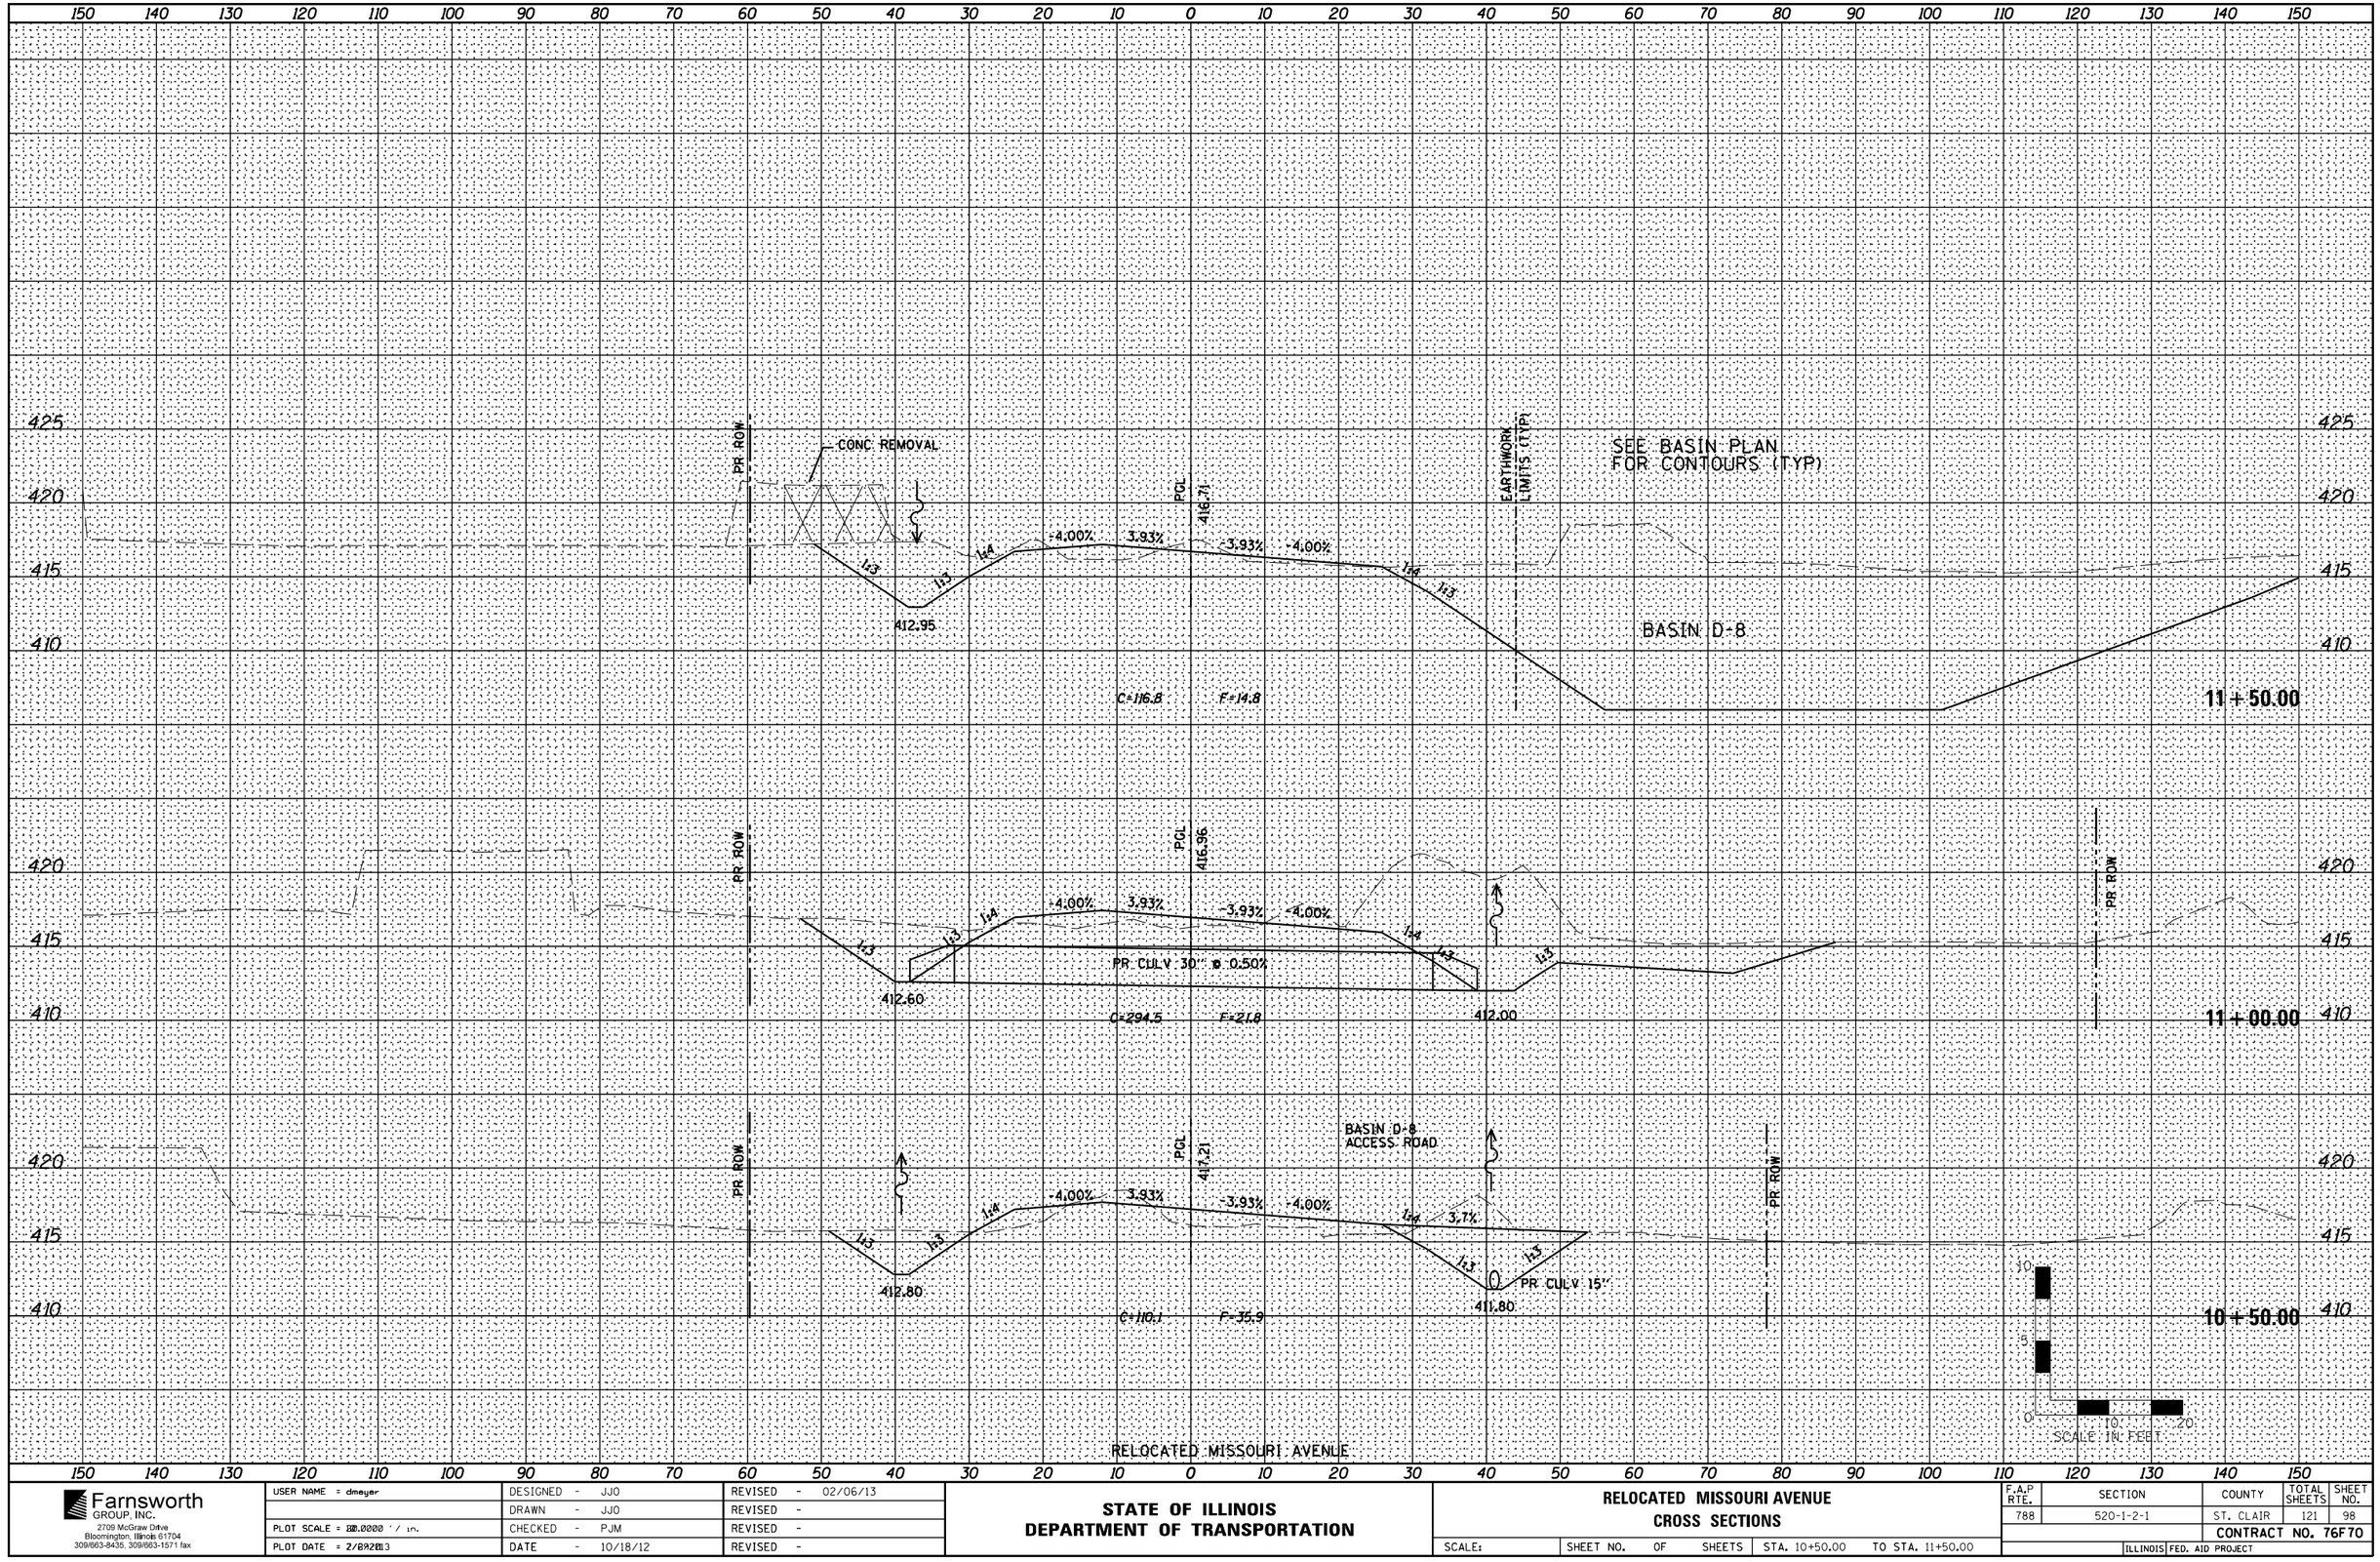

Farnsworth GROUP, INC.
2709 McGraw Drive
Bloomington, Illinois 61704
309/663-8435, 309/663-1571 fax

USER NAME = dmeyer	DESIGNED - JJO	REVISED - 02/06/13	
	DRAWN - JJO	REVISED -	
PLOT SCALE = 100.0000 ' / in.	CHECKED - PJM	REVISED -	
PLOT DATE = 2/8/2013	DATE - 10/18/12	REVISED -	

STATE OF ILLINOIS
DEPARTMENT OF TRANSPORTATION

RELOCATED MISSOURI AVENUE
CROSS SECTIONS

SCALE: | SHEET NO. OF SHEETS | STA. 10+50.00 | TO STA. 11+50.00

F.A.P RTE.	SECTION	COUNTY	TOTAL SHEETS	SHEET NO.
788	520-1-2-1	ST. CLAIR	121	98
		CONTRACT NO. 76F70		
	ILLINOIS FED. AID PROJECT			