FINAL SURVEY		BY	DATE
NOTE BOOK	SURVEYED		
NO.	PLOTTED		
	TEMPLATE		
	AREAS		
	AREAS CHECKED		

ORIGINAL SURVEY		BY	DATE
NOTE BOOK	SURVEYED		
NO.	PLOTTED		
	TEMPLATE		
	AREAS		
	AREAS CHECKED		

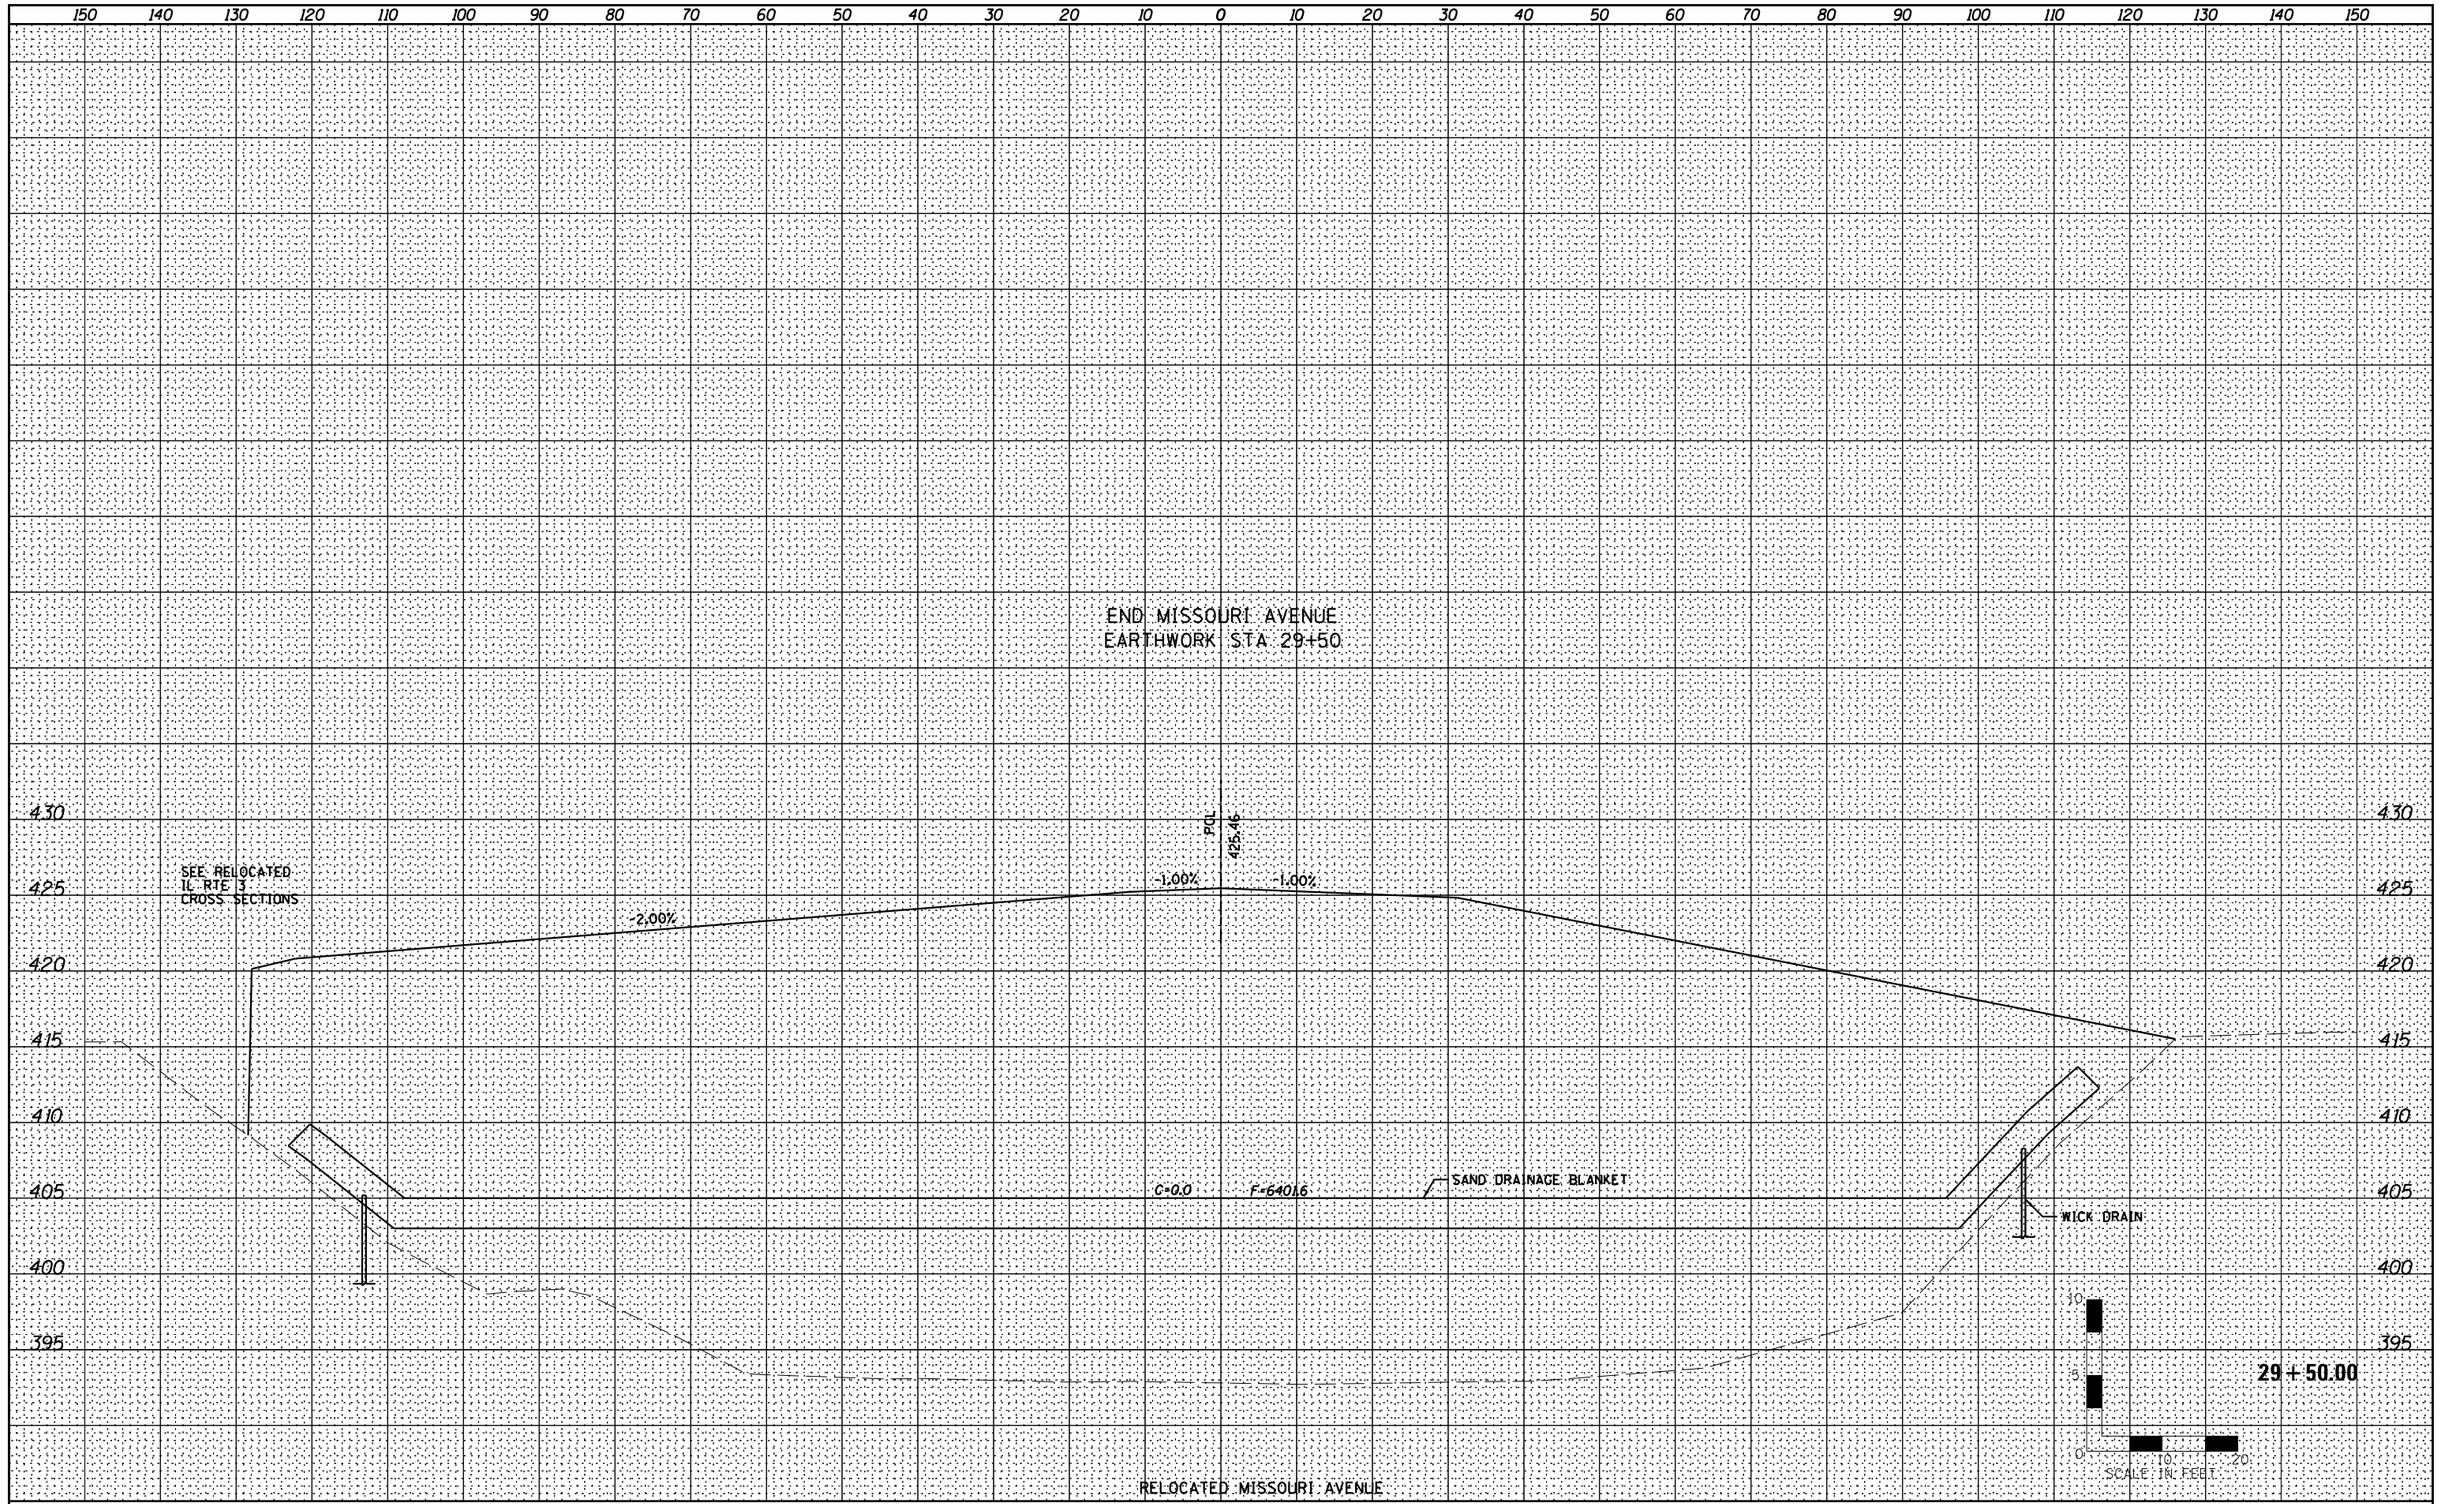

Farnsworth GROUP, INC.	USER NAME = dmeyer	DESIGNED - JJO	REVISED - 02/06/13
2709 McGraw Drive		DRAWN - JJO	REVISED -
Bloomington, Illinois 61704	PLOT SCALE = 100.0000 ' / in.	CHECKED - PJM	REVISED -
309/663-8435, 309/663-1571 fax	PLOT DATE = 2/8/2013	DATE - 10/18/12	REVISED -

STATE OF ILLINOIS
DEPARTMENT OF TRANSPORTATION

RELOCATED MISSOURI AVENUE
CROSS SECTIONS

SCALE: | SHEET NO. OF SHEETS | STA. 29+50.00 | TO STA. 29+50.00

F.A.P RTE.	SECTION	COUNTY	TOTAL SHEETS	SHEET NO.
788	520-1-2-1	ST. CLAIR	121	117
		CONTRACT NO. 76F70		
	ILLINOIS FED. AID PROJECT			