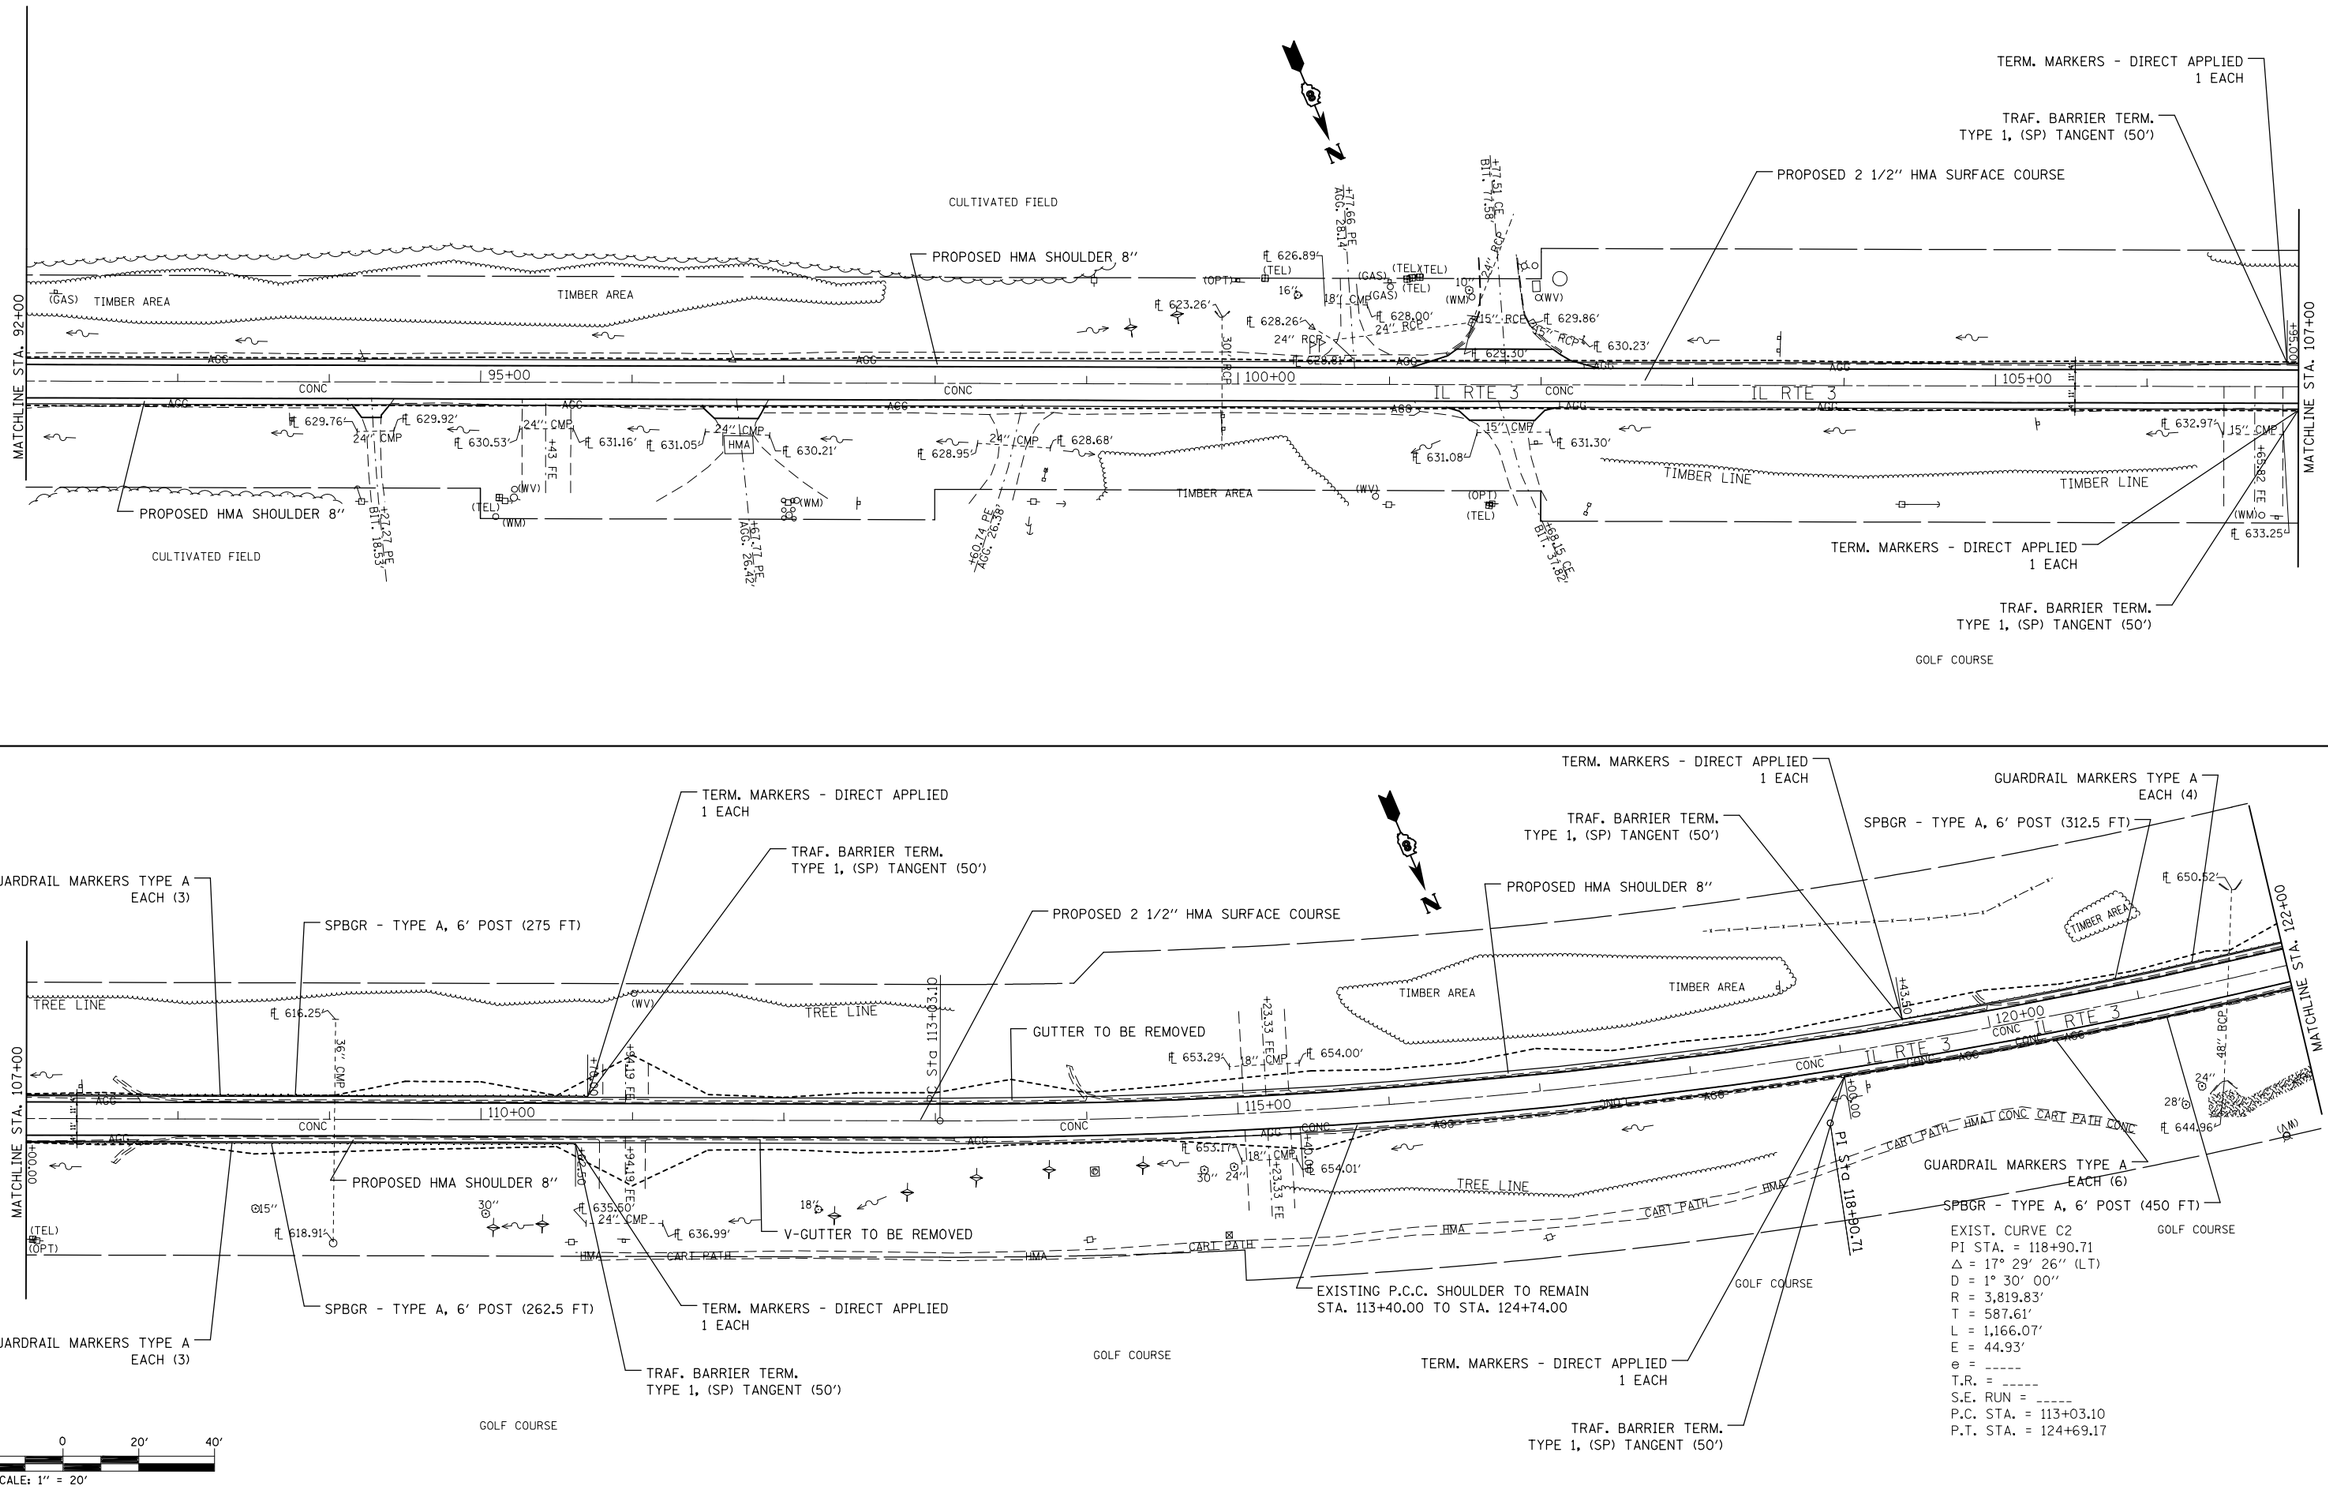

FILE NAME = c:\pw_work\pwidot\millerraj\d0249132\d876f92-sht-plan-2.dgn	USER NAME = millerraj	DESIGNED -	REVISED -	STATE OF ILLINOIS DEPARTMENT OF TRANSPORTATION	PLAN VIEW		
	PLOT SCALE = 100.0000 '/ in.	DRAWN -	REVISED -		SCALE: 50	SHEET NO. 2 OF 13 SHEETS	STA. 92+00 TO STA. 122+00
	PLOT DATE = 5/17/2013	CHECKED -	REVISED -				
		DATE -	REVISED -				

F.A.P RTE.	SECTION	COUNTY	TOTAL SHEETS	SHEET NO.
312	(74-1, 75, 75-1)RS-3	RANDOLPH	130	22
		CONTRACT NO. 76F92		
FED. ROAD DIST. NO.	ILLINOIS	FED. AID PROJECT		