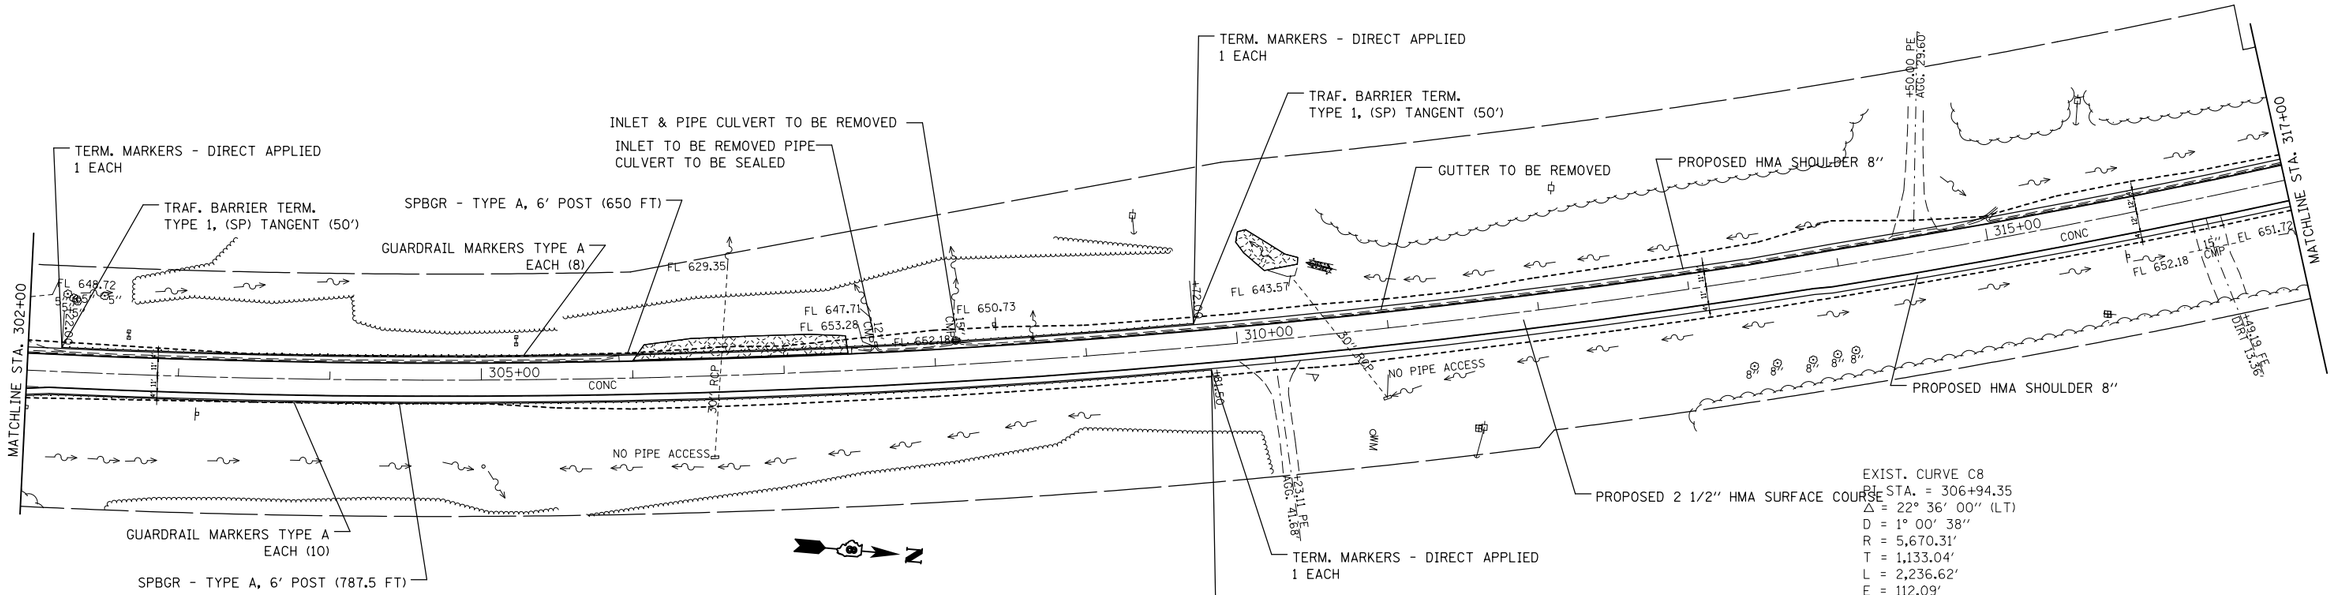

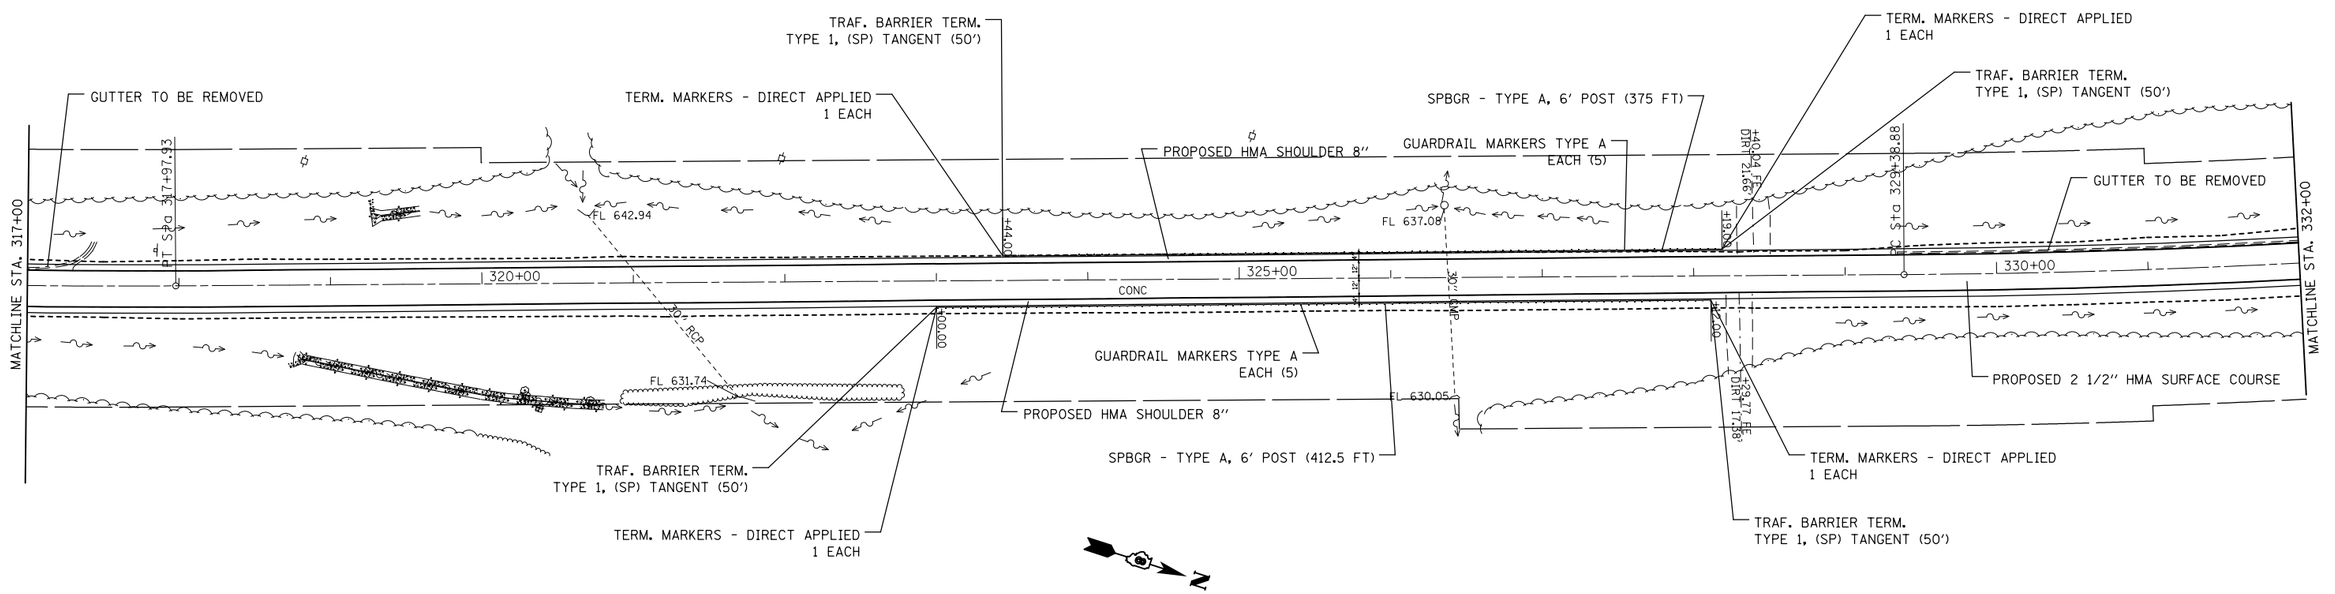

20' 0 20' 40'

SCALE: 1" = 20'

FILE NAME = c:\pw_work\pwidot\millerraj\d0249132\d876f92-sht-plan-2.dgn	USER NAME = millerraj	DESIGNED -	REVISED -	STATE OF ILLINOIS DEPARTMENT OF TRANSPORTATION	PLAN VIEW	F.A.P RTE.	SECTION	COUNTY	TOTAL SHEETS / SHEET NO.
	PLOT SCALE = 100.0000 ' / in.	DRAWN -	REVISED -			312	(74-1, 75, 75-1)RS-3	RANDOLPH	130 / 29
	PLOT DATE = 5/17/2013	CHECKED -	REVISED -					CONTRACT NO. 76F92	
		DATE -	REVISED -		SCALE: 50 / SHEET NO. 9 OF 13 SHEETS / STA. 302+00 TO STA. 332+00	FED. ROAD DIST. NO.	ILLINOIS	FED. AID PROJECT	