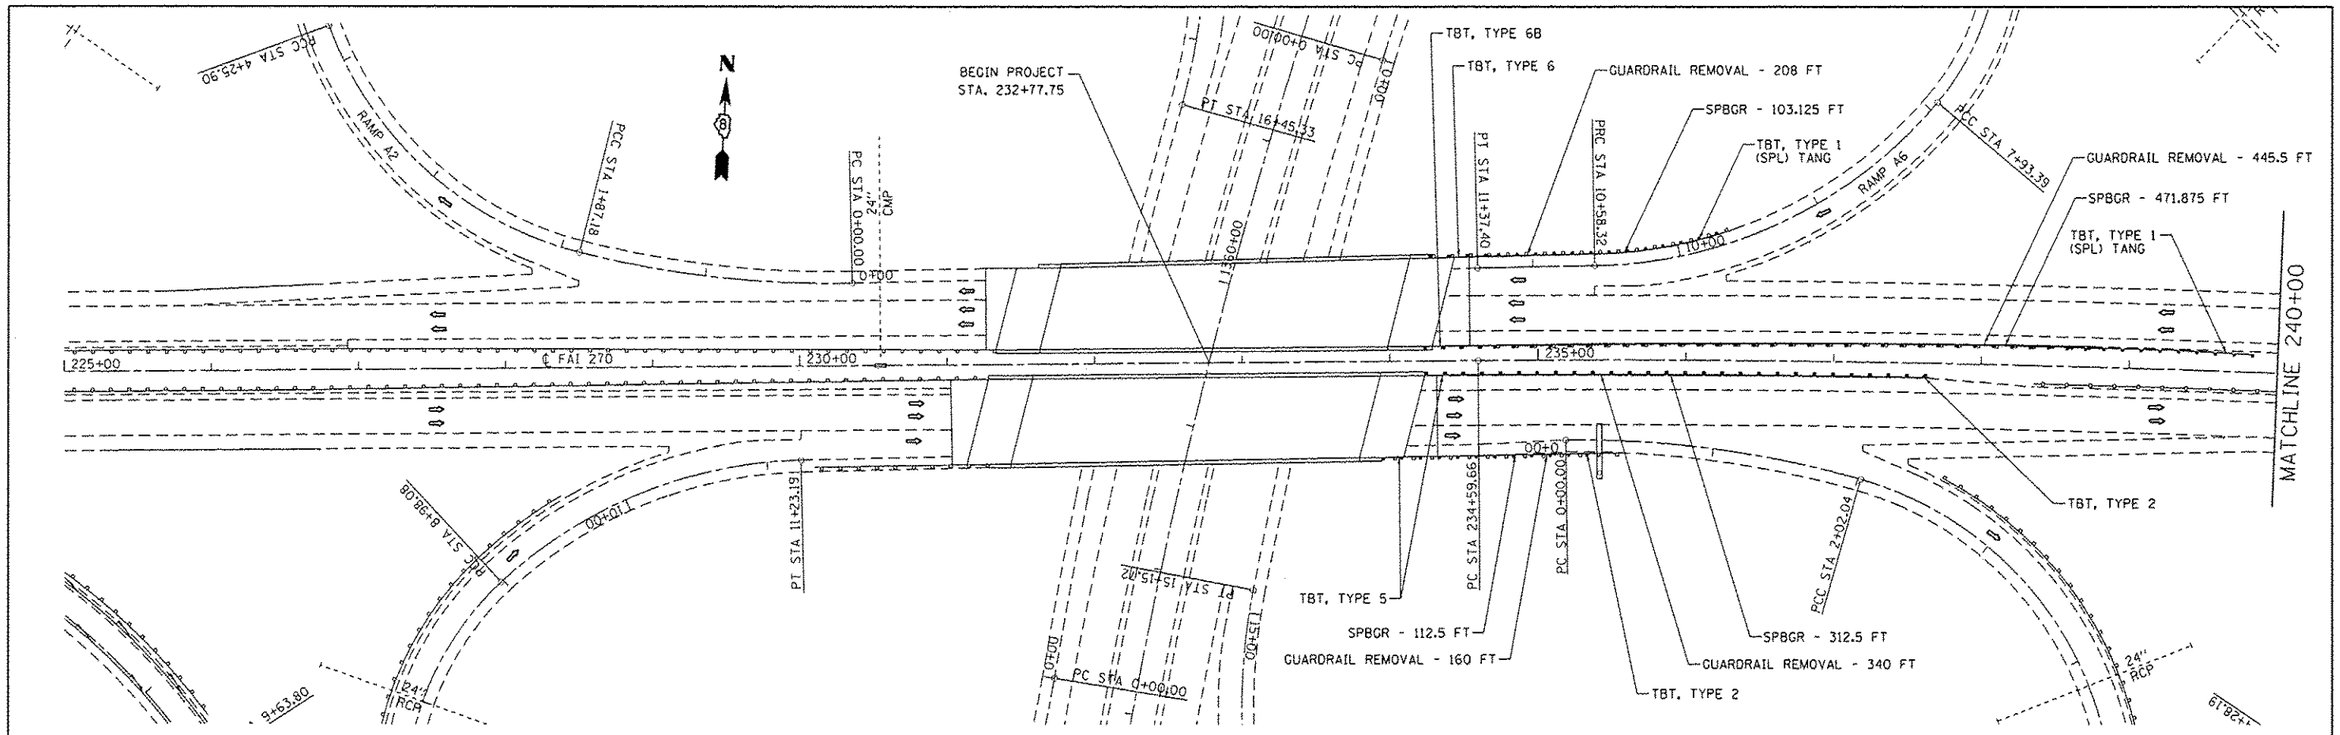


| | | | |
|---|---|---|---|
| FILE NAME = c:\pw_work\pwidot\harbaughrd\d0306628\d076f97-sht-plan2.dgn | USER NAME = harbaughrd | DESIGNED - | REVISED - |
| | | DRAWN - | REVISED - |
| | PLOT SCALE = 100.0000 ' / in. | CHECKED - | REVISED - |
| | PLOT DATE = 5/1/2013 | DATE - | REVISED - |

**STATE OF ILLINOIS**
**DEPARTMENT OF TRANSPORTATION**

**PLAN SHEET**

SCALE: N/A | SHEET NO. 1 OF 23 SHEETS | STA. 225+00 TO STA. 255+00

| F.A.I. RTE. | SECTION | COUNTY | TOTAL SHEETS | SHEET NO. |
|---|---|---|---|---|
| 270 | 60-(1,2,3,4,5,6)J-1 | MADISON | 33 | 10 |
| | | CONTRACT NO. 76F97 | | |
| FED. ROAD DIST. NO. | ILLINOIS | FED. AID PROJECT | | |