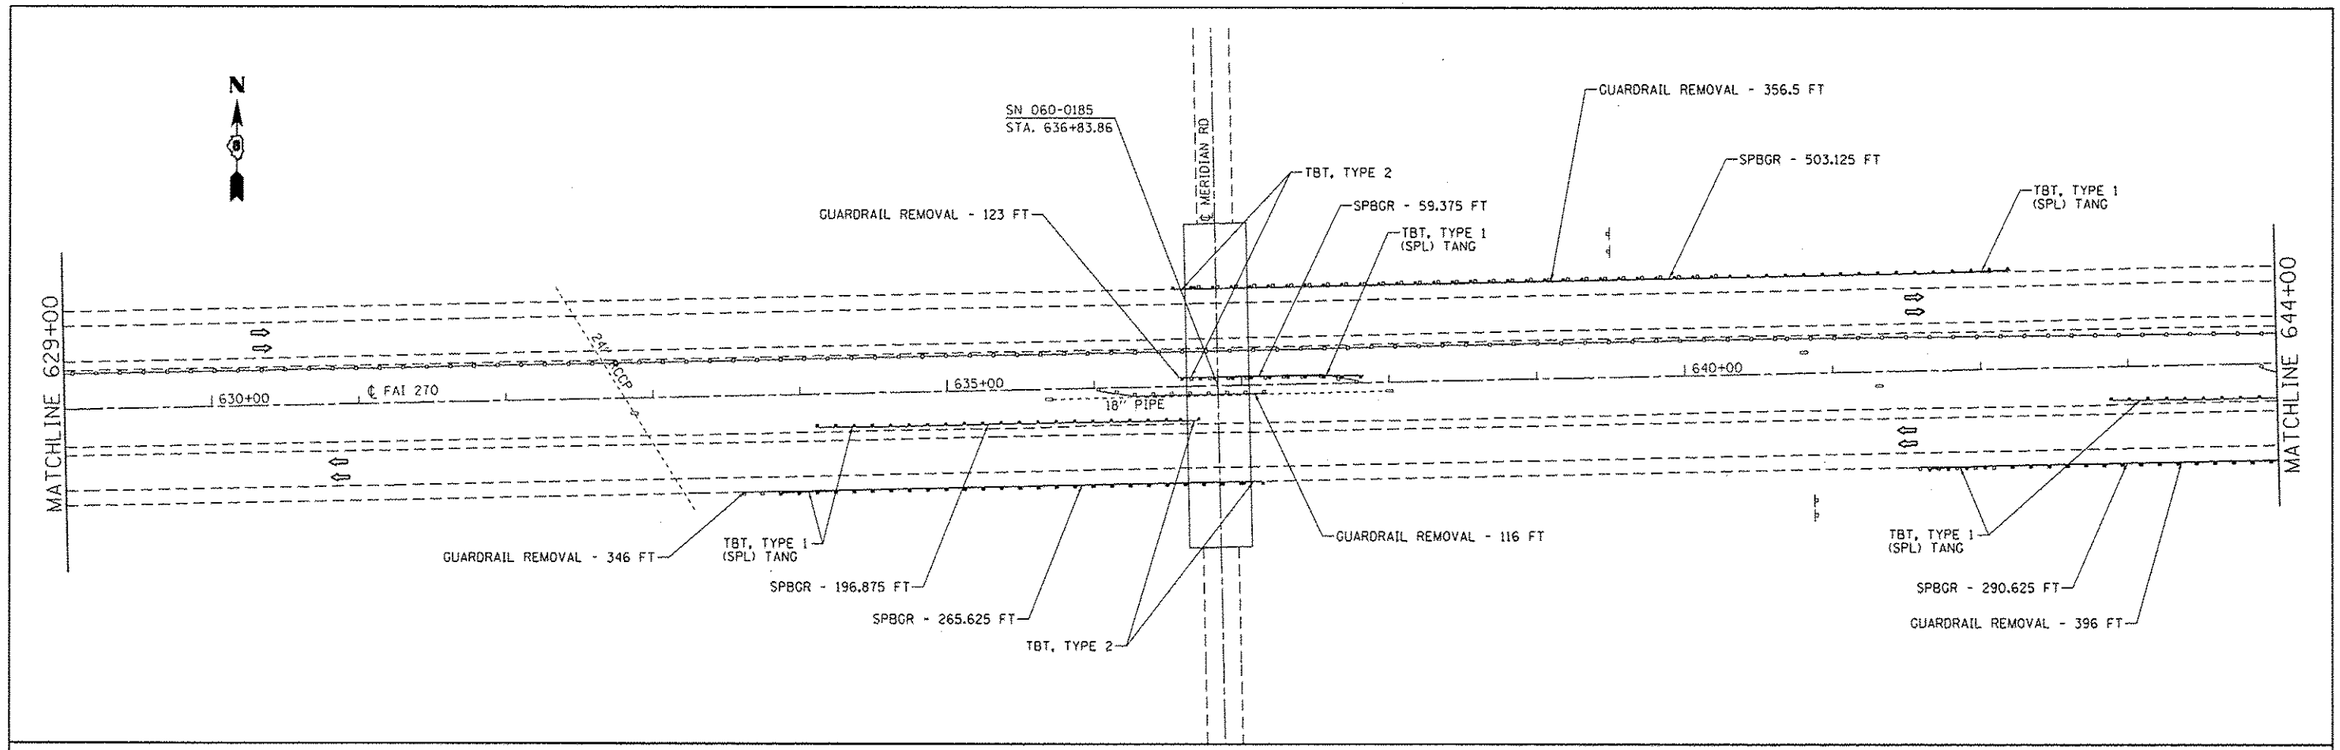

FILE NAME = c:\pw_work\pwidot\harbaughrd\d8328628\d076f97-sht-plan2.dgn	USER NAME = harbaughrd	DESIGNED -	REVISED -	STATE OF ILLINOIS DEPARTMENT OF TRANSPORTATION	PLAN SHEET			F.A.I. RTE.	SECTION	COUNTY	TOTAL SHEETS	SHEET NO.
	PLOT SCALE = 100.0000 ' / in.	DRAWN -	REVISED -					270	60-(1,2,3,4,5,6)J-1	MADISON	33	24
	PLOT DATE = 5/1/2013	CHECKED -	REVISED -							CONTRACT NO. 76F97		
		DATE -	REVISED -		SCALE: N/A	SHEET NO. 15 OF 23 SHEETS	STA. 629+00 TO STA. 659+00	FED. ROAD DIST. NO.	ILLINOIS	FED. AID PROJECT		