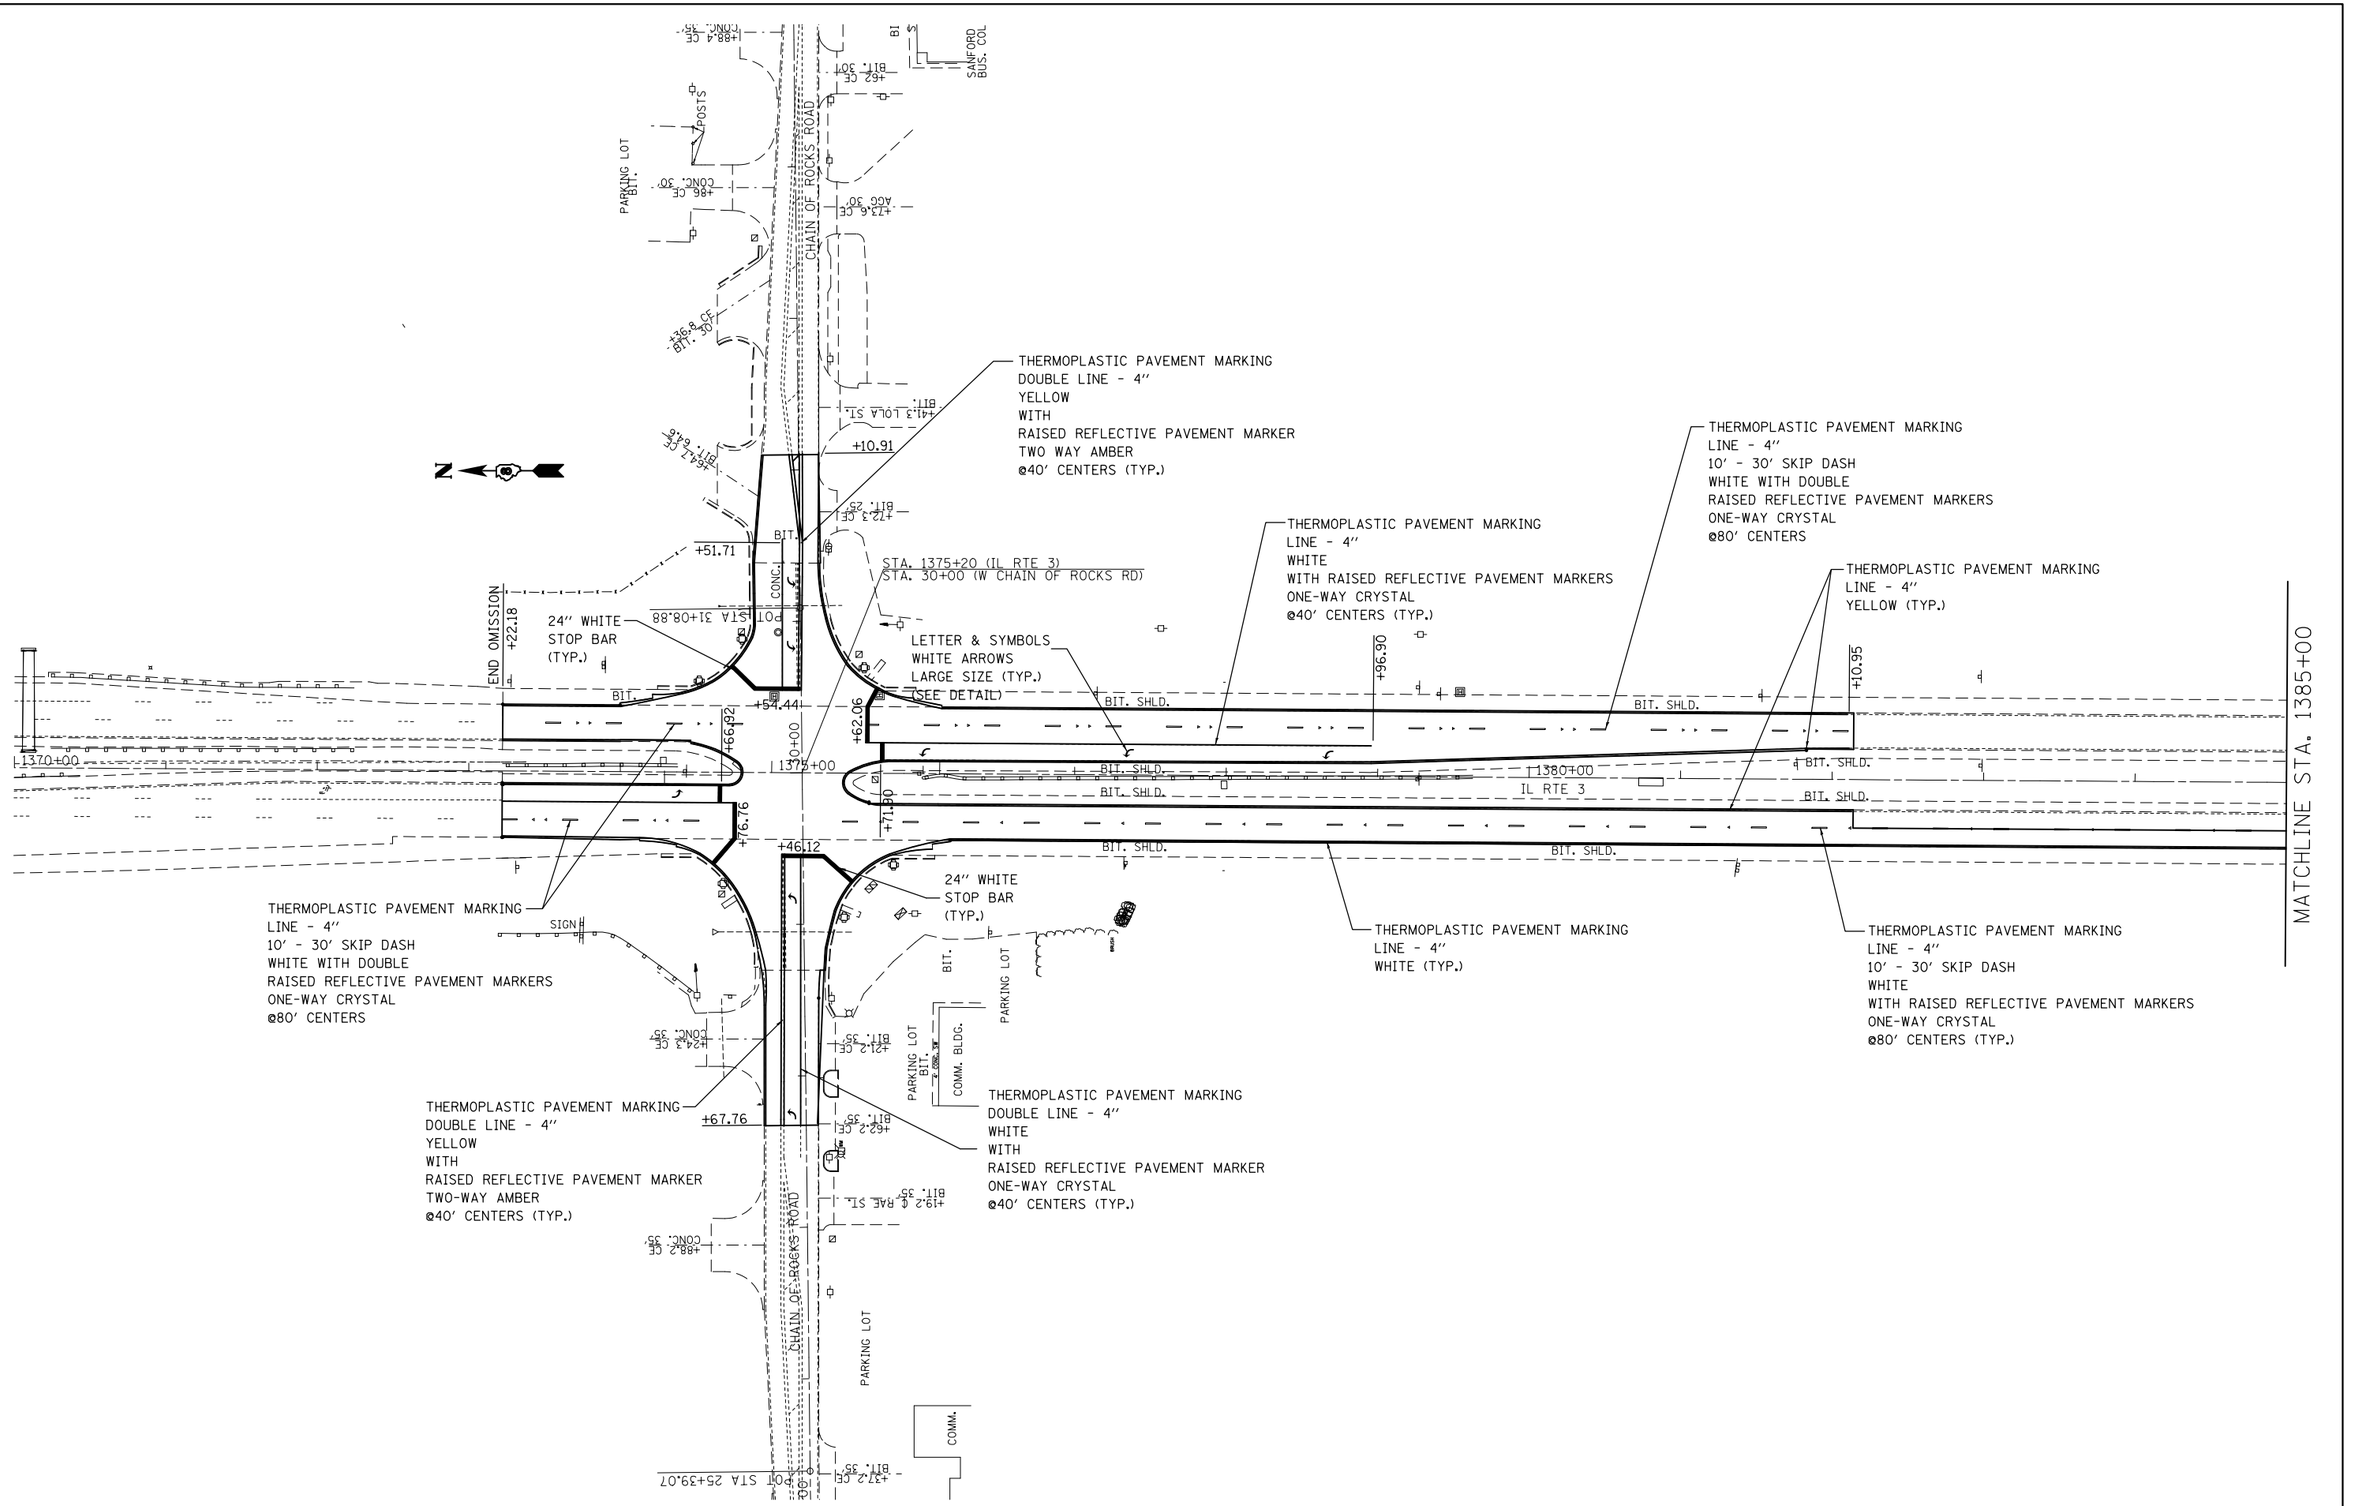

FILE NAME = c:\pw_work\pwidot\elyaskordio\d0316383\d876g06-sht-pmk.dgn	USER NAME = elyaskordio	DESIGNED -	REVISED -	**STATE OF ILLINOIS DEPARTMENT OF TRANSPORTATION**	**PAVEMENT MARKING**	F.A.P. RTE.	SECTION	COUNTY	TOTAL SHEETS	SHEET NO.
	PLOT SCALE = 100.0000 ' / in.	CHECKED -	REVISED -			2	(101,102)RS-2, 202RS-4	MADISON	69	57
	PLOT DATE = 4/12/2013	DATE -	REVISED -		SCALE: 1" = 50' / SHEET NO. 14 OF 19 SHEETS / STA. 1373+22.18 TO STA. 1385+00			CONTRACT NO. 76G06		
						FED. ROAD DIST. NO.	ILLINOIS	FED. AID PROJECT		