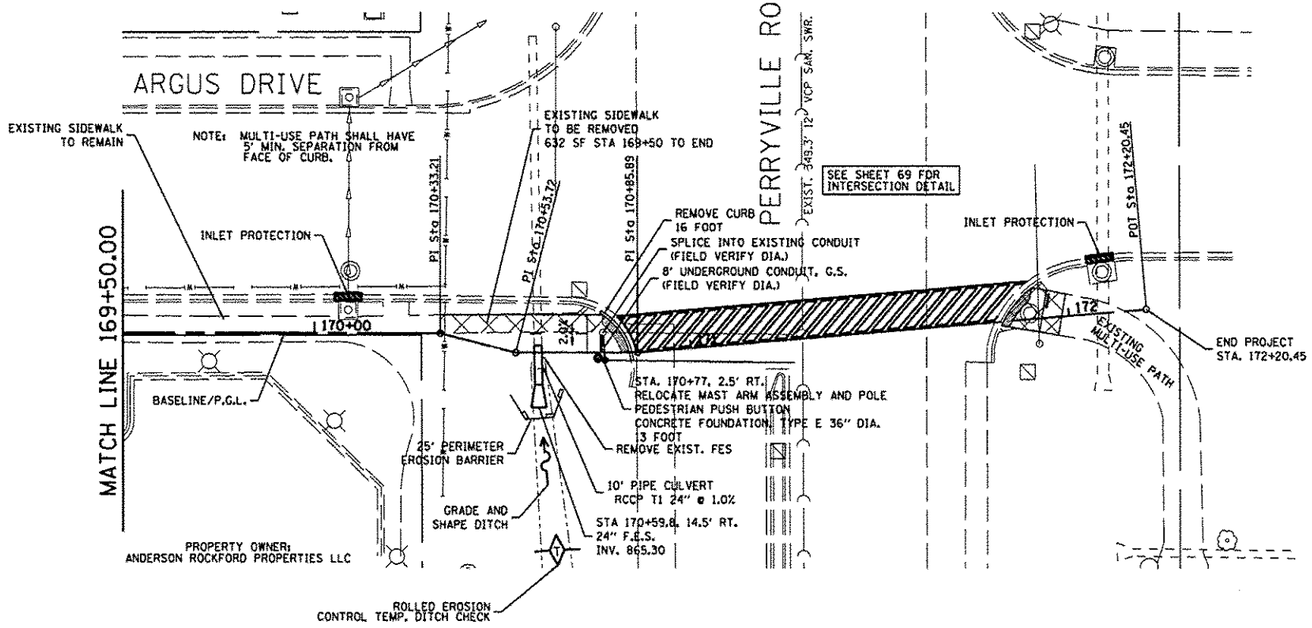

BENCH MARK: #3
DESC. STAINLESS STEEL ROD IN PVC HANDHOLE
LOCATED 85' EAST OF EOP TRAINER ROAD,
46' NORTH OF EOP E. STATE ST.
SOUTH OF TARGET PARKING LOT.
ELEV. 872.45

N

0' 5' 10' 20' 40' 60'
SCALE

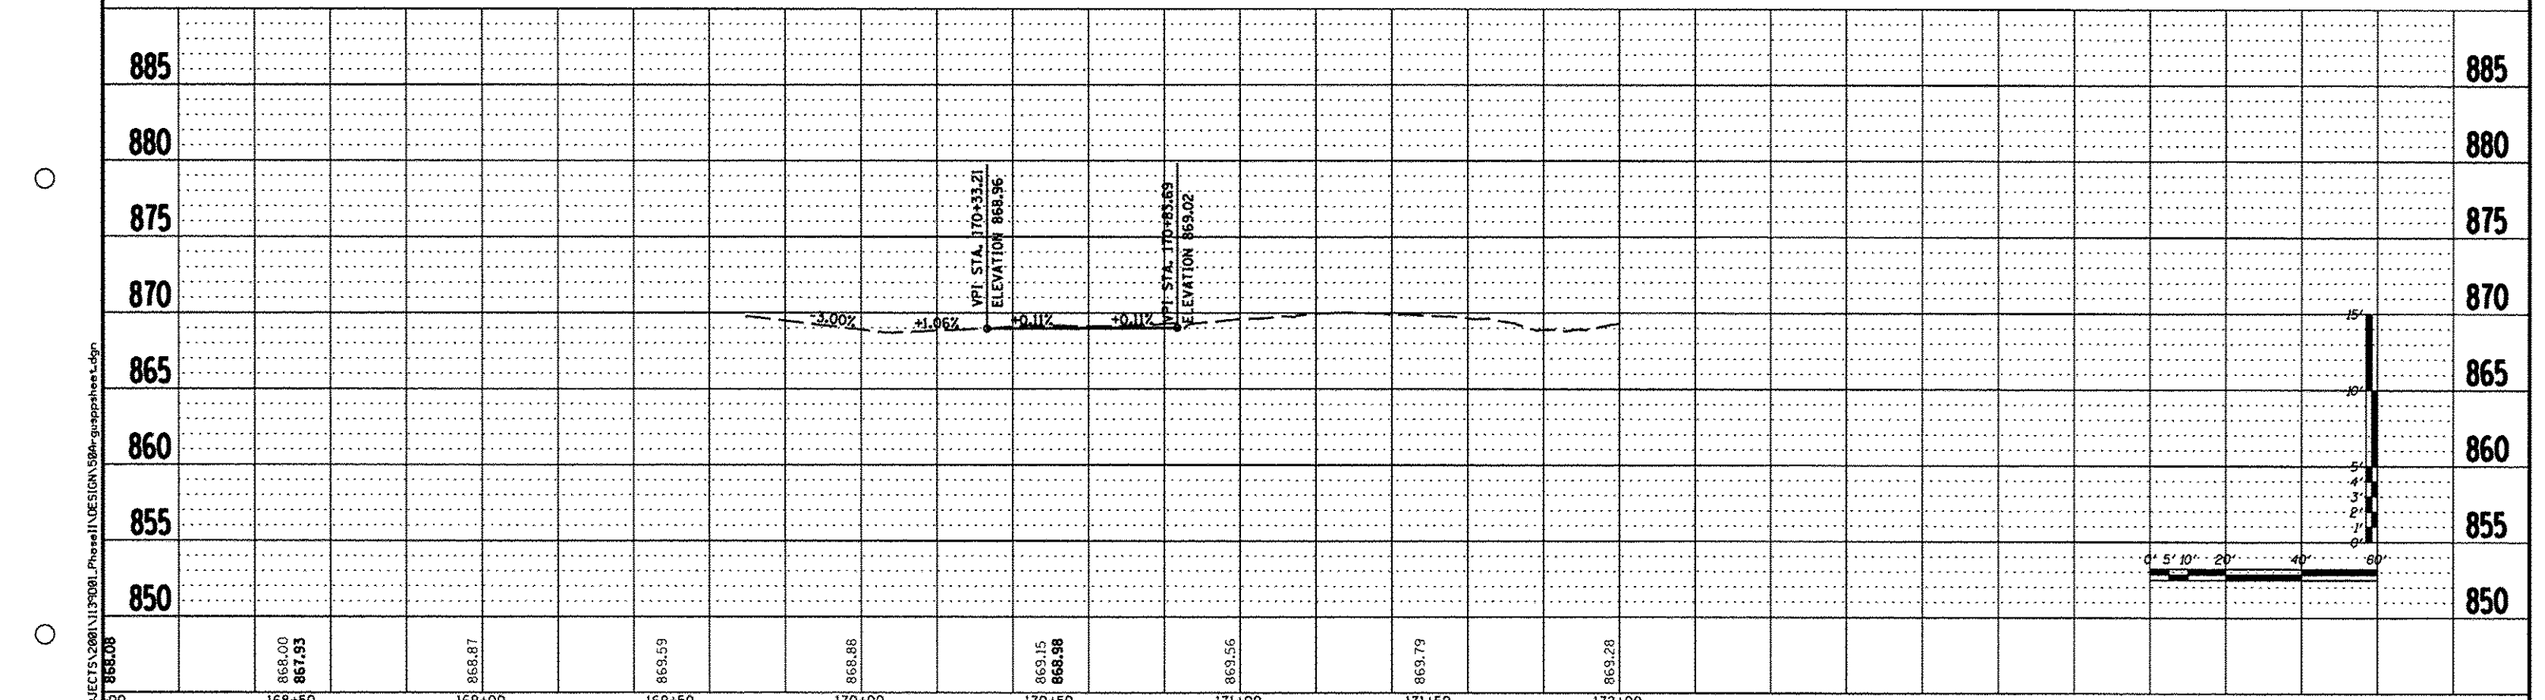

REVISION	DATE	BY	REMARKS
#1	03/22/13	TJA	IDOT COMMENTS FROM JAN. 28, 2013

DRAWN T.J.A.
CHECKED C.J.B.
APPROVED C.J.B.

WINNEBAGO COUNTY
VILLAGE OF CHERRY VALLEY
PERRYVILLE PATH SOUTHEAST CONNECTION

WILLETT HOFMANN & ASSOCIATES INC
ENGINEERING ARCHITECTURE LAND SURVEYING
57 AIRPORT DRIVE, ROCKFORD, IL 61109
T: 815-964-2597 DESIGN FIRM: #184-000918

PERRYVILLE PATH
PLAN & PROFILE
STA. 169+50.00 – STA. 172+20.37

SECTION	COUNTY	TOTAL SHEETS	SHEET NO.
01-00302-00-BT	WINNEBAGO	124	50
STA. 00+00.00 – STA. 172+20.37			
WHA #: 1139D01	DATE: 03/01/2013		

FILE = S:\PROJECTS\2001\1139D01_PhaseII\DESIGN\50&r-guppsheet.dgn