ELKHORN/WINDSOR RAMPS SECTION No. 10-00027-00-SW

P.A. RTE	SECTION	COUNTY	TOTAL SHEETS	SHEET NO.
	10-00027-00-SW	WINNEBAGO	15	13
SRTS-4009(056)	ILLINOIS	CONTRACT NO. 85584		

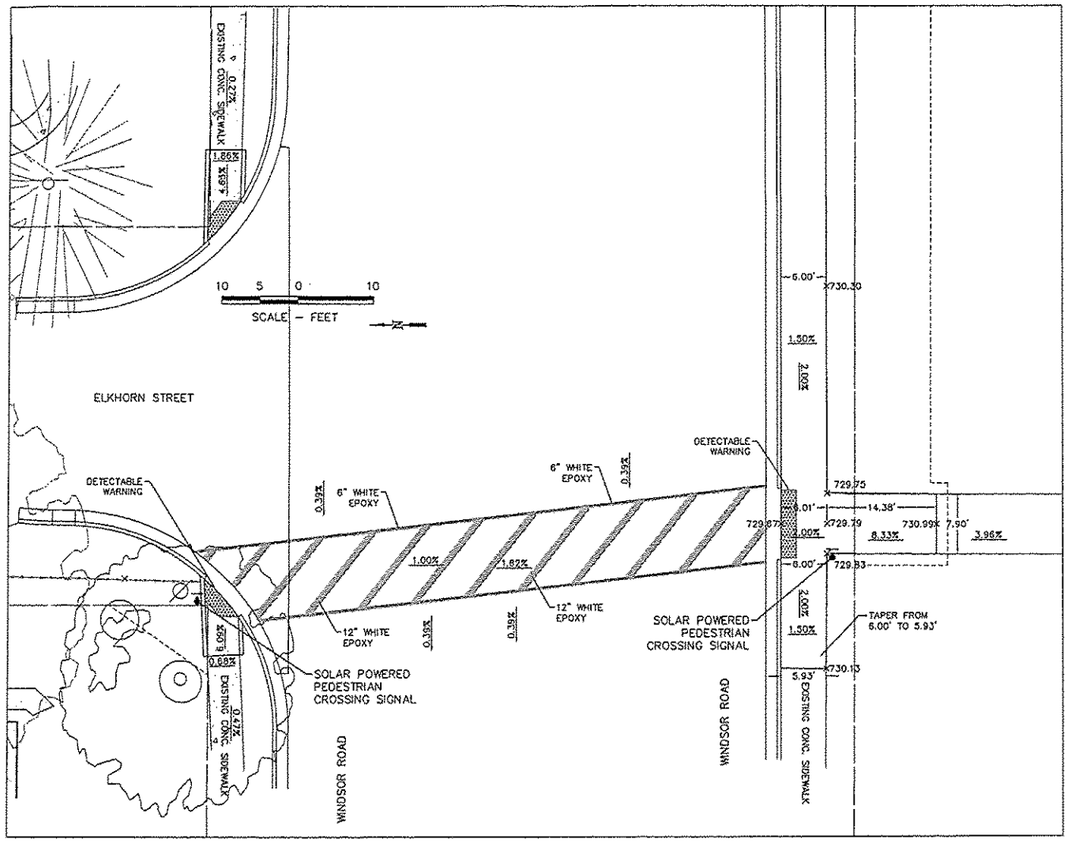

ELKHORN / WINDSOR
TYPE A RAMP

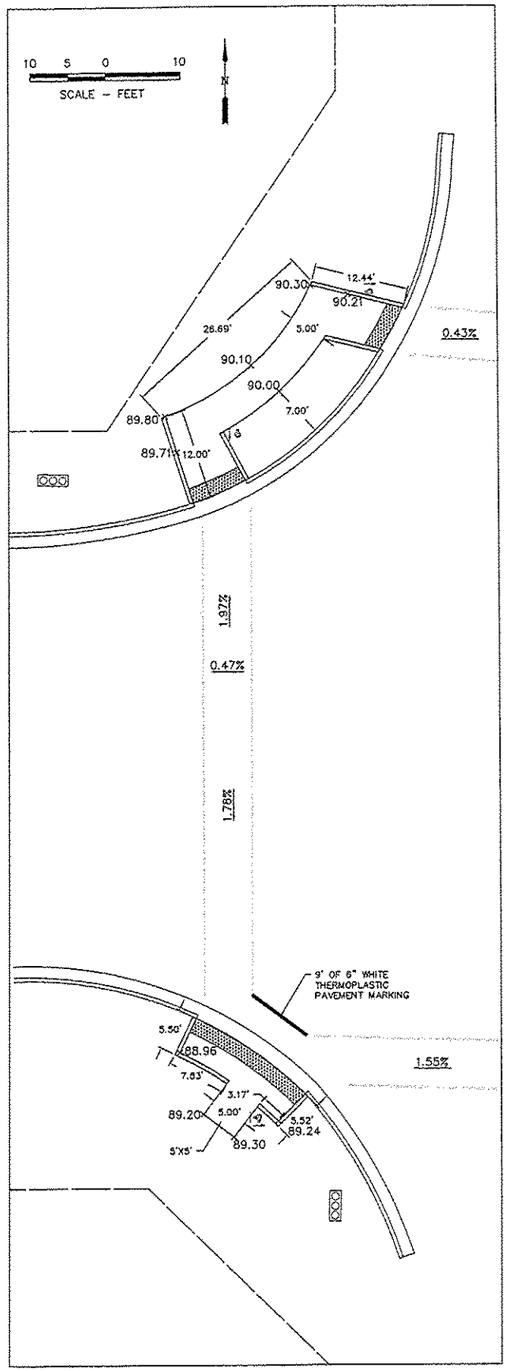

RALSTON/BLUEBONNET
WEST SIDE - TYPE A RAMP

McMAHON ENGINEERS ARCHITECTS
1700 KIRTLAND ROAD, MACHESNEY PARK, IL 61115
Tel: (815) 639-2950 Fax: (815) 639-2951
www.mcmahon.com

McMahon provides this drawing and data, regardless of form as instruments of service. All rights including copyright are reserved by McMahon. The client and/or recipient agrees to the fullest extent permitted by law to indemnify and hold McMahon harmless for any reuse of or changes made to the drawings or data without prior written consent by McMahon.

NO.	DATE	REVISION
1	2/15/13	IDOT CORRECTIONS
2	3/14/13	IDOT CORRECTIONS
3	4/08/13	IDOT CORRECTIONS

STATE OF ILLINOIS
SAFE ROUTES TO SCHOOL SIDEWALK IMPROVEMENTS
VILLAGE OF MACHESNEY PARK/CITY OF LOVES PARK

DESIGNED	DRAWN
J.W.K.	J.J.D.

SCALE: 1" = 10'
PROJECT NO.: M0031-71-0102
DATE: JAN. 18, 2013
SHEET NO.: 13